



PREVIOUS PERMISSION



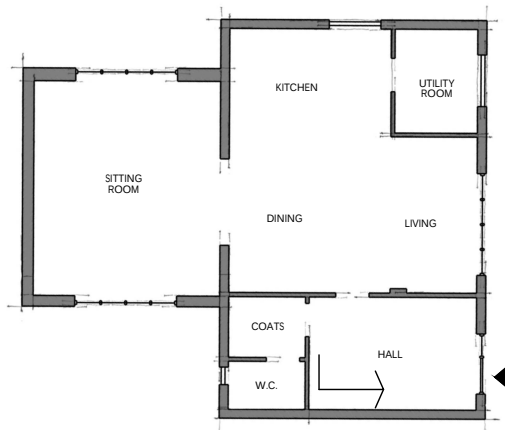


FOOTPRINT AREA: 106.6 sqm

PROPOSED

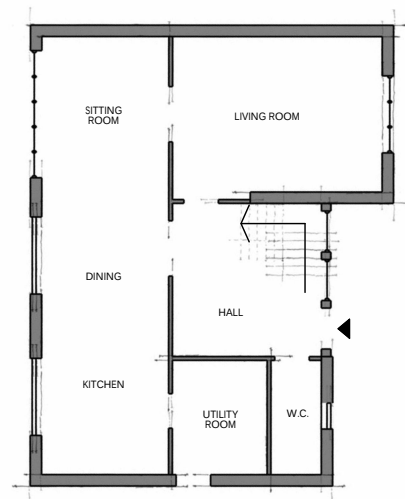

FOOTPRINT AREA: 104.6 sqm

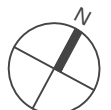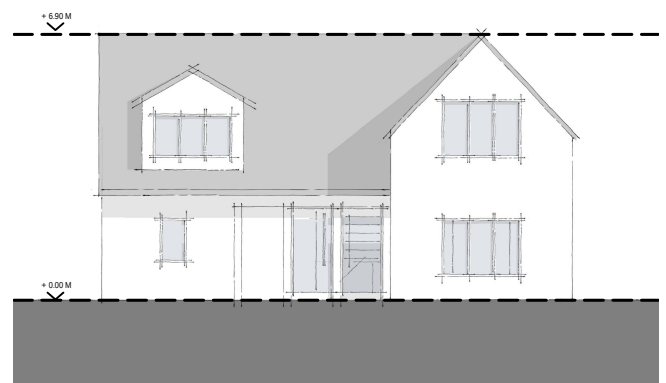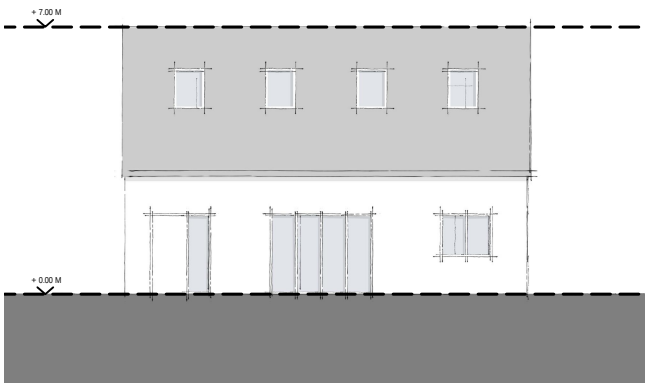

SCALE 1:200



XREFS:
DRAWINGS:
REVISIONS:
- 01.01.16 JRS Revision note text goes here.

PROJECT: LAND AT: SHADES FARM, BRETBY, DE15 0RD
CLIENT: Dean Willshee
PROJECT NO. A19-015
DRAWING: EXISTING & PROPOSED COMPARISON

DWG NO. SK04
STATUS: For Information
SCALE: 1:200

DWG SIZE: A4 01332 460044
REVISION: - 5 Queen Street, Derby, DE1 3DL
DRAWN: GR hello@justinsmitharchitects.co.uk
DATE: May 2018 www.justinsmitharchitects.co.uk

JUSTIN SMITH
ARCHITECTS