


Plan view of Proposed Dropped Kerb and Access
115A Derby Road, Aston-on-Trent

Existing Residential Dwelling (115A Derby Road)

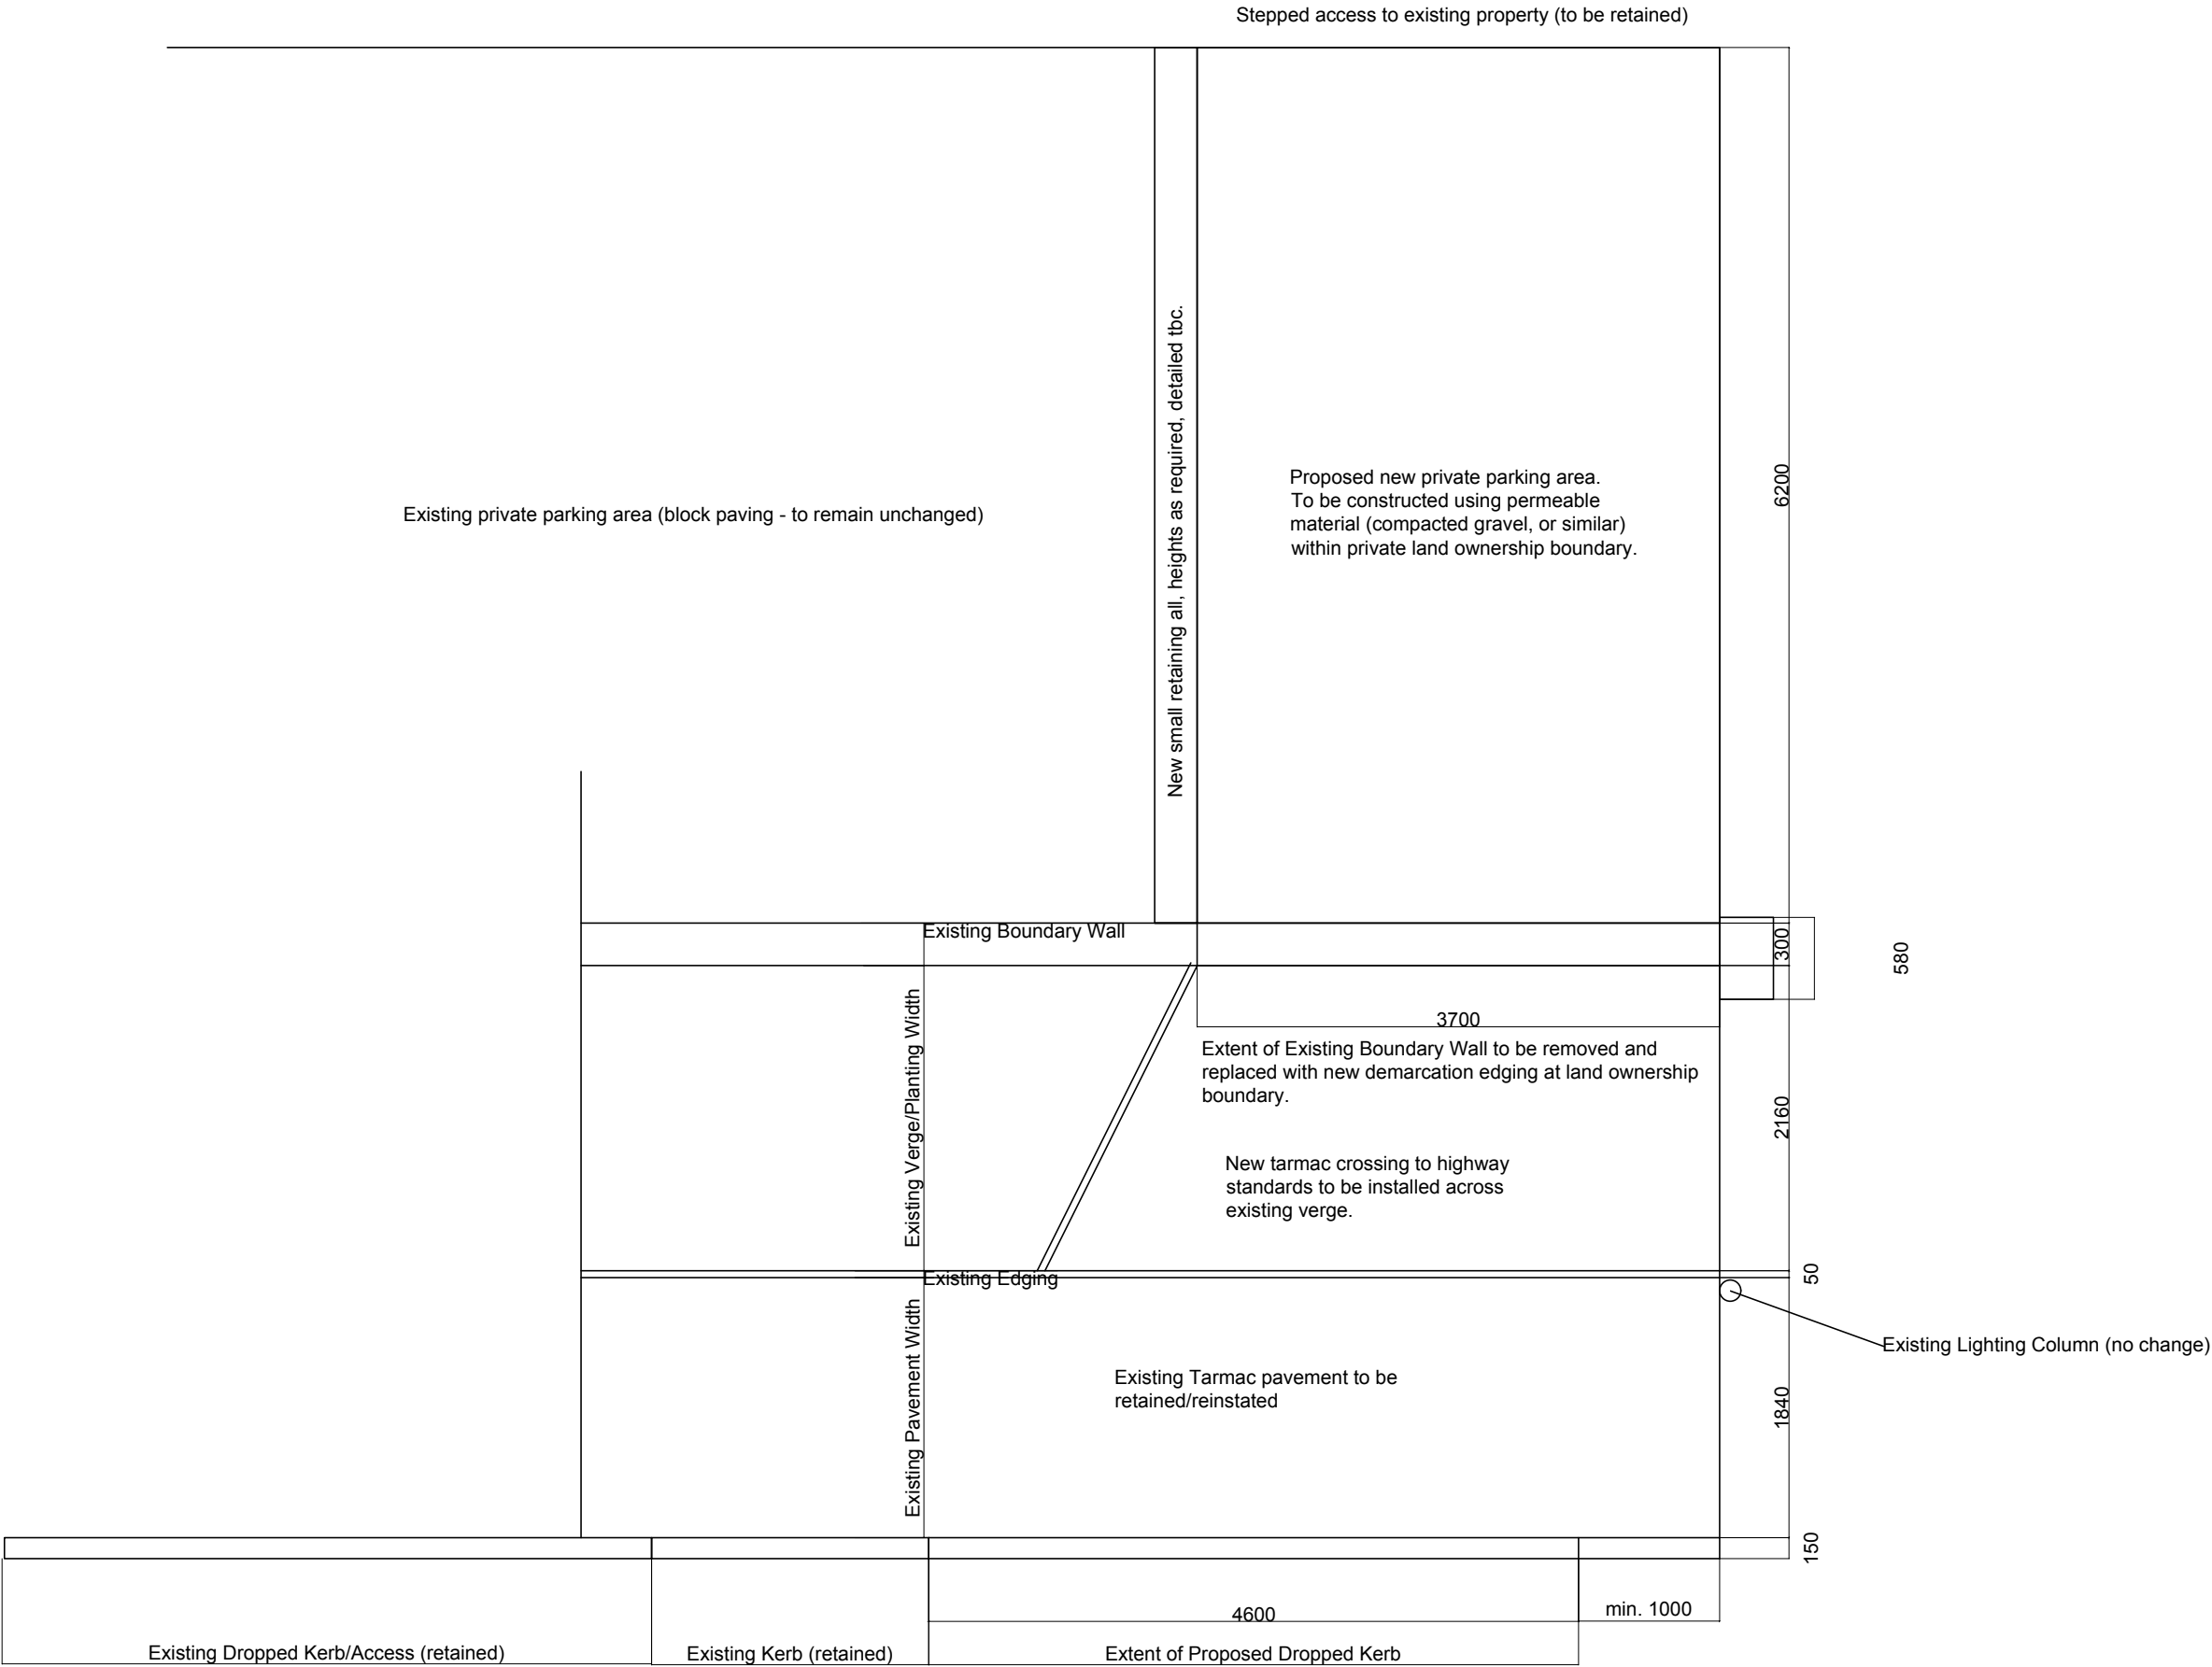

Notes:-

REV.	DATE	AMENDMENT	BY
CLIENT			
Mr & Mrs Dibble			
PROJECT			
115A Derby Road Aston-on-Trent			
DRAWING TITLE			
Proposed Dropped Kerb and Access - Plan			
SCALE 1:50			SHEET SIZE A3
DRAWN	ND	DRAWING NO.	Rev.
DATE	Oct. 19	001	-