


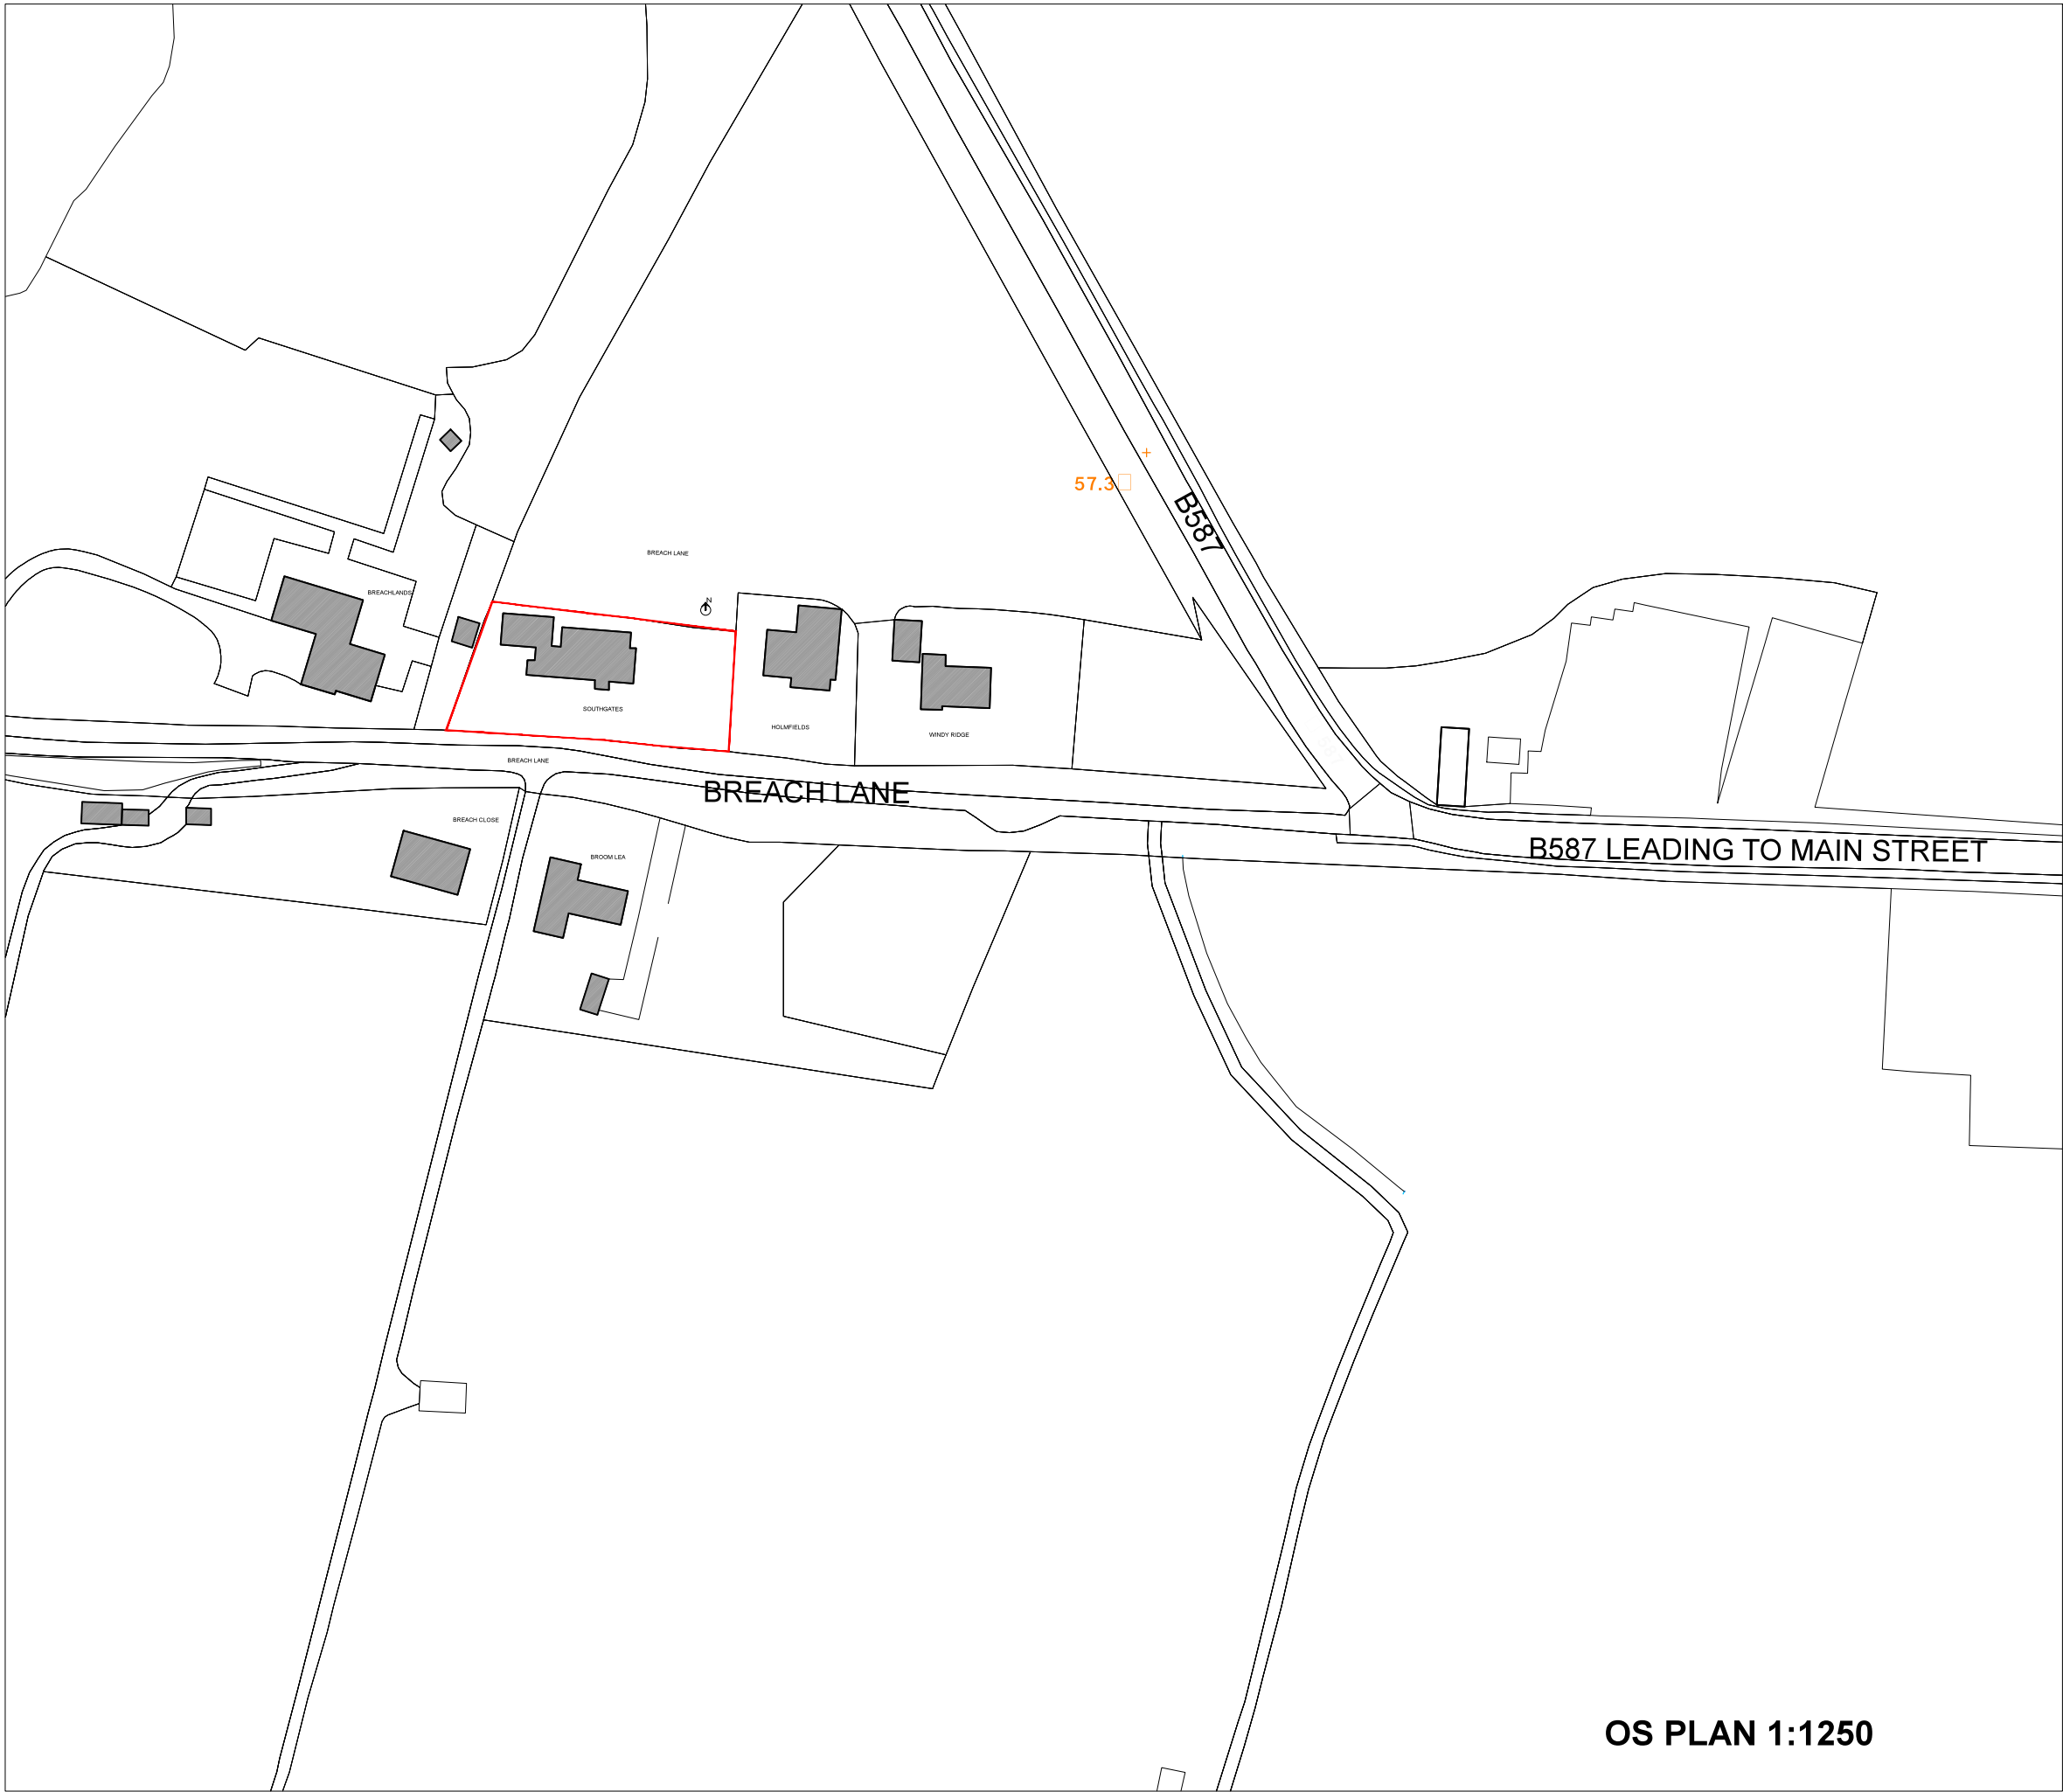

Rev:	Details:	By / Chk:	Date:
Client: NICOLA AND SCOTT RODDY			
Project: SOUTHGATES, BREACH LANE			
Drawing Title: SITE LOCATION PLAN			
Scale: 1:1250			@ A3
This drawing is copyright of HarmerFitz. Do not scale from this drawing - Refer to figured dimensions only. Notify HarmerFitz of any discrepancies or site variations immediately.			
15012 AL 000			X
HarmerFitz 4 Penn Lane/Melbourne/South Derbyshire/DE73 8EQ mail@harmerfitz.co.uk			