




existing east south east elevation

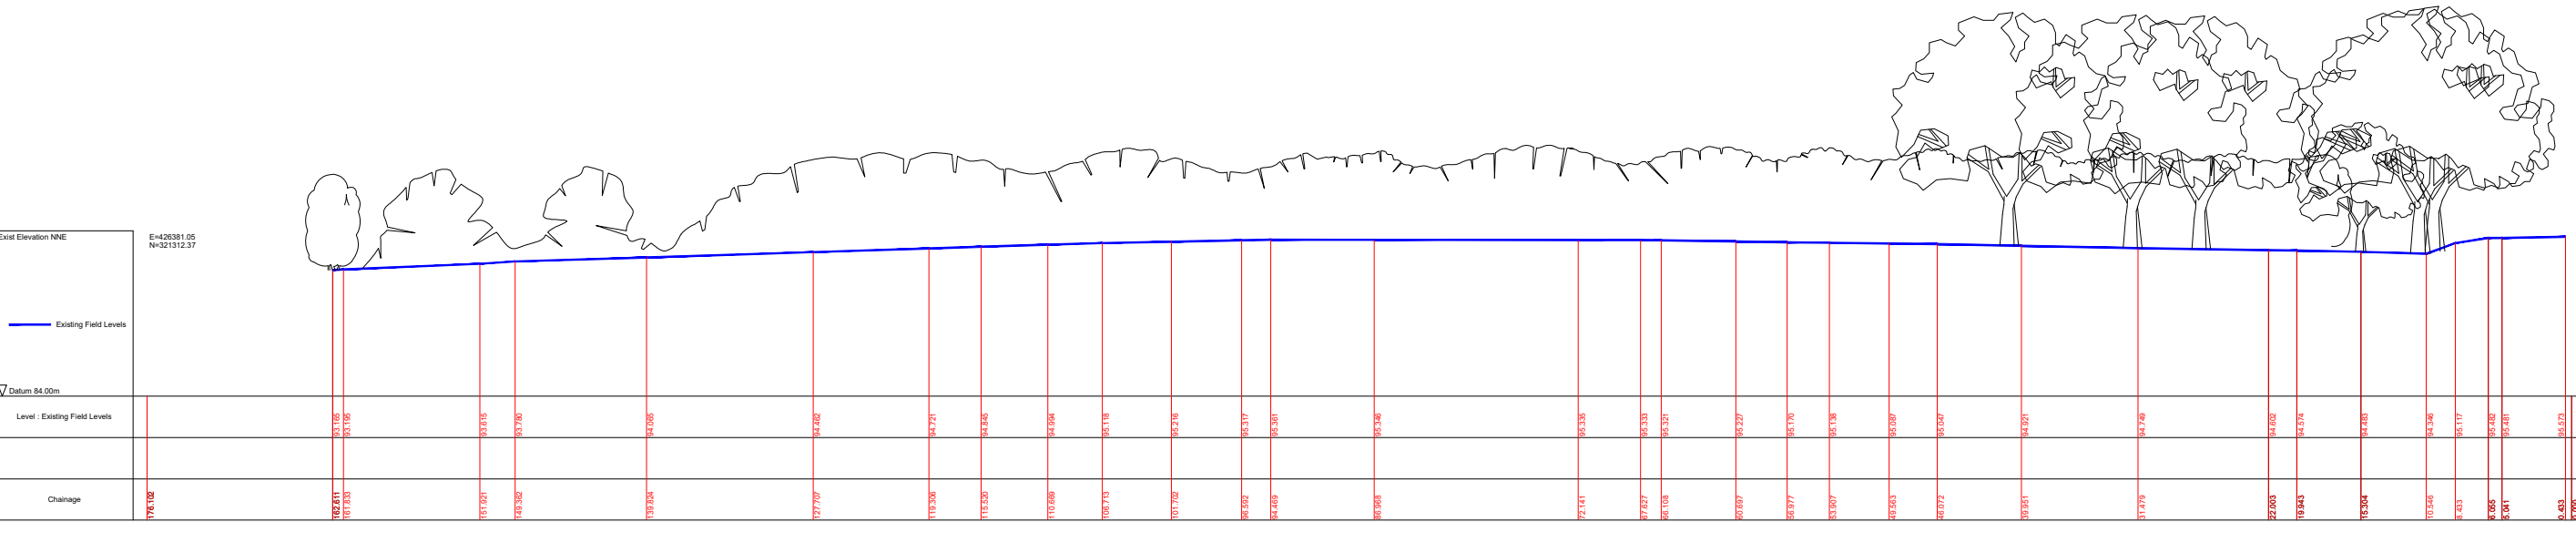


existing north north east elevation

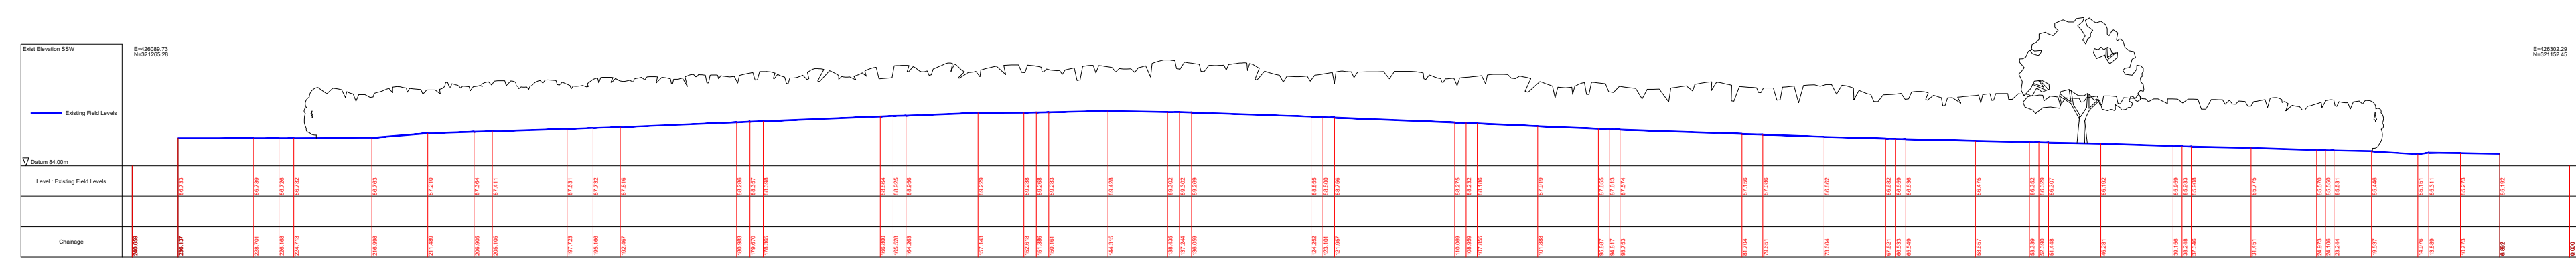

existing south south west elevation

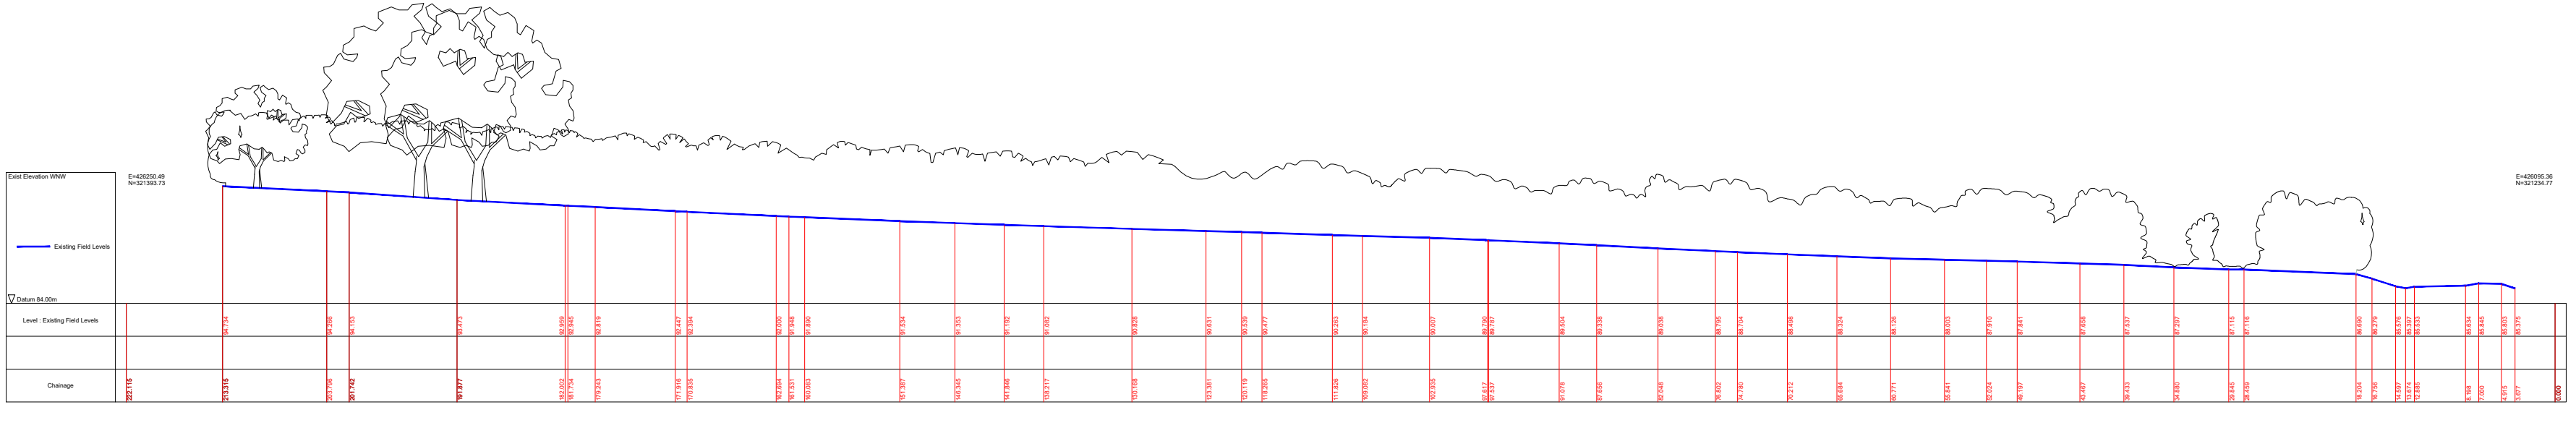

existing west north west elevation

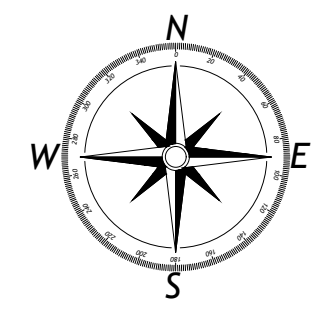



Inspiring Futures

Postal Address :
Entrust,
Riverway Centre,
Riverway,
Stafford ST16 3TH

CLIENT / PROJECT
**Paulet High School
Violet Way
Burton upon Trent
DE15 9RT**

DRAWING
Existing Site Elevations

REVISION

NO.	DESCRIPTION	DATE/INITIAL
1		

PROPERTY ID:
5783

SCALES
1:500

DRAWN
J Cooper

DATE
Oct 2019

PROJECT REF. / SET
5783

PROJECT ARCHITECT/PROJECT
DESIGNER/ENGINEER/SURVEYOR
A007

Copyright in this drawing and design belongs to Entrust Property Services. Unauthorised reproduction infringes copyright and may result in contractual or civil proceedings. Contractors must advise the Architect / Project Designer / Engineer or Surveyor of any variations between this drawing and conditions found on site. DO NOT SCALE only written dimensions to be used. Any Ordnance Survey Mapping is reproduced with the permission of the Controller of Her Majesty's Stationery Office Crown copyright. Unauthorised reproduction infringes Crown copyright and may lead to prosecution or civil proceedings. Staffordshire County Council Licence No: 100019422 2015.