
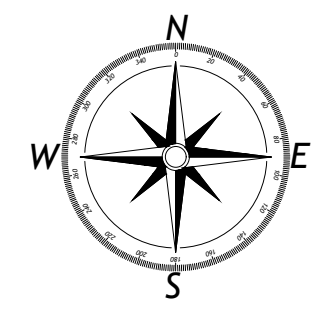
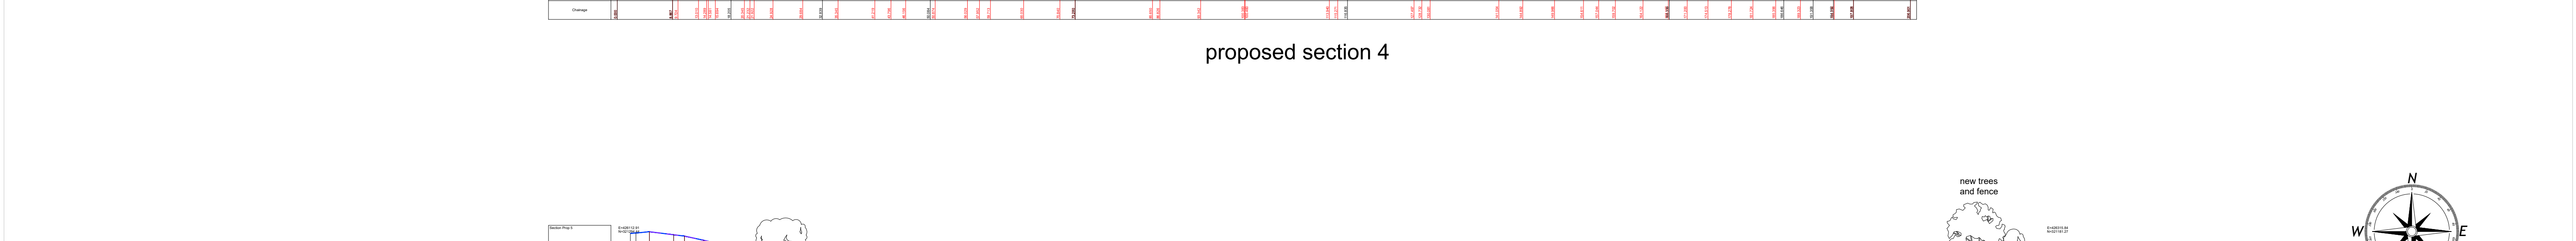
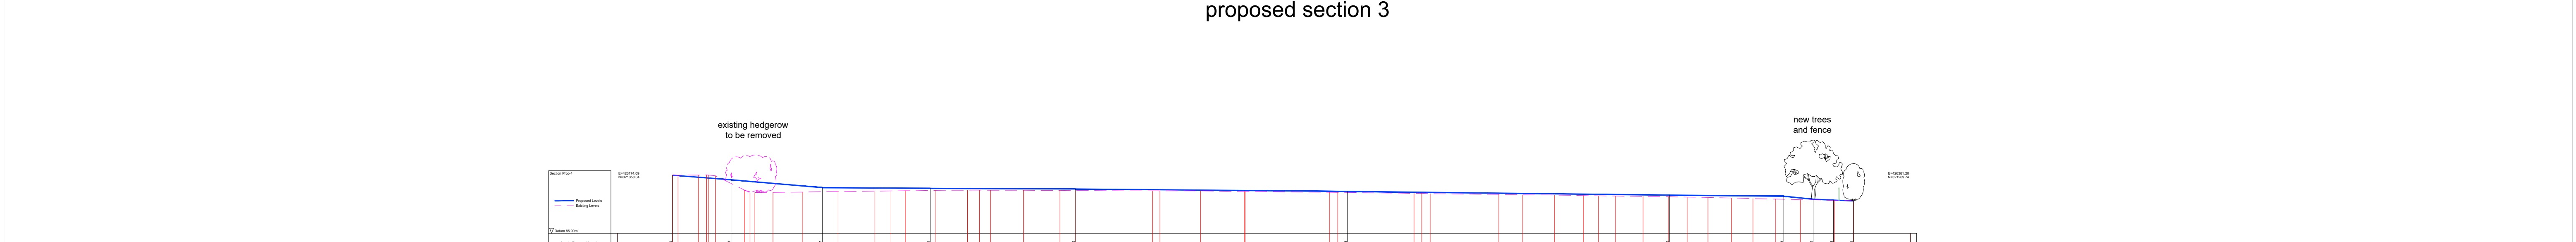
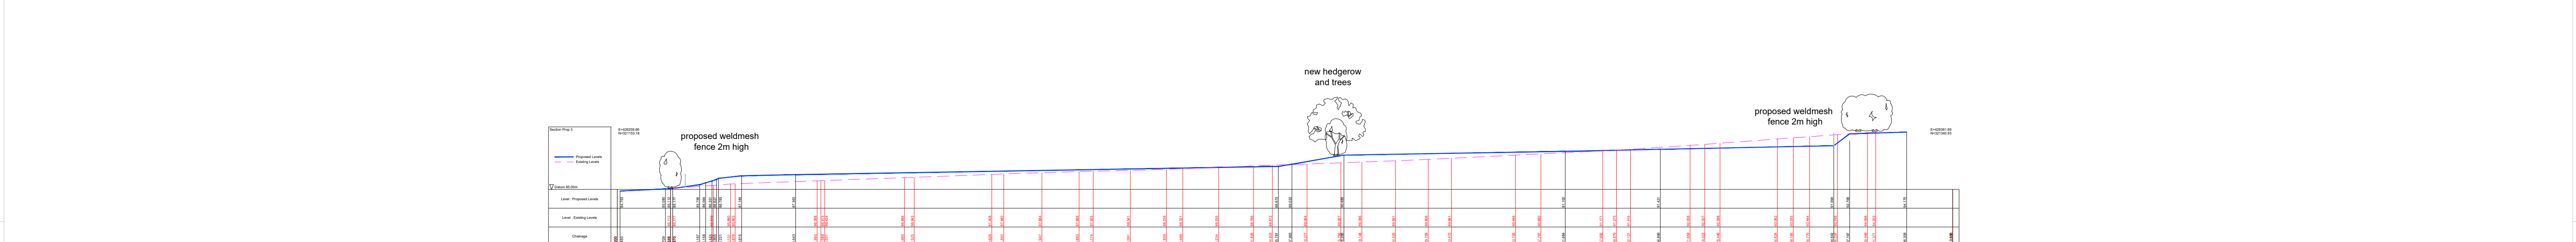
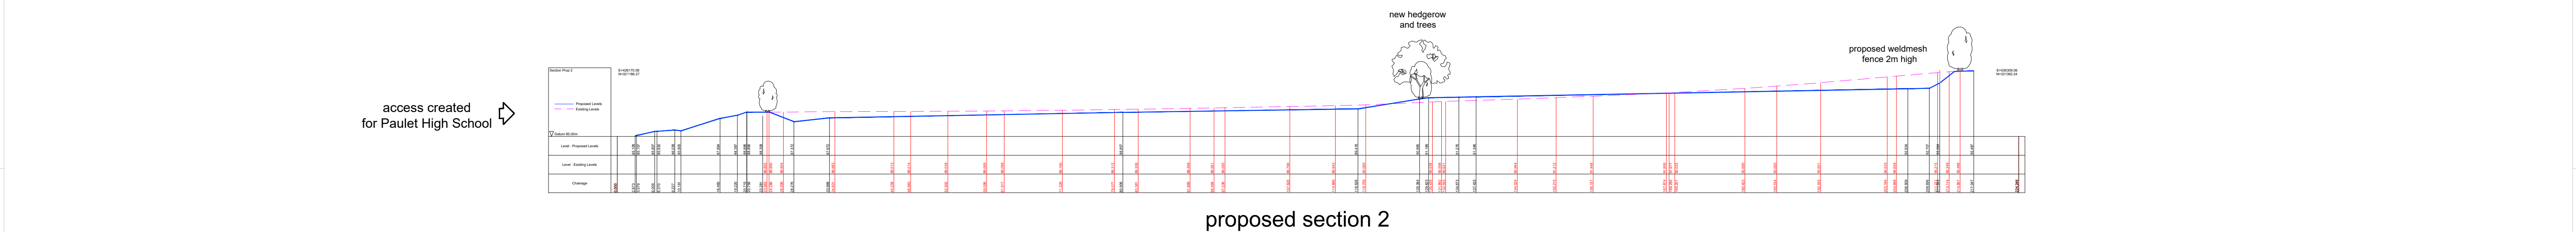


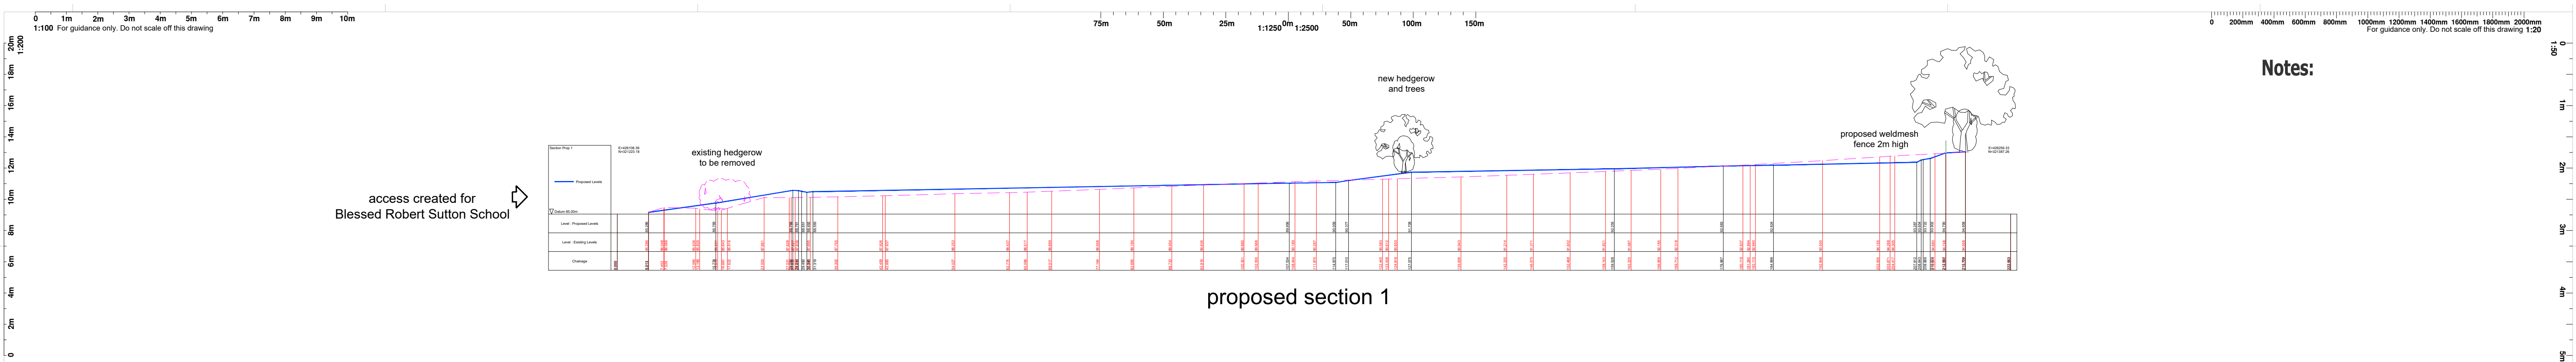

entrust Inspiring Futures

Postal Address : Entrust, Riverway Centre, Riverway, Stafford ST16 3TH

CLIENT / PROJECT: Paulet High School, Violet Way, Burton upon Trent, DE15 9RT

DRAWING: Proposed Site Sections

REVISION: A

Property Services

DRAWING CHECKED BY: J Cooper

DATE: April 2019

REVISION: A

PROPERTY ID: 5783

PROJECT REF / SET: A006

SCALES: 1:500

DATE: April 2019

REVISION: A

Copyright in this drawing and design belongs to Entrust Property Services. Unauthorised reproduction infringes copyright and may result in contractual or civil proceedings. Contractors must advise the Architect / Project Designer / Engineer or Surveyor of any variations between this drawing and conditions found on site. DO NOT SCALE only written dimensions to be used. Any Ordnance Survey Mapping is reproduced with the permission of the Controller of Her Majesty's Stationery Office Crown copyright. Unauthorised reproduction infringes Crown copyright and may lead to prosecution or civil proceedings. Staffordshire County Council Licence No: 100019422 2015.

Original Sheet A1