


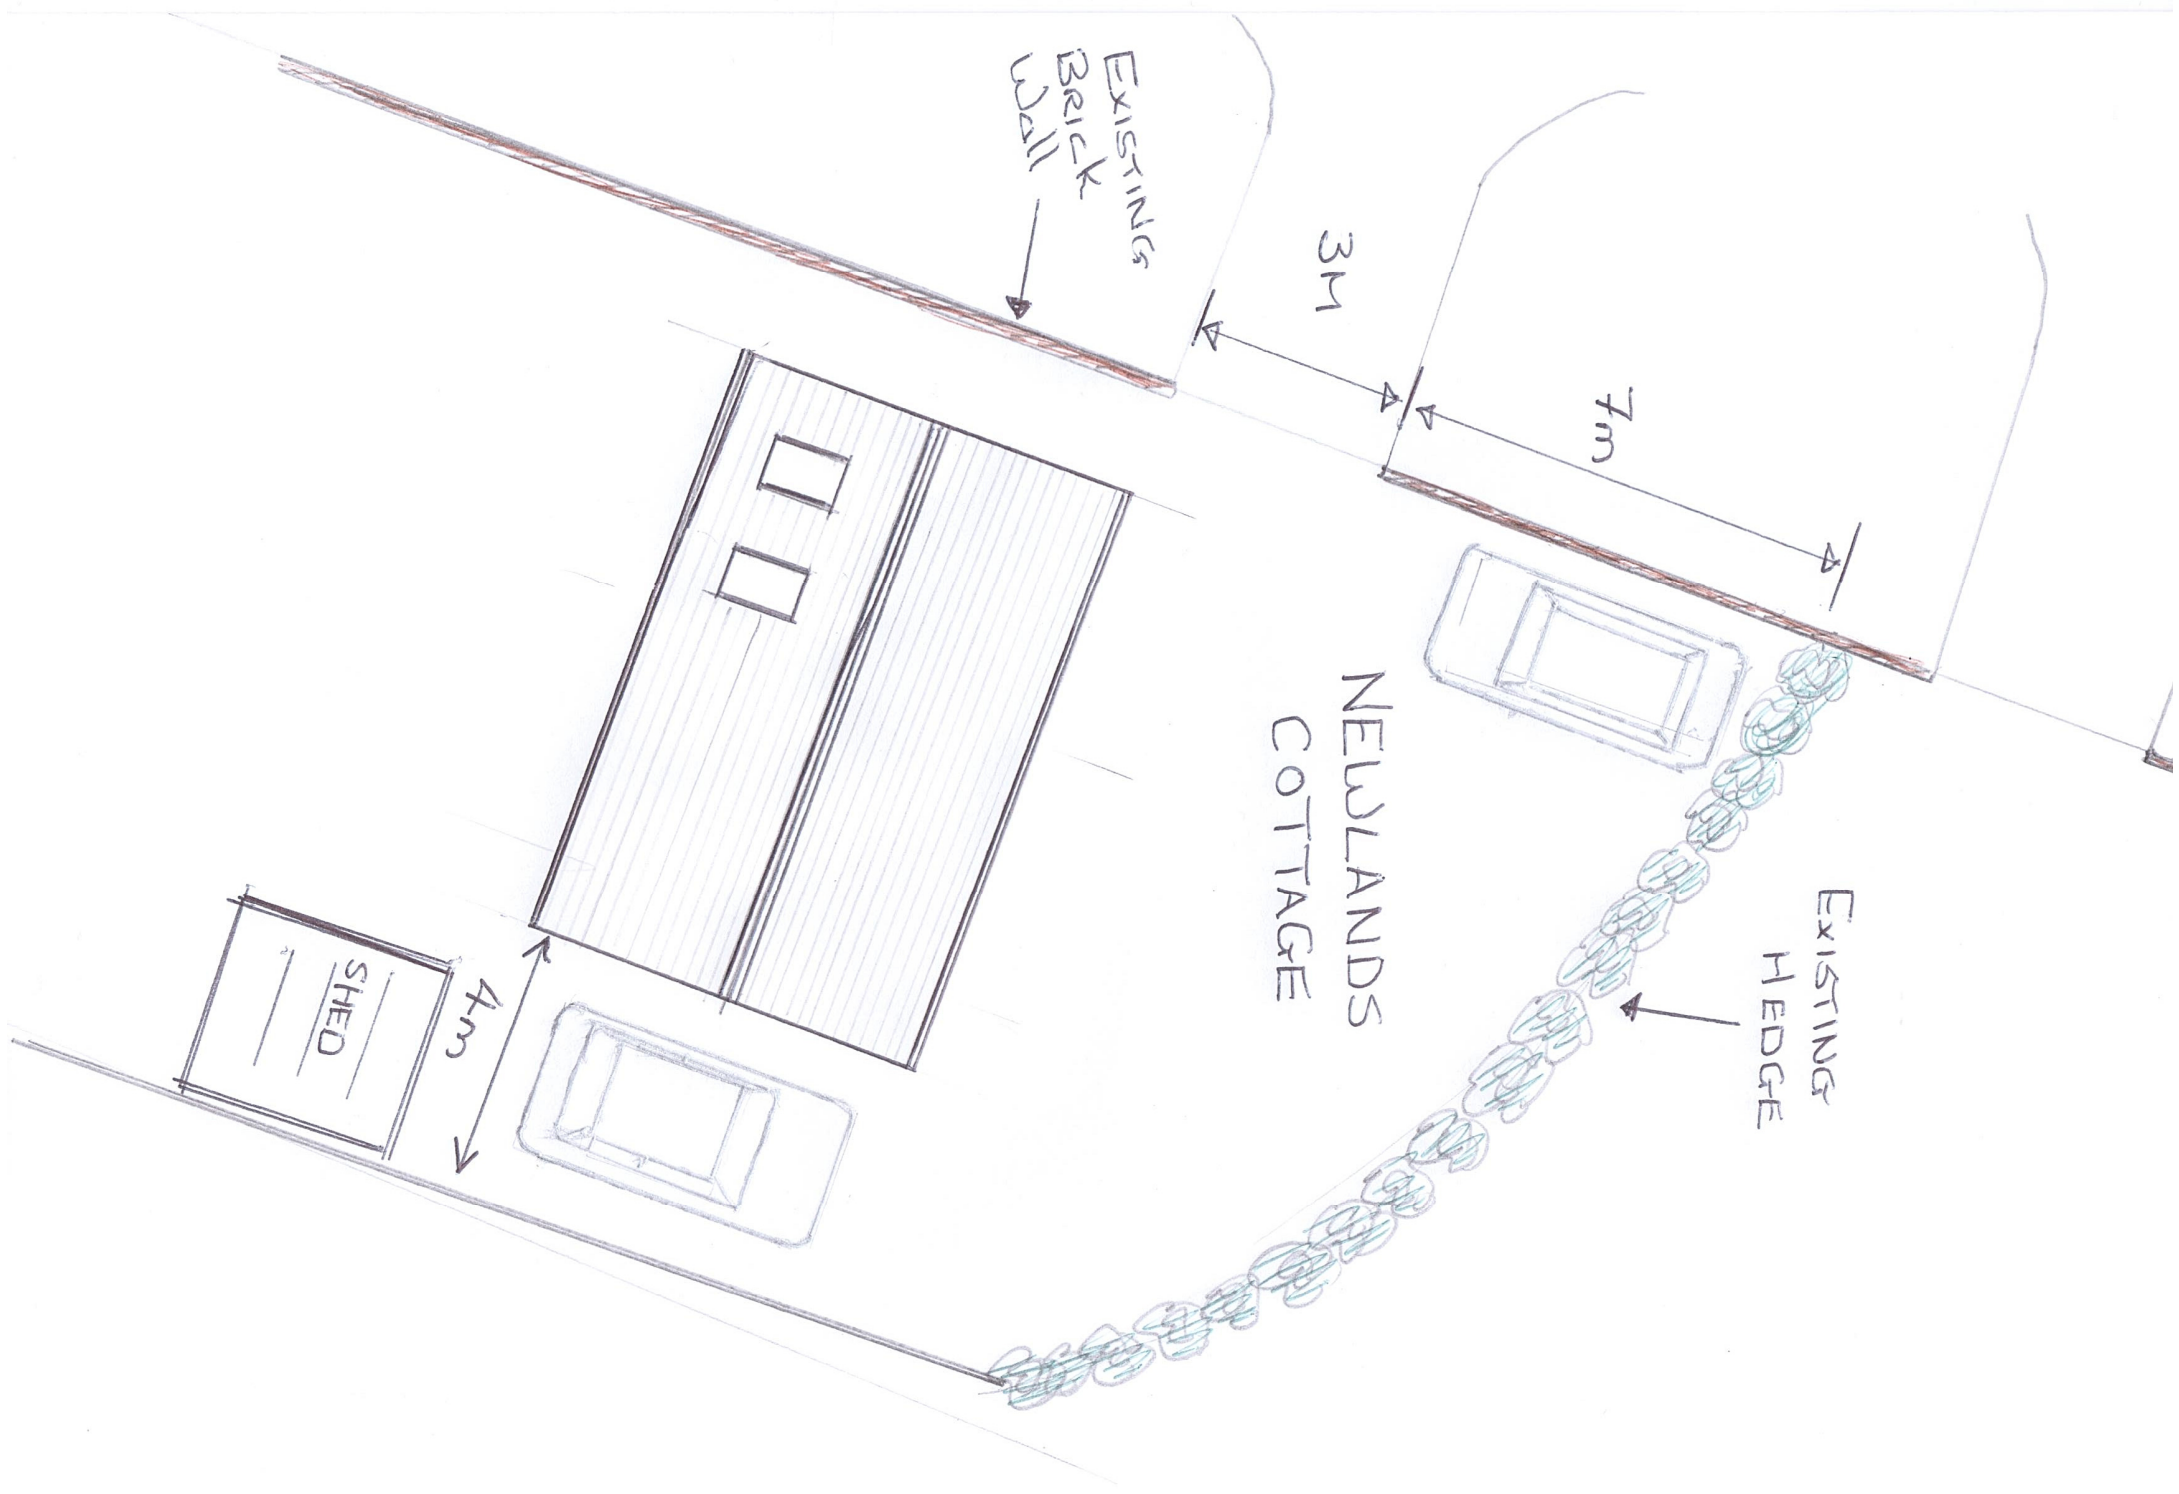

EXISTING  
BRICK  
WALL

NEWLANDS  
COTTAGE

EXISTING  
HEDGE

SHED

4m

3m

7m