



photograph of the proposed type of in line conservation access roof light



DETAIL A - SKETCH SECTION THROUGH PROPOSED ROOF HATCH

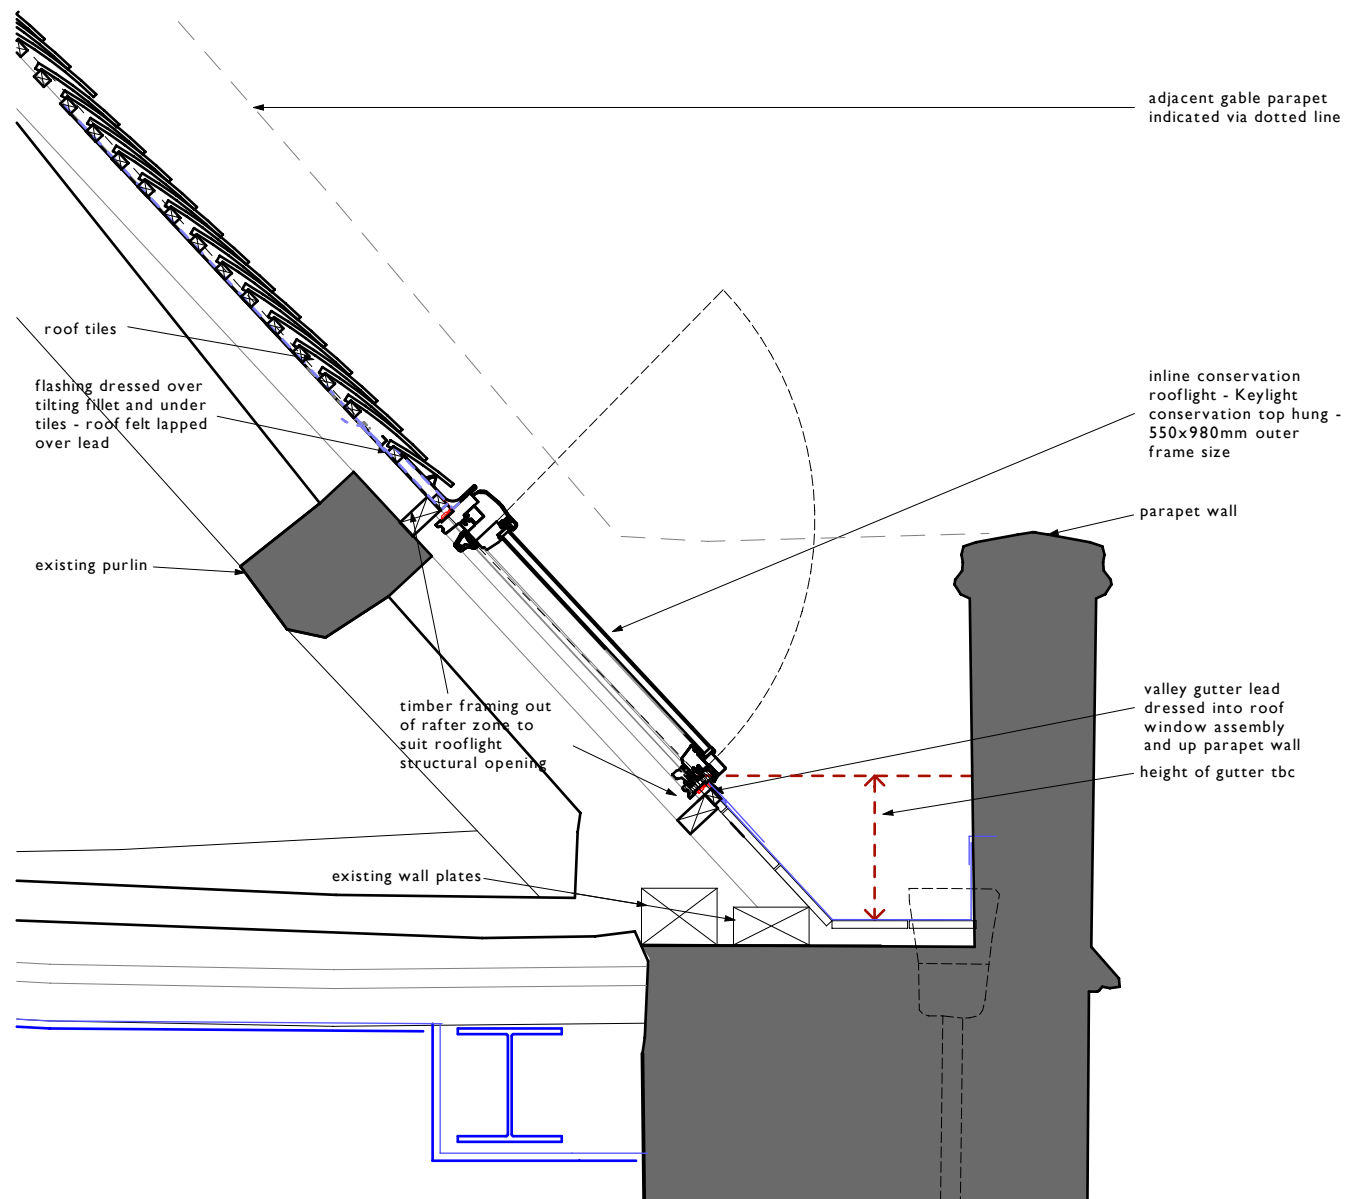

NORTH-WEST ELEVATION

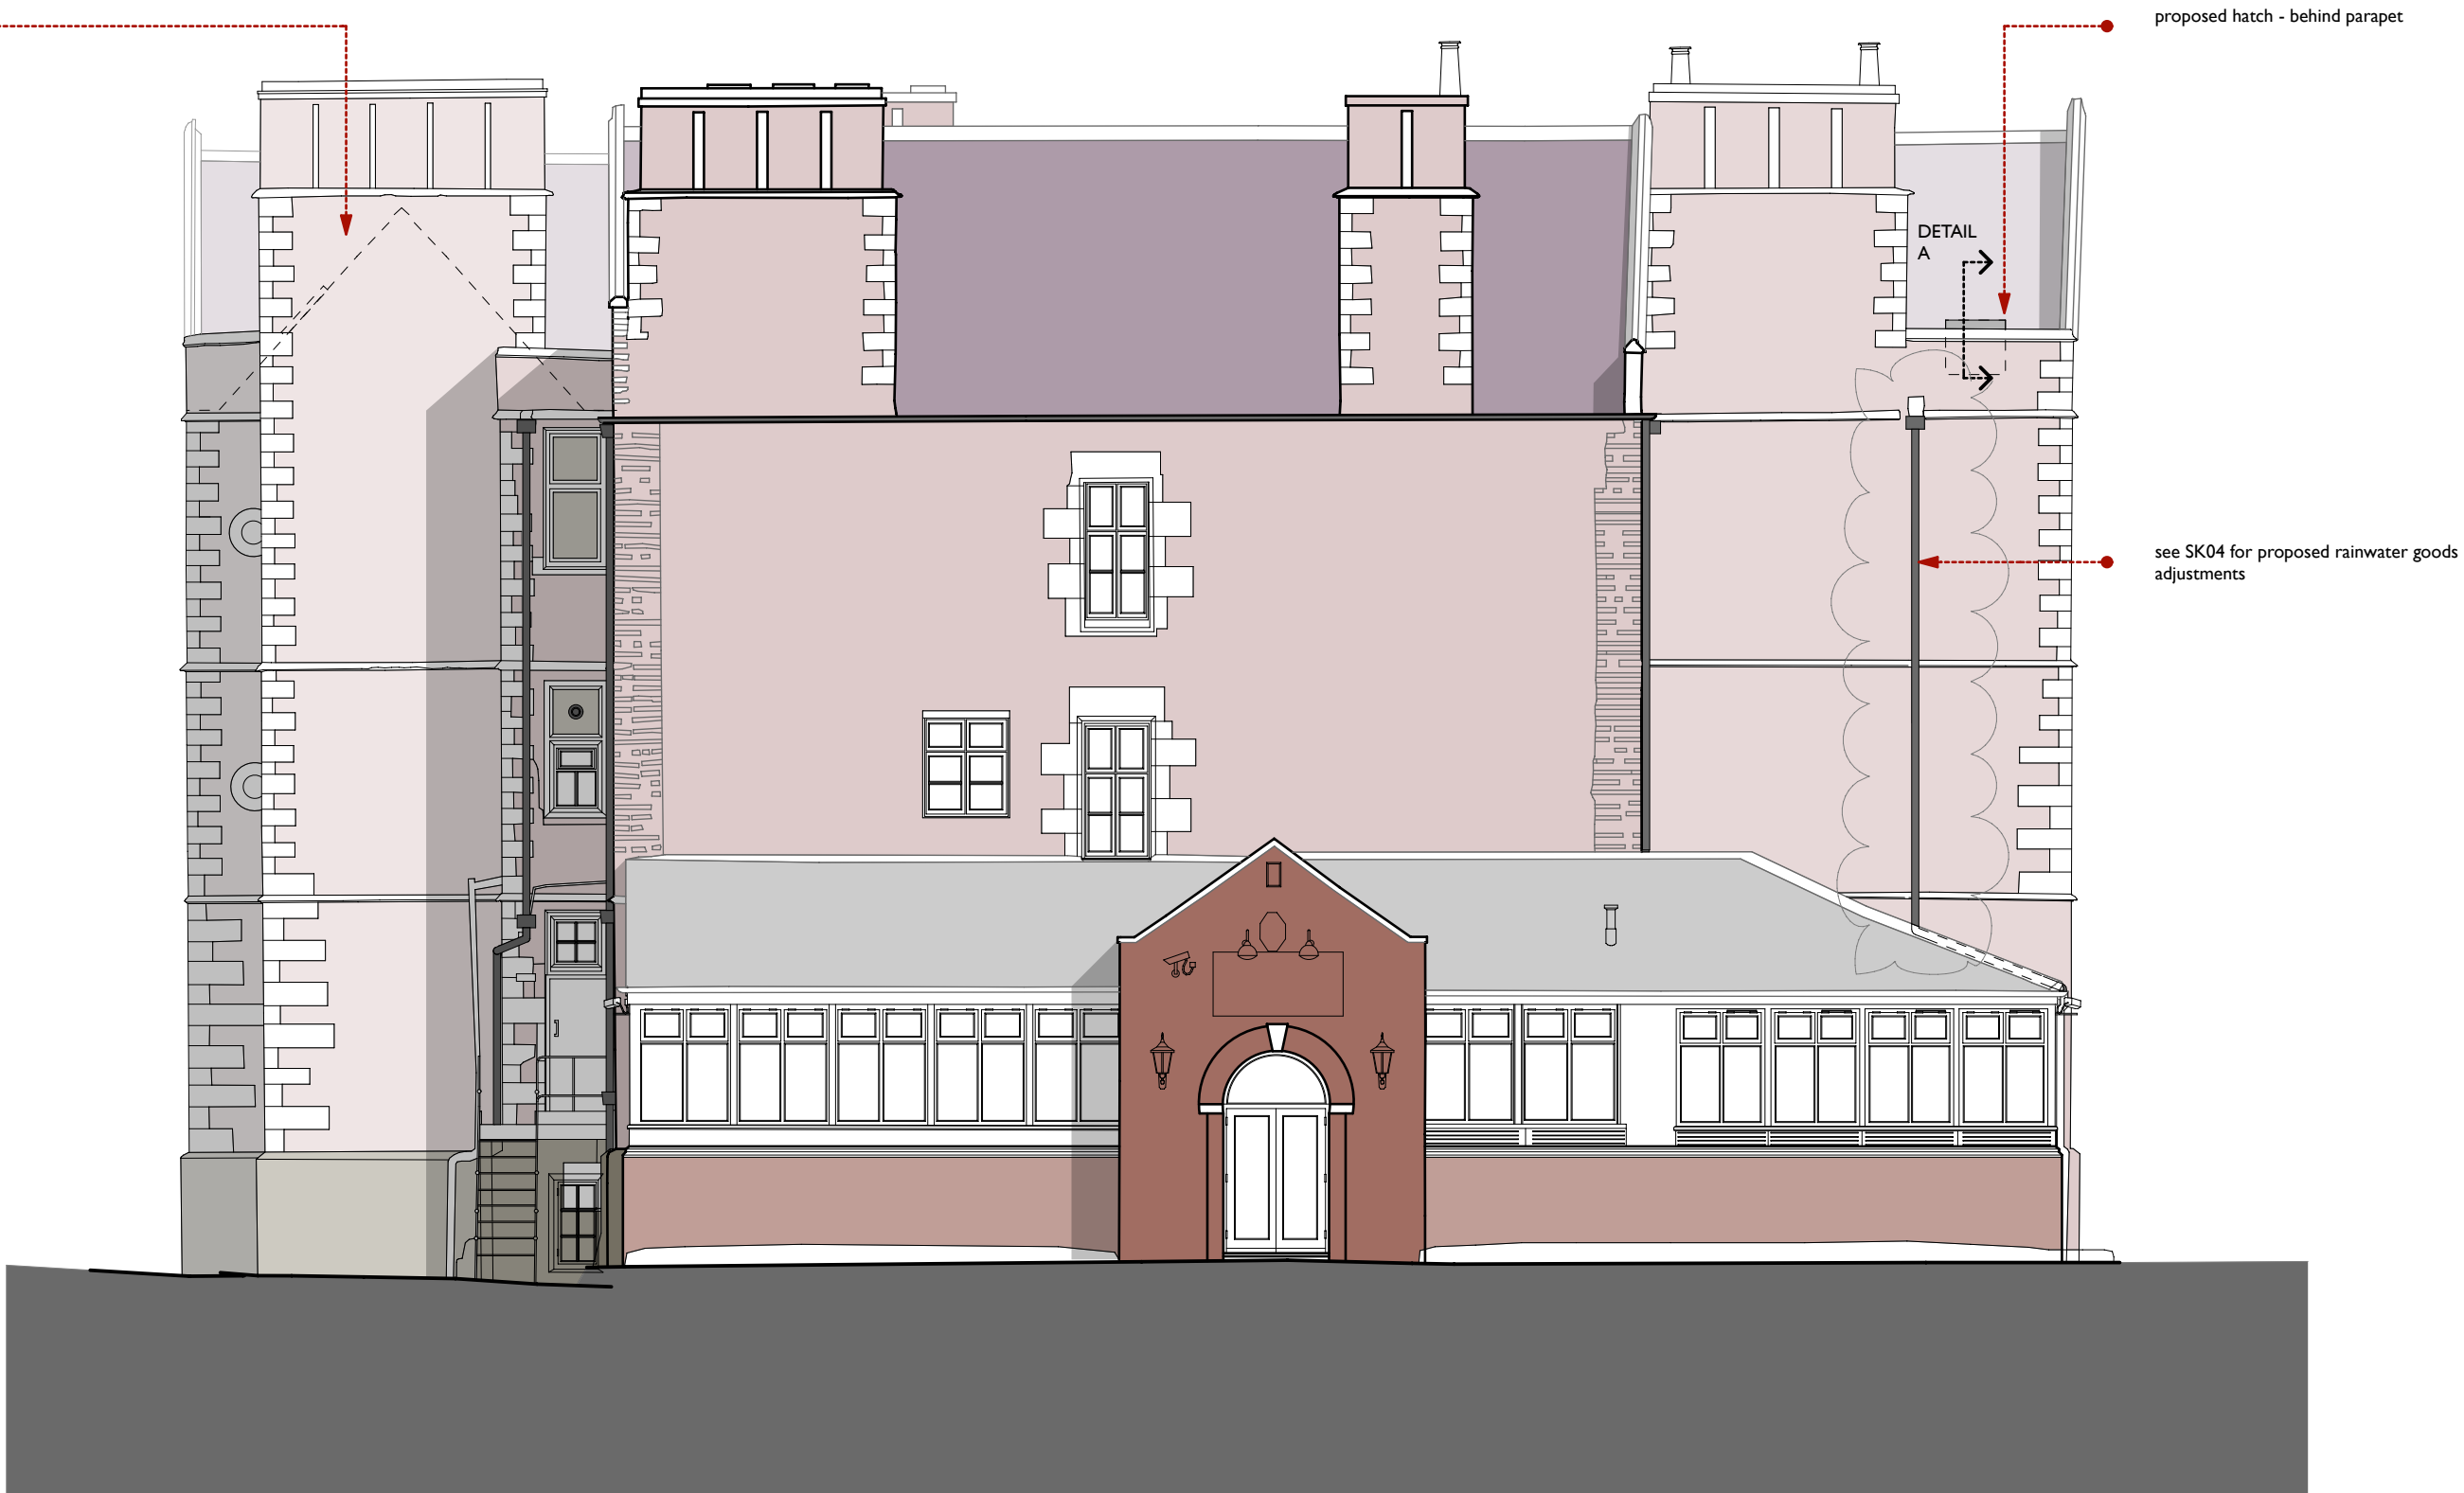

SOUTH-WEST ELEVATION

BASED ON SURVEY BY JAMES BRENNAN ASSOCIATES