


EXISTING FRONT

EXISTING SIDE


EXISTING REAR

EXISTING SIDE




GARDEN

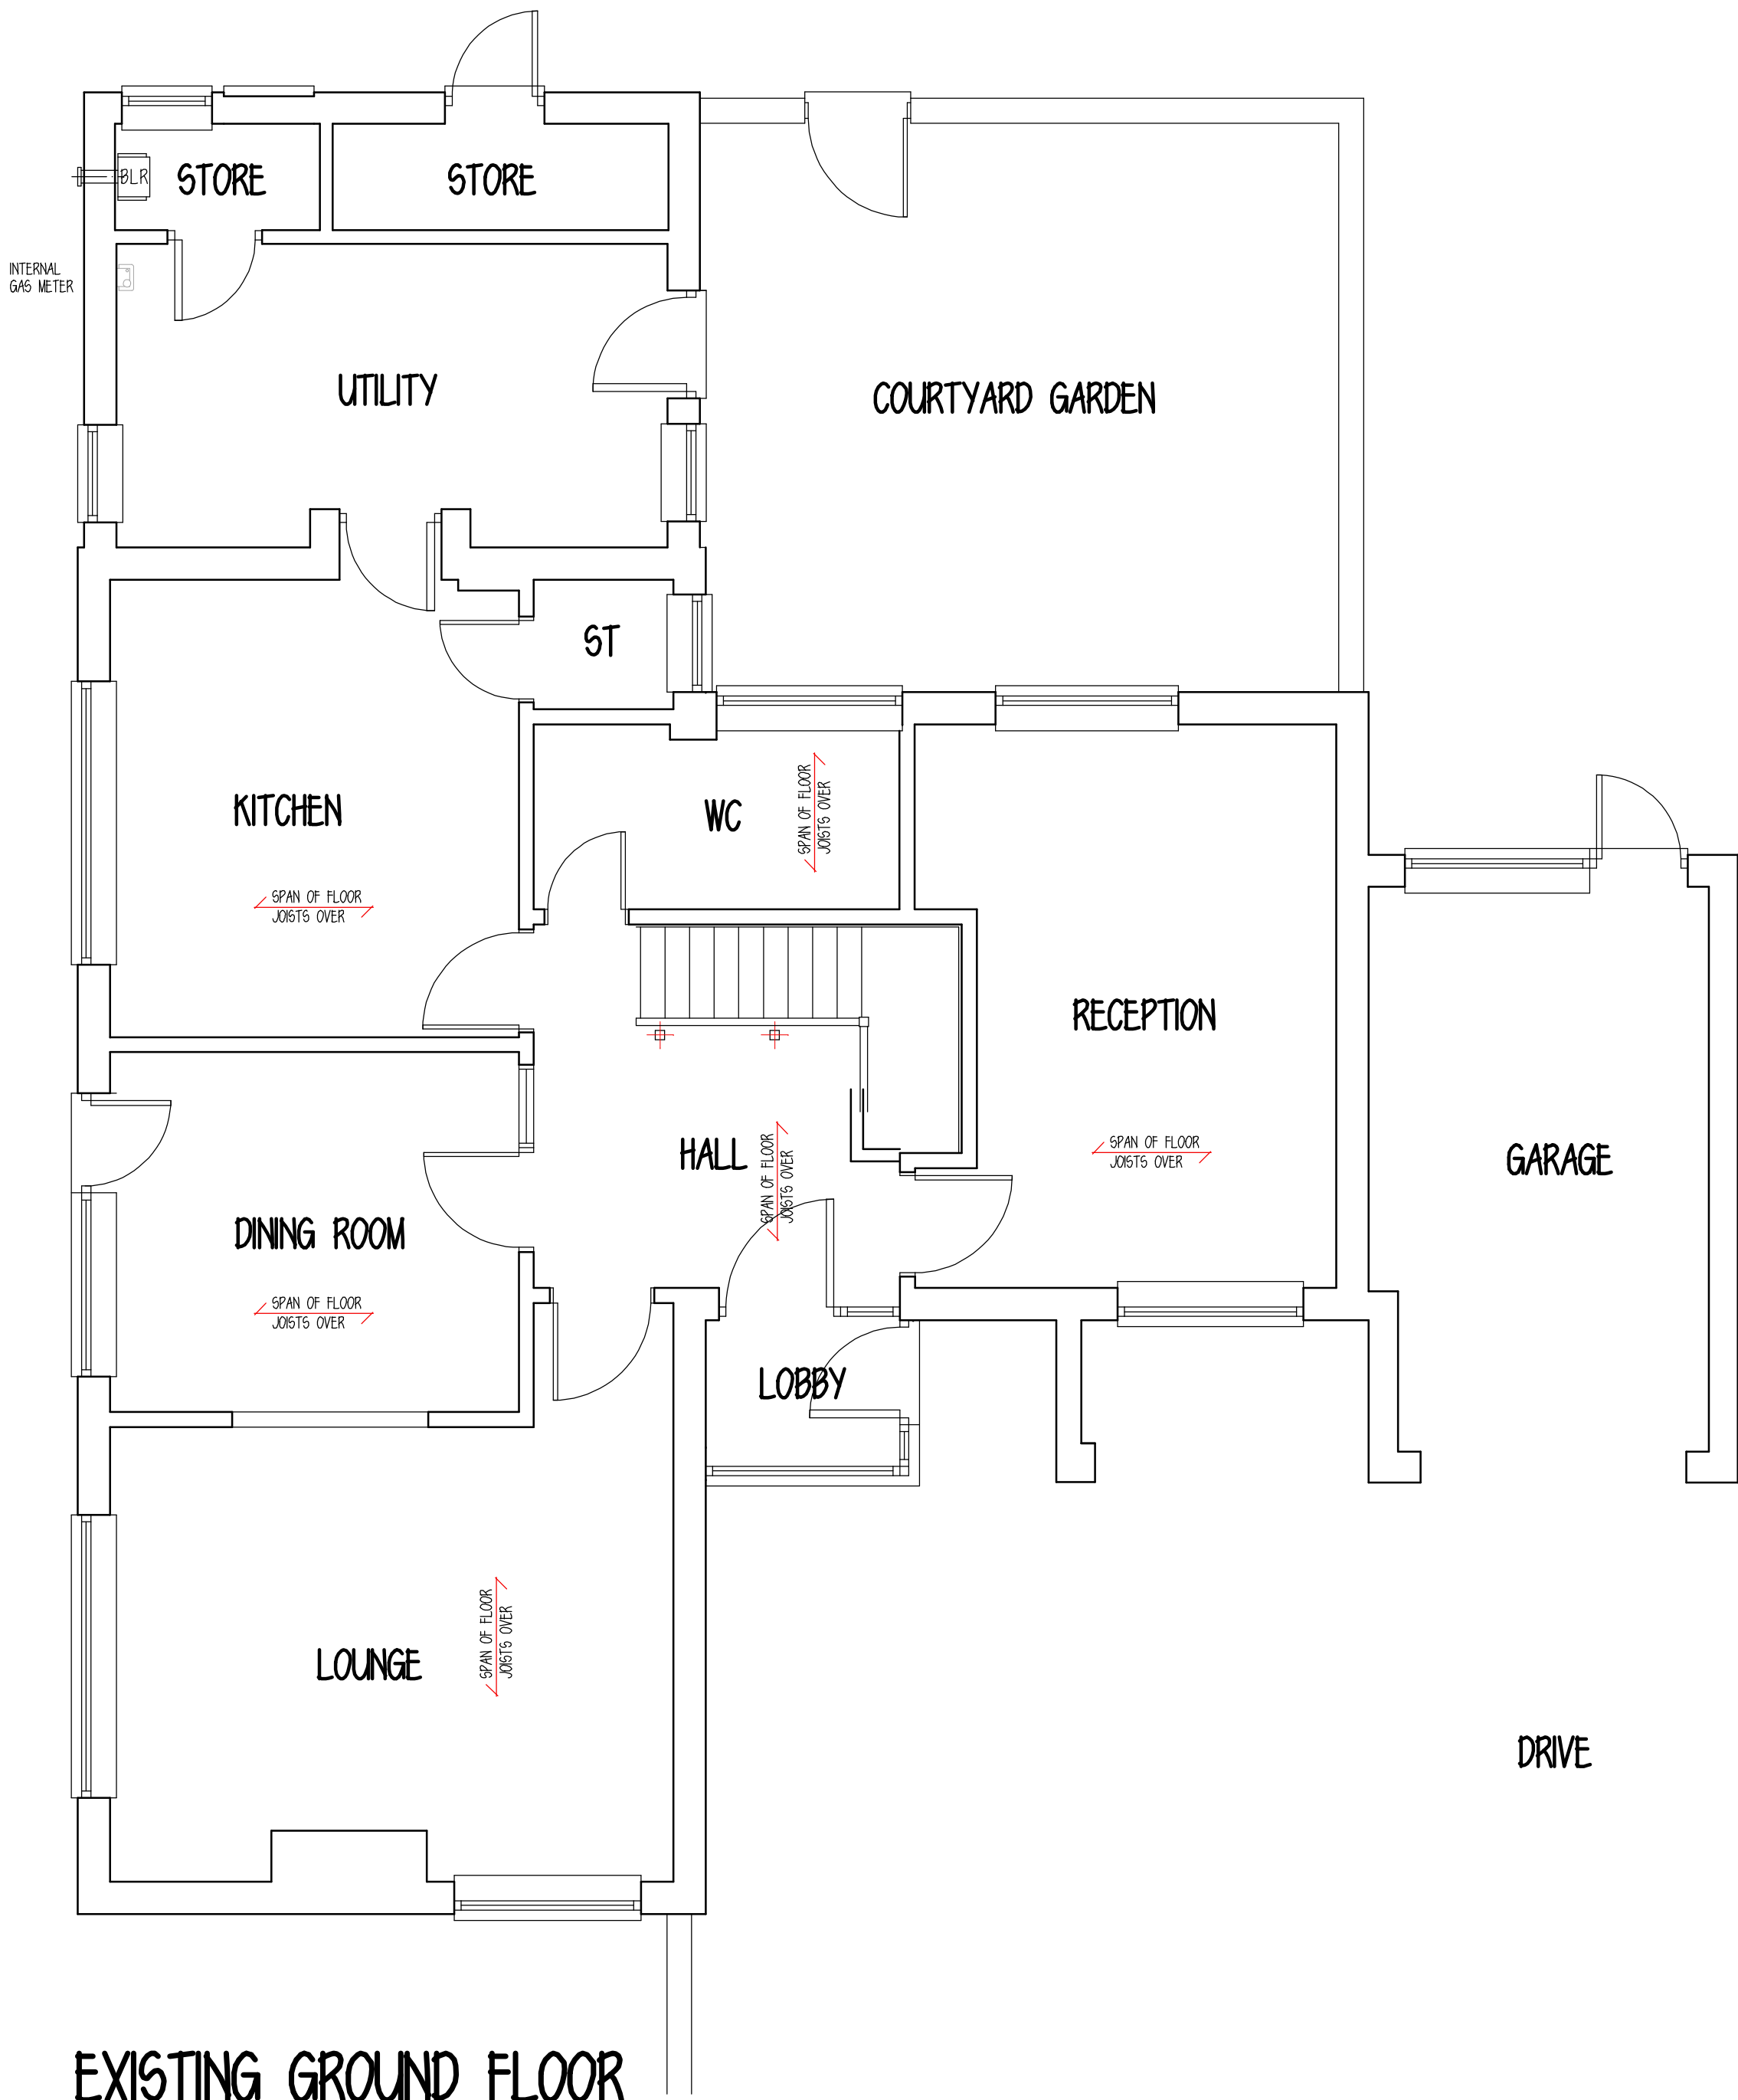

EXISTING GROUND FLOOR

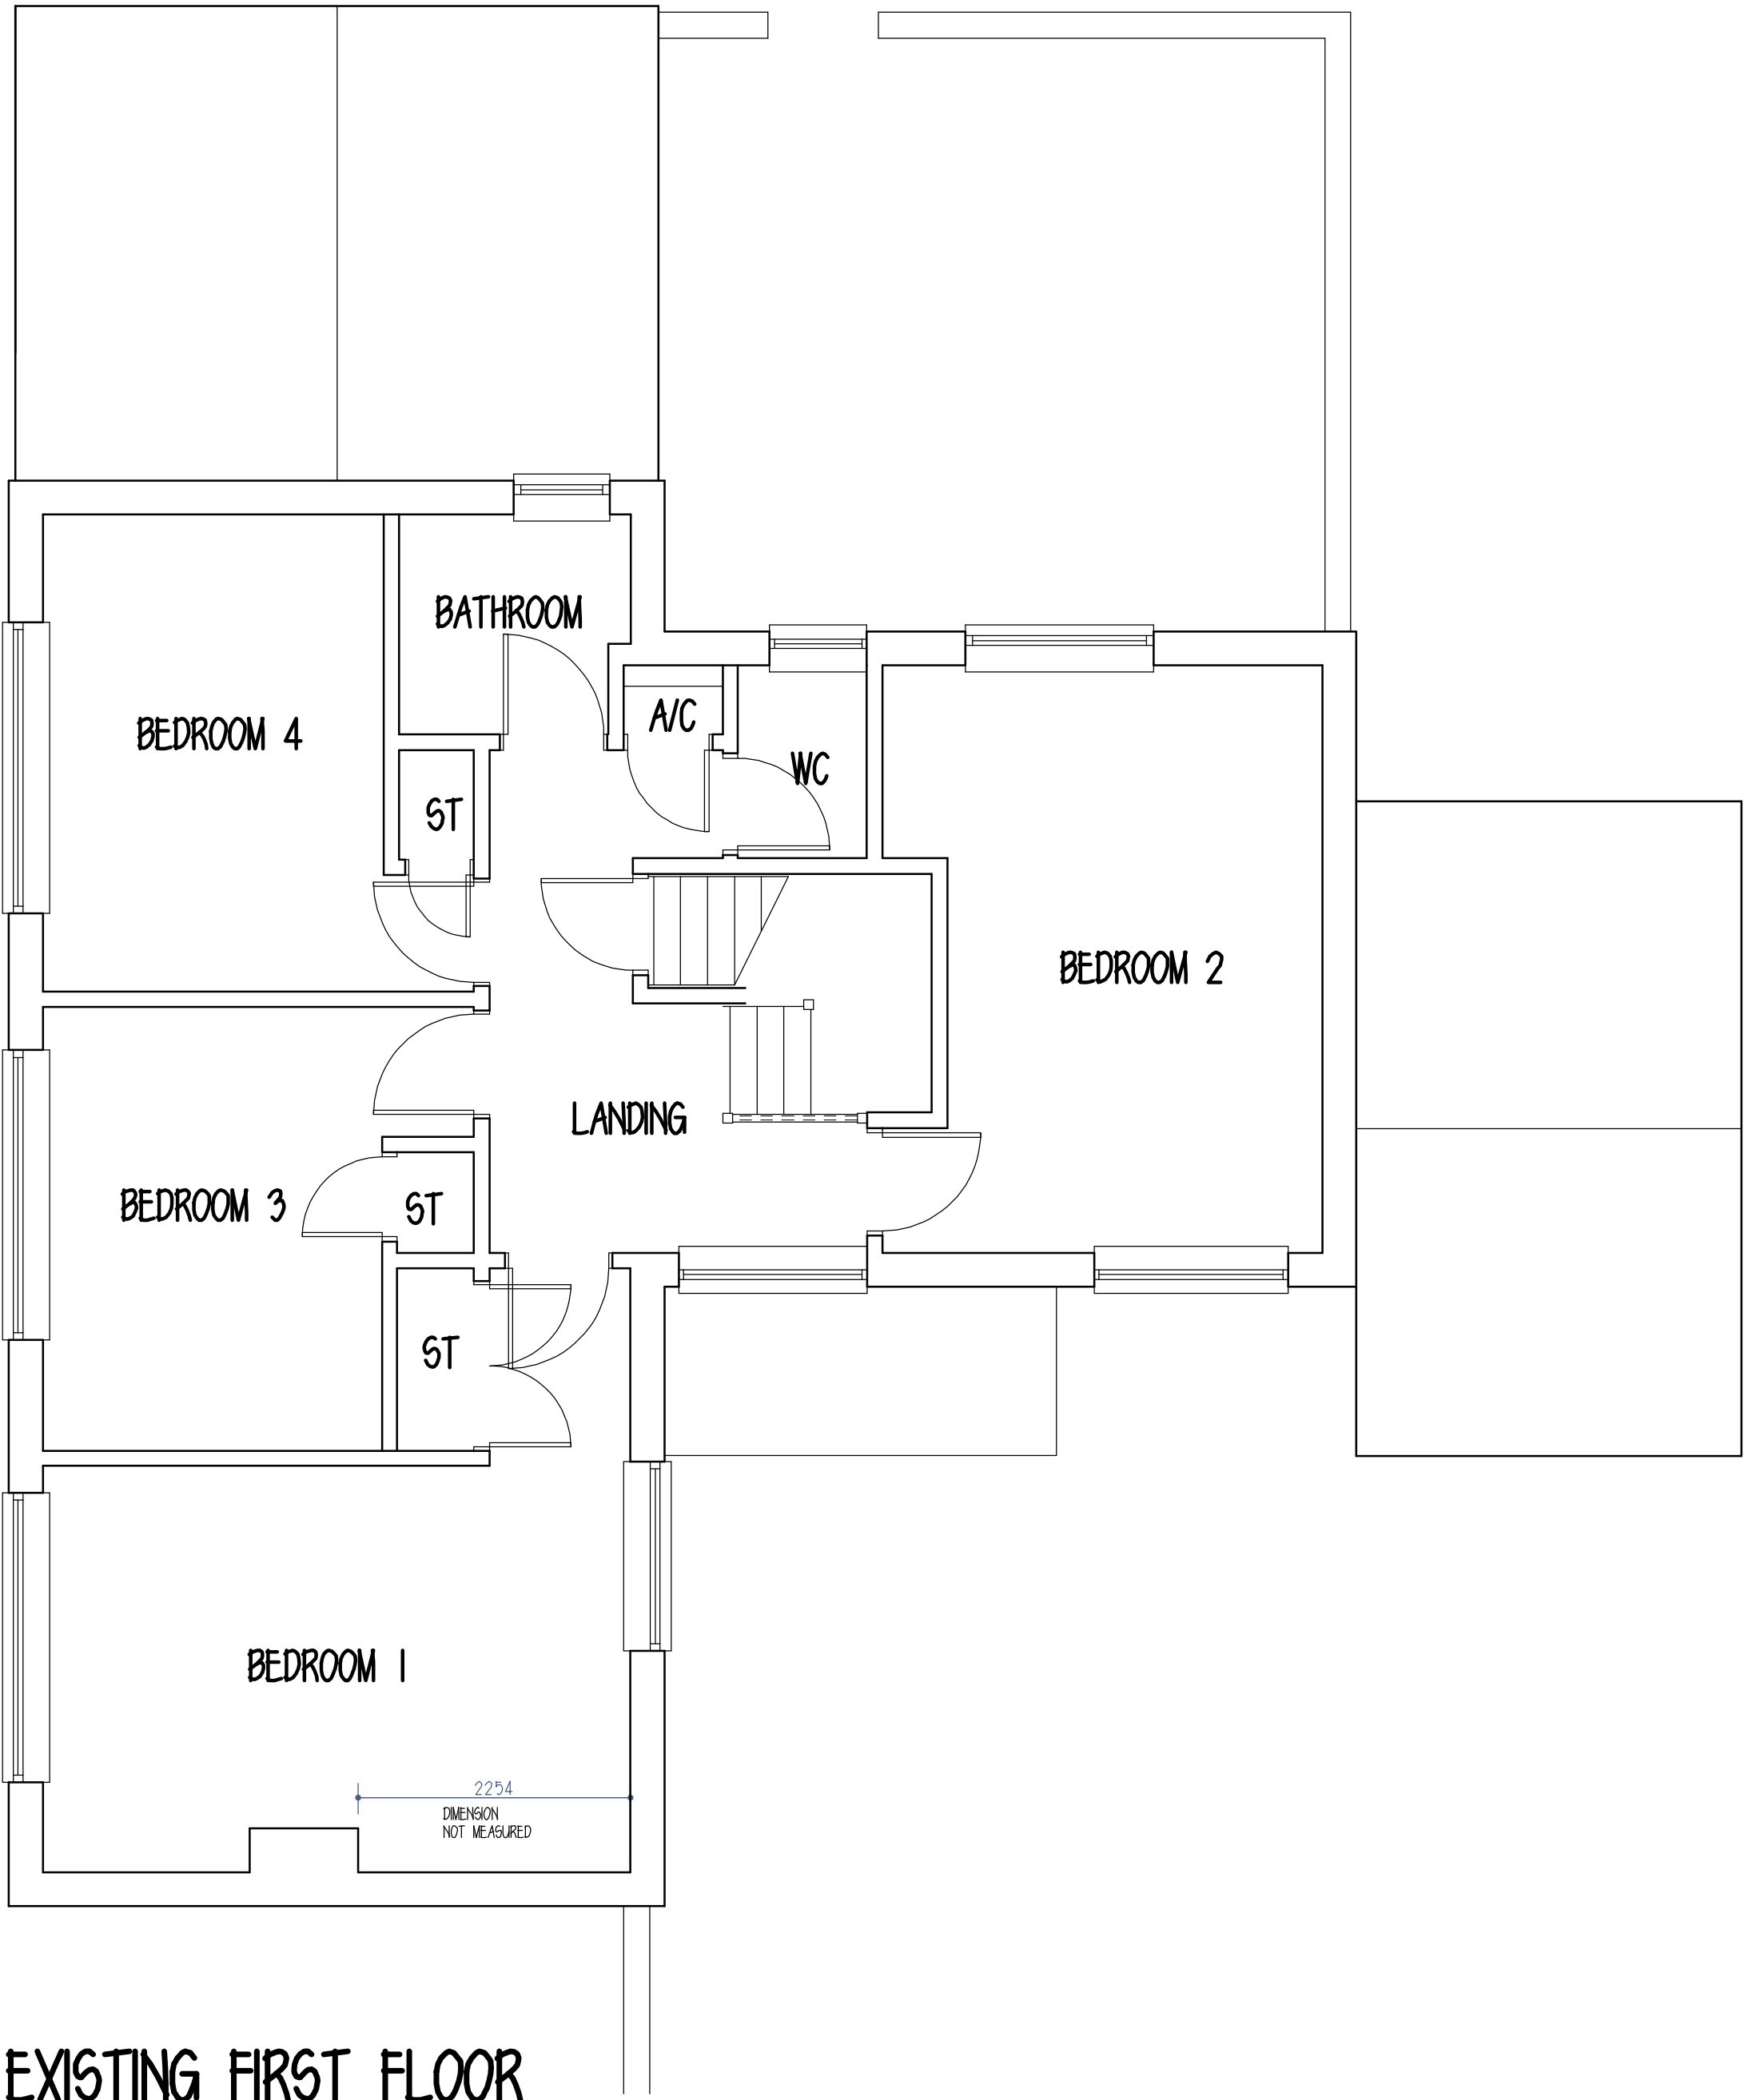

EXISTING FIRST FLOOR

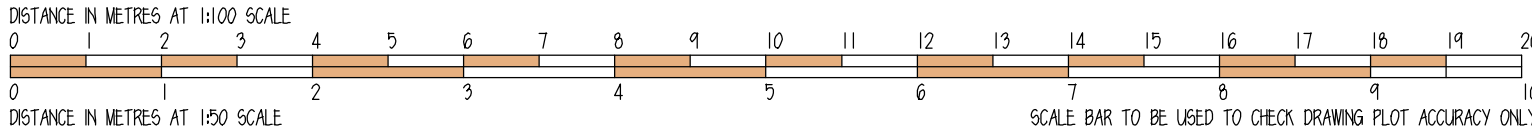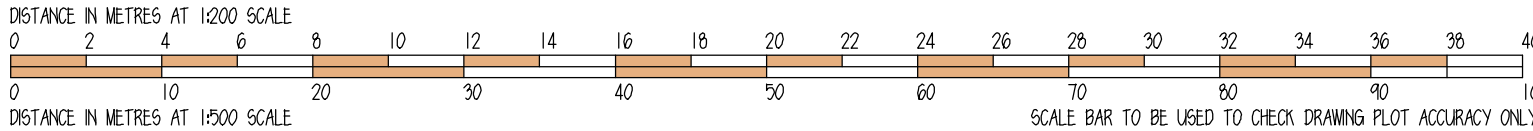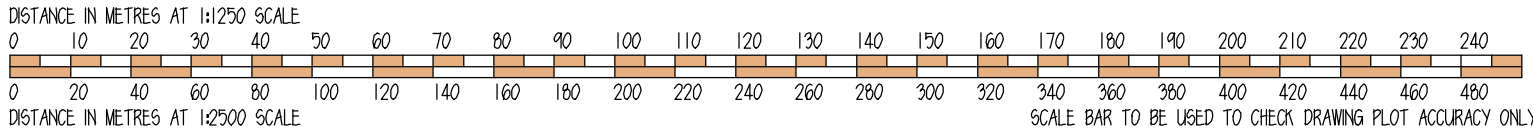

rev

S

designstudio

architectural services

g

202 woodville road | harthorne swadlincote | derbyshire | de11 7ex
tel - 01283 226771 | e-mail - mail@sgdesignstudio.co.uk

drawing

Survey Of Existing

client

7 Church Lane
Ticknall
Derby

DE73 7JU

date 04/07/2019 revision Nil -/-/-

scale 1:50 1:100 1:500 & 1:1250 at al size

drawing number 219-40.01 Nil

print 04/07/2019 name 219-40-01