


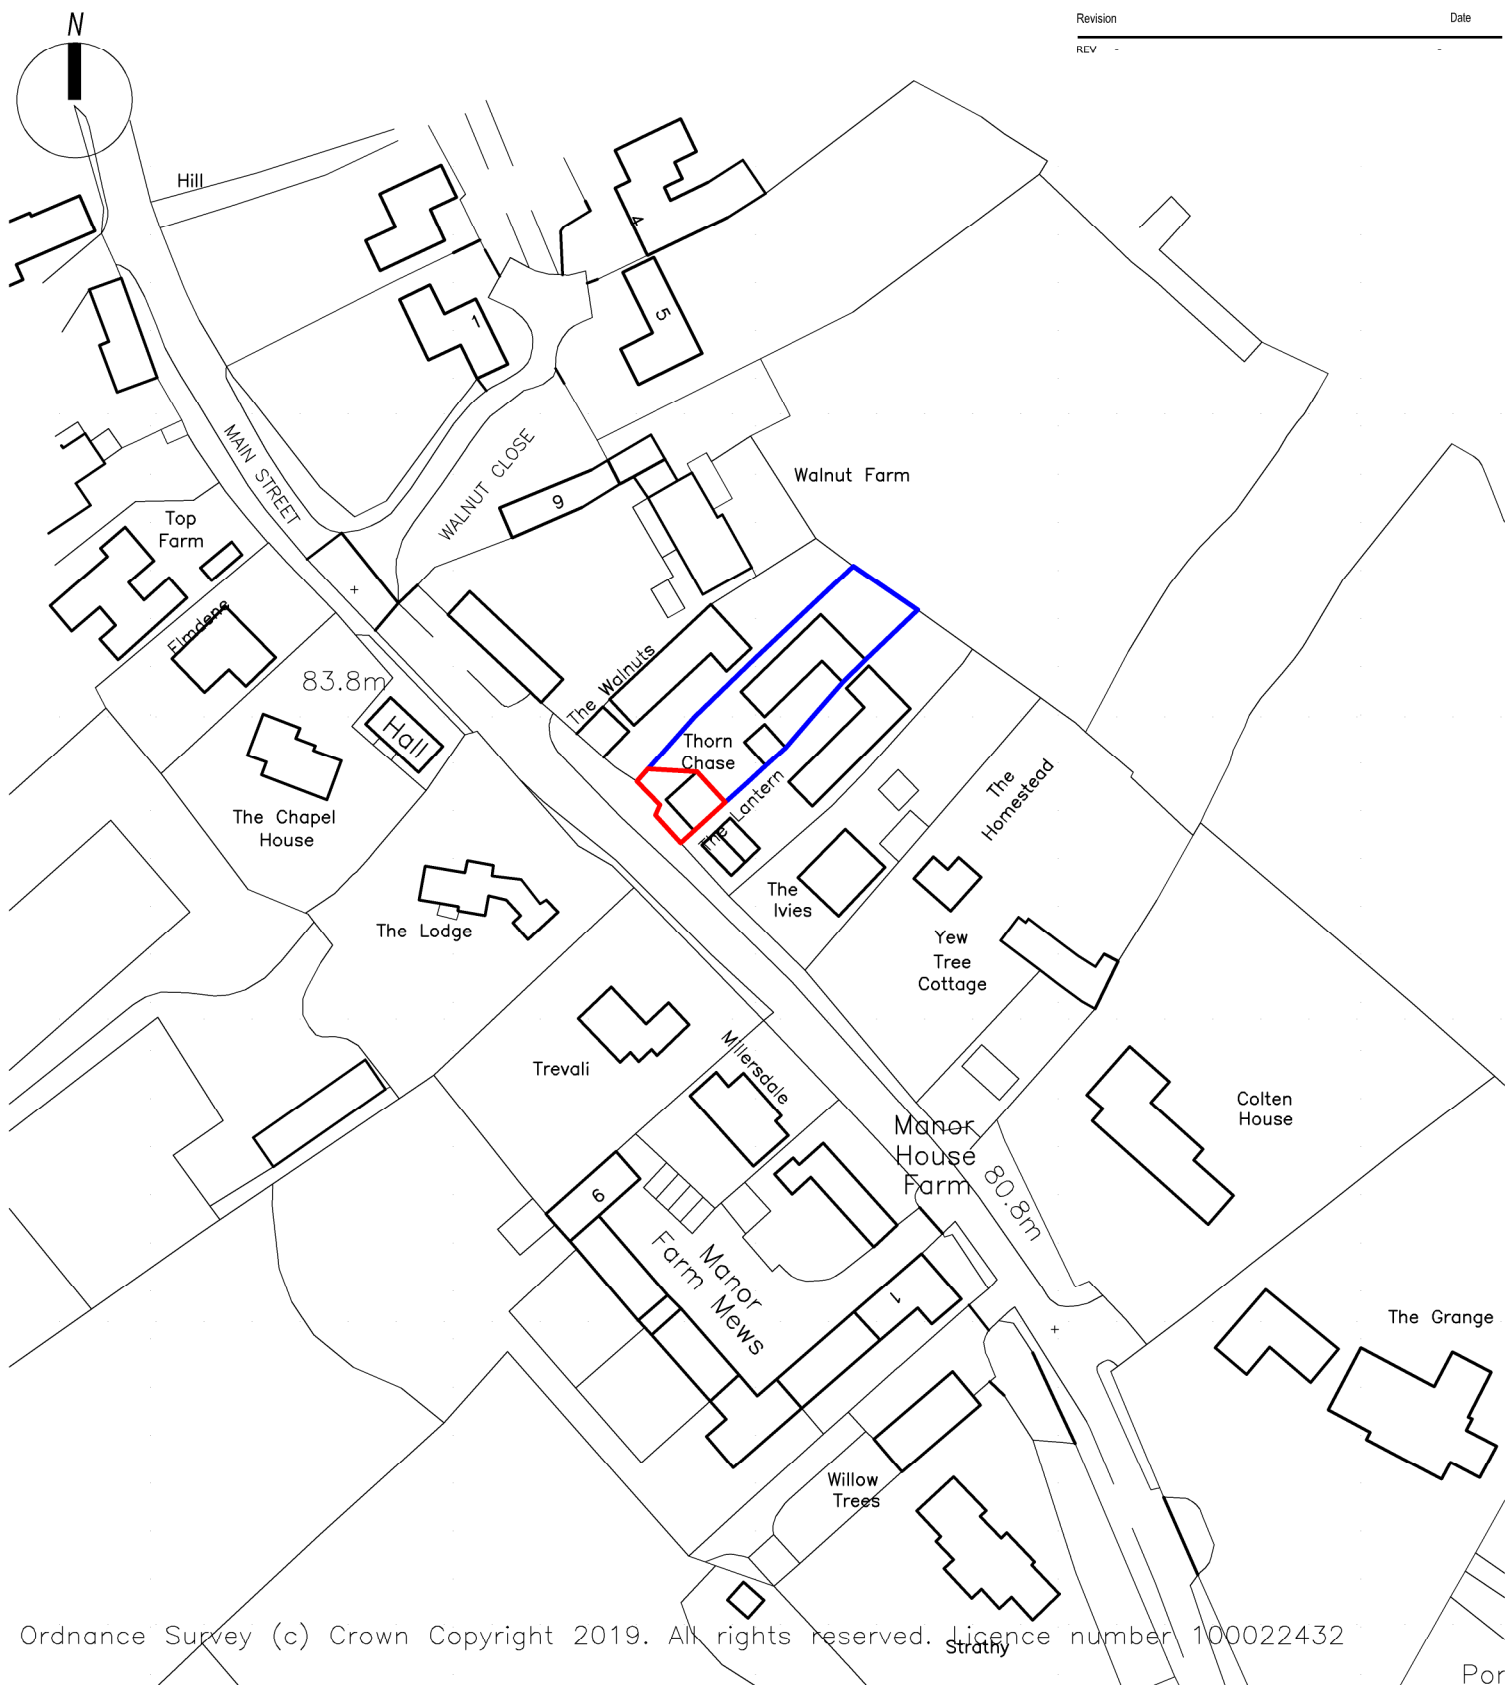

Ordnance Survey (c) Crown Copyright 2019. All rights reserved. Licence number 100022432

KEY	
—	Application Site Area = 99.6m ²
—	Land also in applicant's ownership

 PlanningDesign	PROJECT DESCRIPTION: Conversion of garage to dwelling at Thorn Chase, Main Street, Burnaston DE65 6LG		
	DRAWING TITLE: Site Location Plan		
Second Floor, Suite 3 Woburn House Vernon Gate Derby DE1 1UL	Tel: 01332 347 371 E-mail: info@planningdesign.co.uk www.planningdesign.co.uk	DRAWN BY: TH	CHECKED BY: RP
CLIENT Olga Bottomley	DRAWING NUMBER: 001	REVISION: -	
	SCALE: 1:1250@ A4	DATE: Sept 2019	
	DRAWING REF: 2401 -001		
STATUS PLANNING			

© COPYRIGHT EXISTS ON THE DESIGNS AND INFORMATION SHOWN ON THIS DRAWING : The Contractor must verify all dimensions on site before making shop drawings or commencing work of any kind. No dimensions to be scaled from this drawing. Architect to be notified of any discrepancies in dimensions immediately