



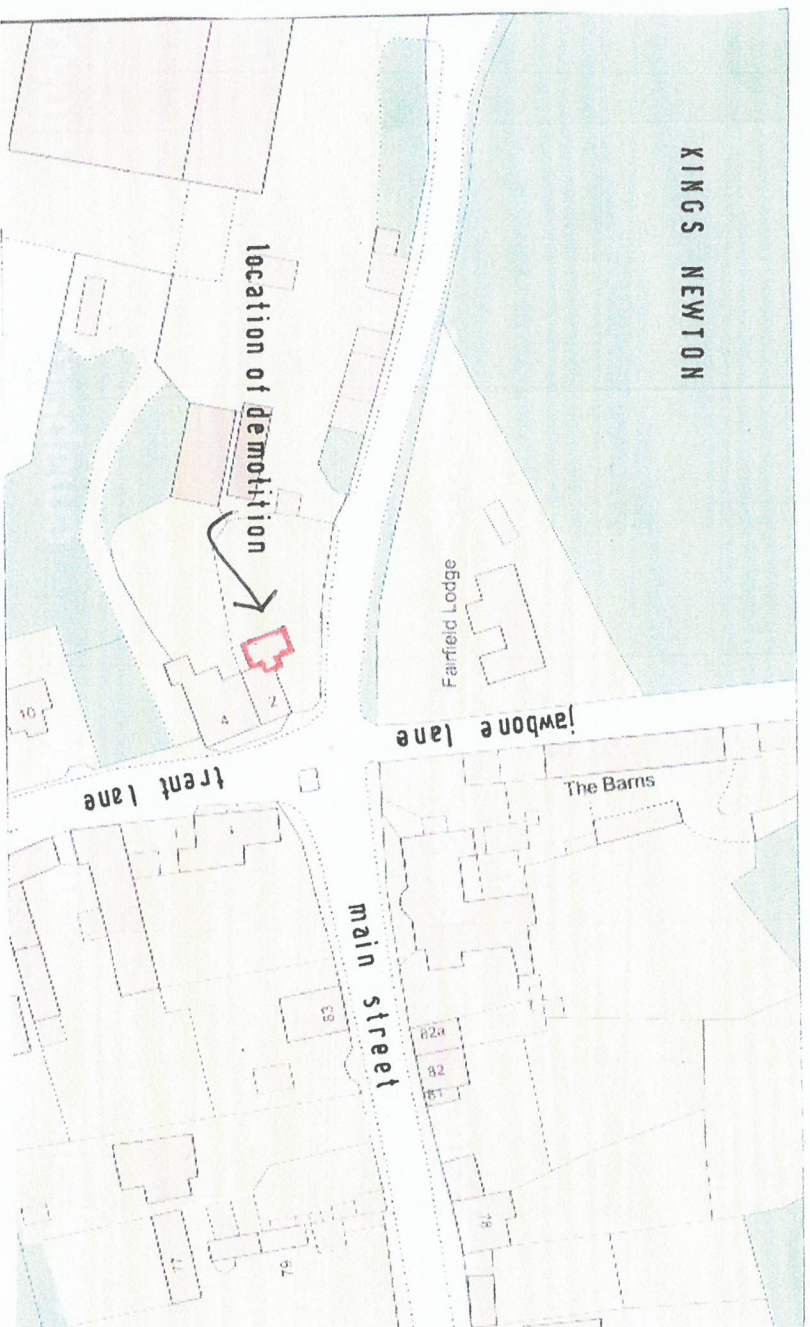

LOCATION PLAN SCALE 1:1250

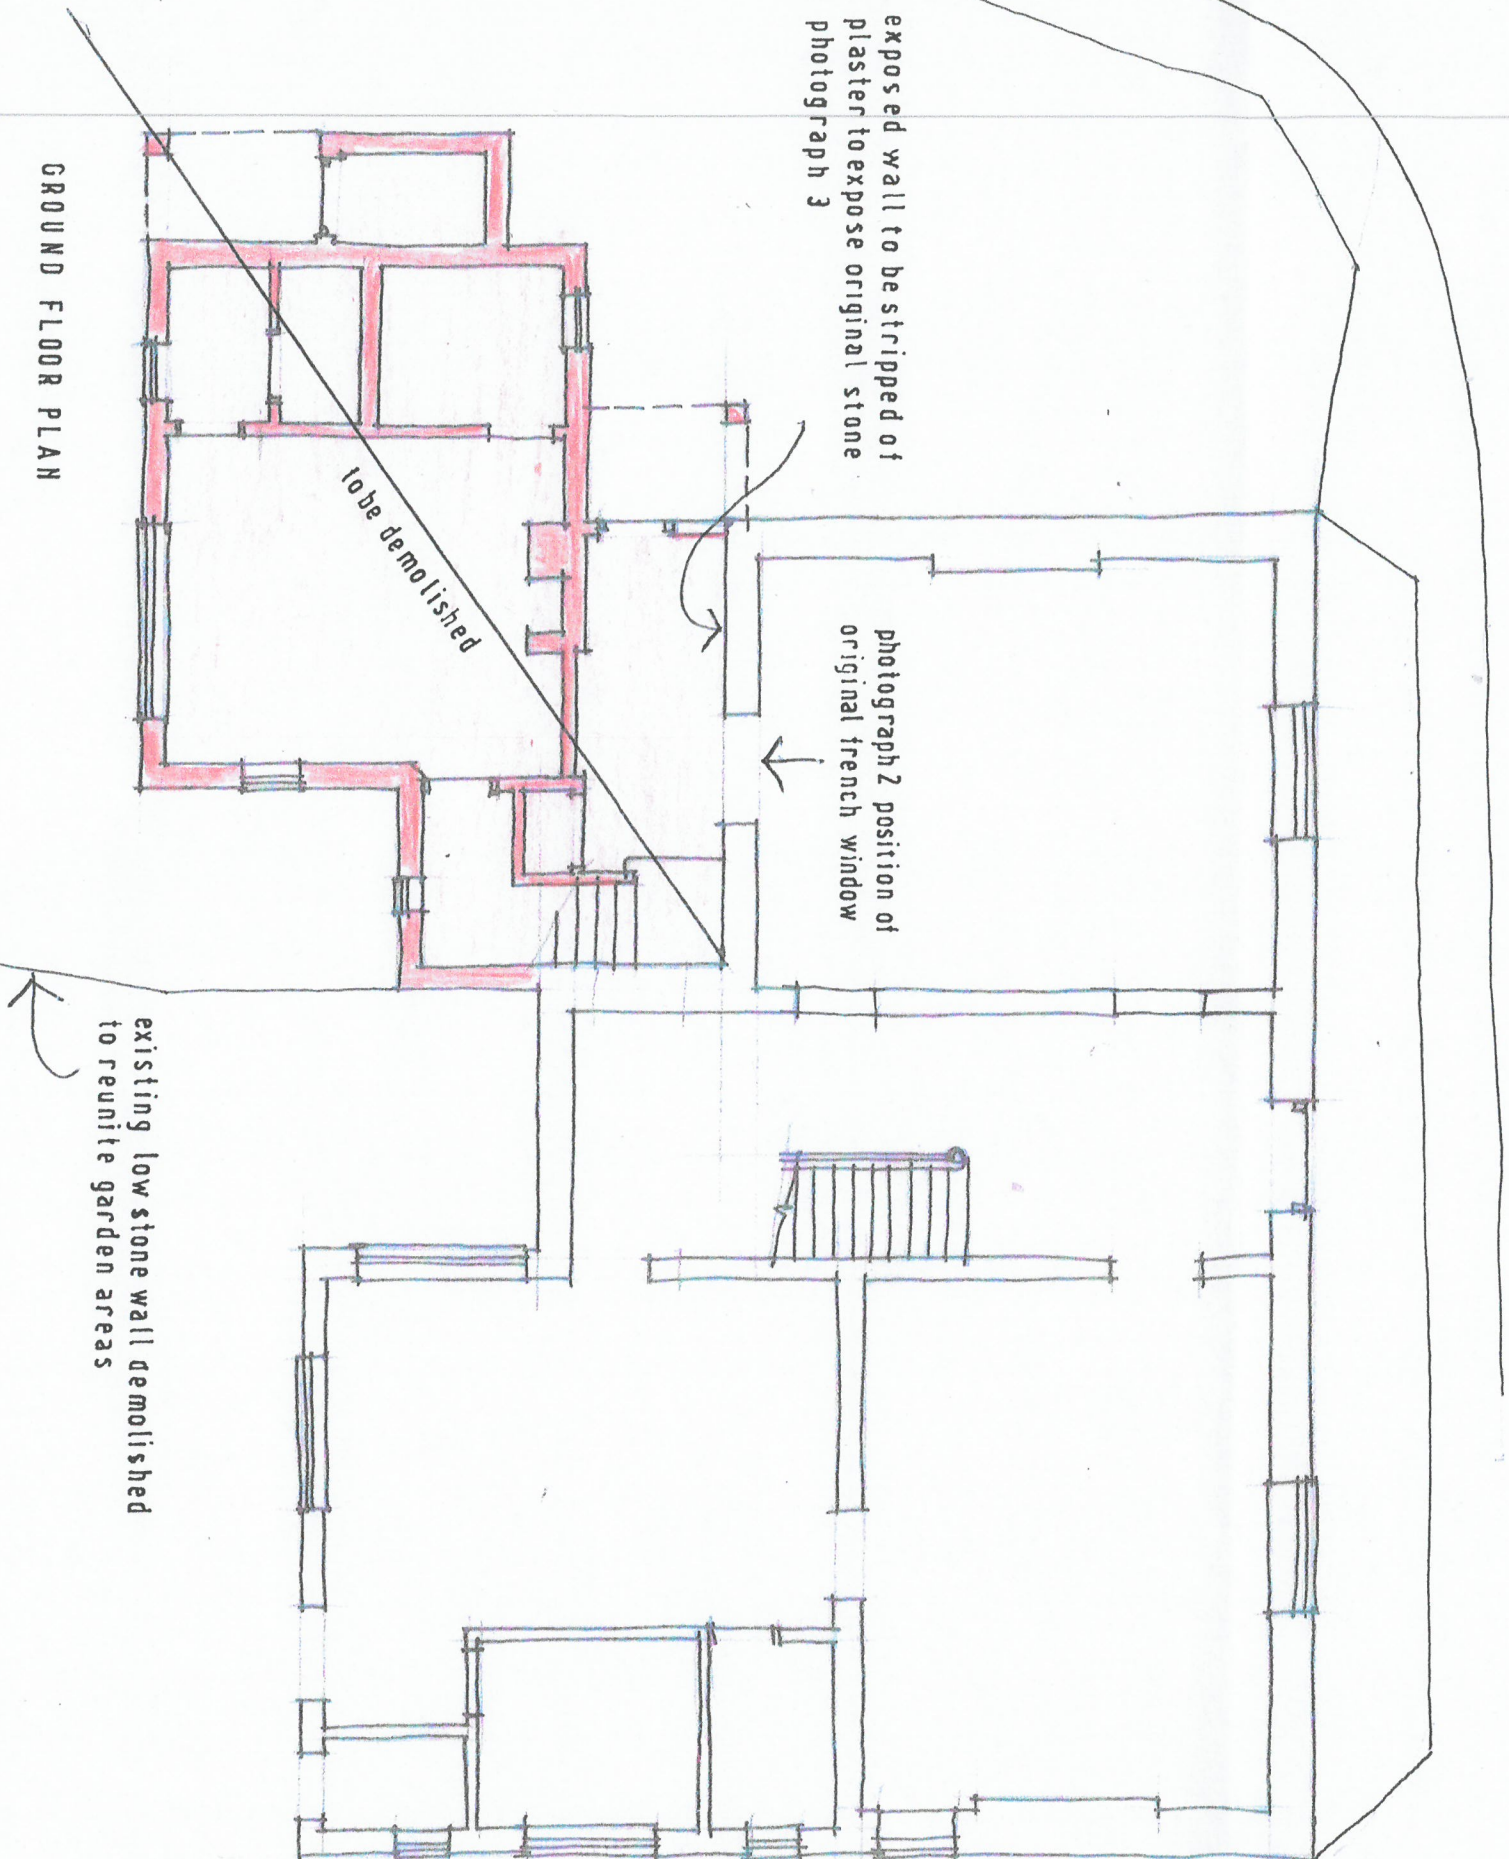

SCALE 1:100 AT A3

DRAWING NO

1