

South Derbyshire District Council

04 NOV 2019

Community & Planning Services

Rev A - Wall amended to LPA req. Oct 2019

Client

Mr and Mrs Lowe

Job Title

Alteration to Boundary Wall
29 Main Street
Milton
Derbys

Drawing Title

Existing and Proposed


Scale 1:100

Date Aug 2019


Drawn by

Drg.No. 0819 / 1807 - 1

Rev
A

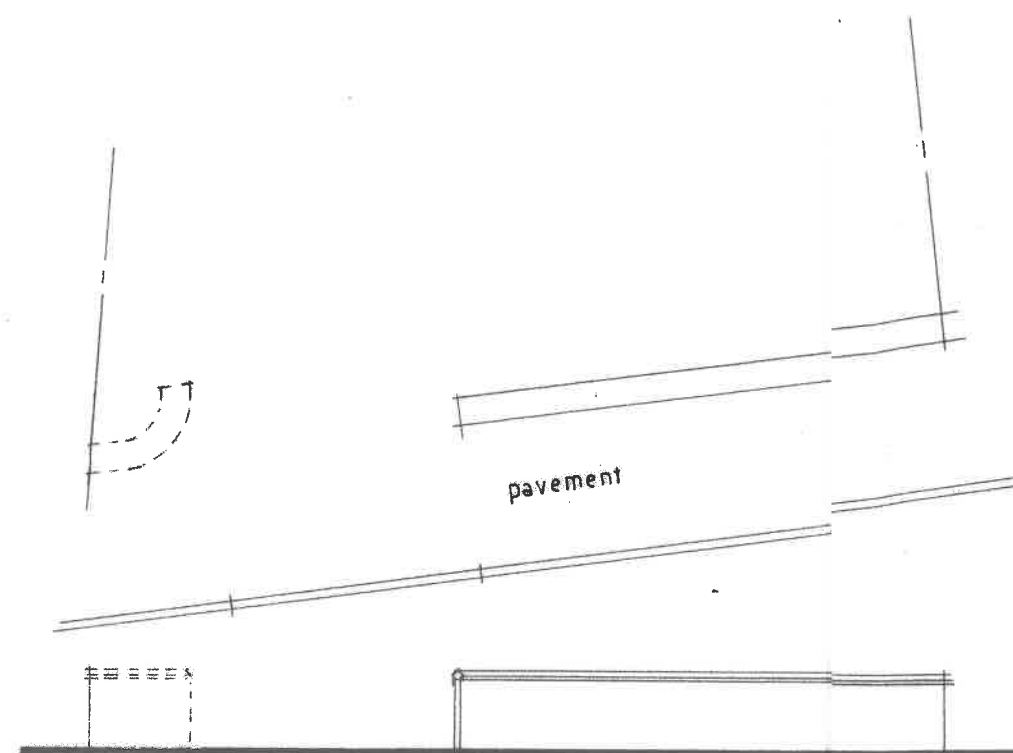

Existing Boundary Wall - Plan elevation

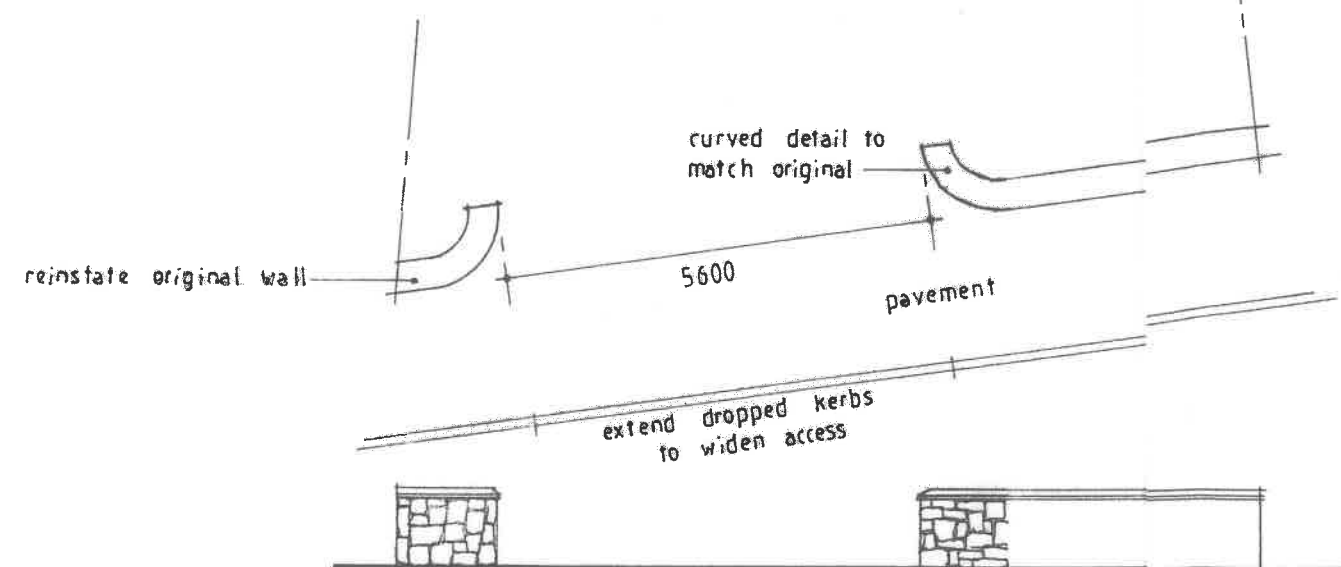

Proposed Boundary Wall - Plan Elevation