


②

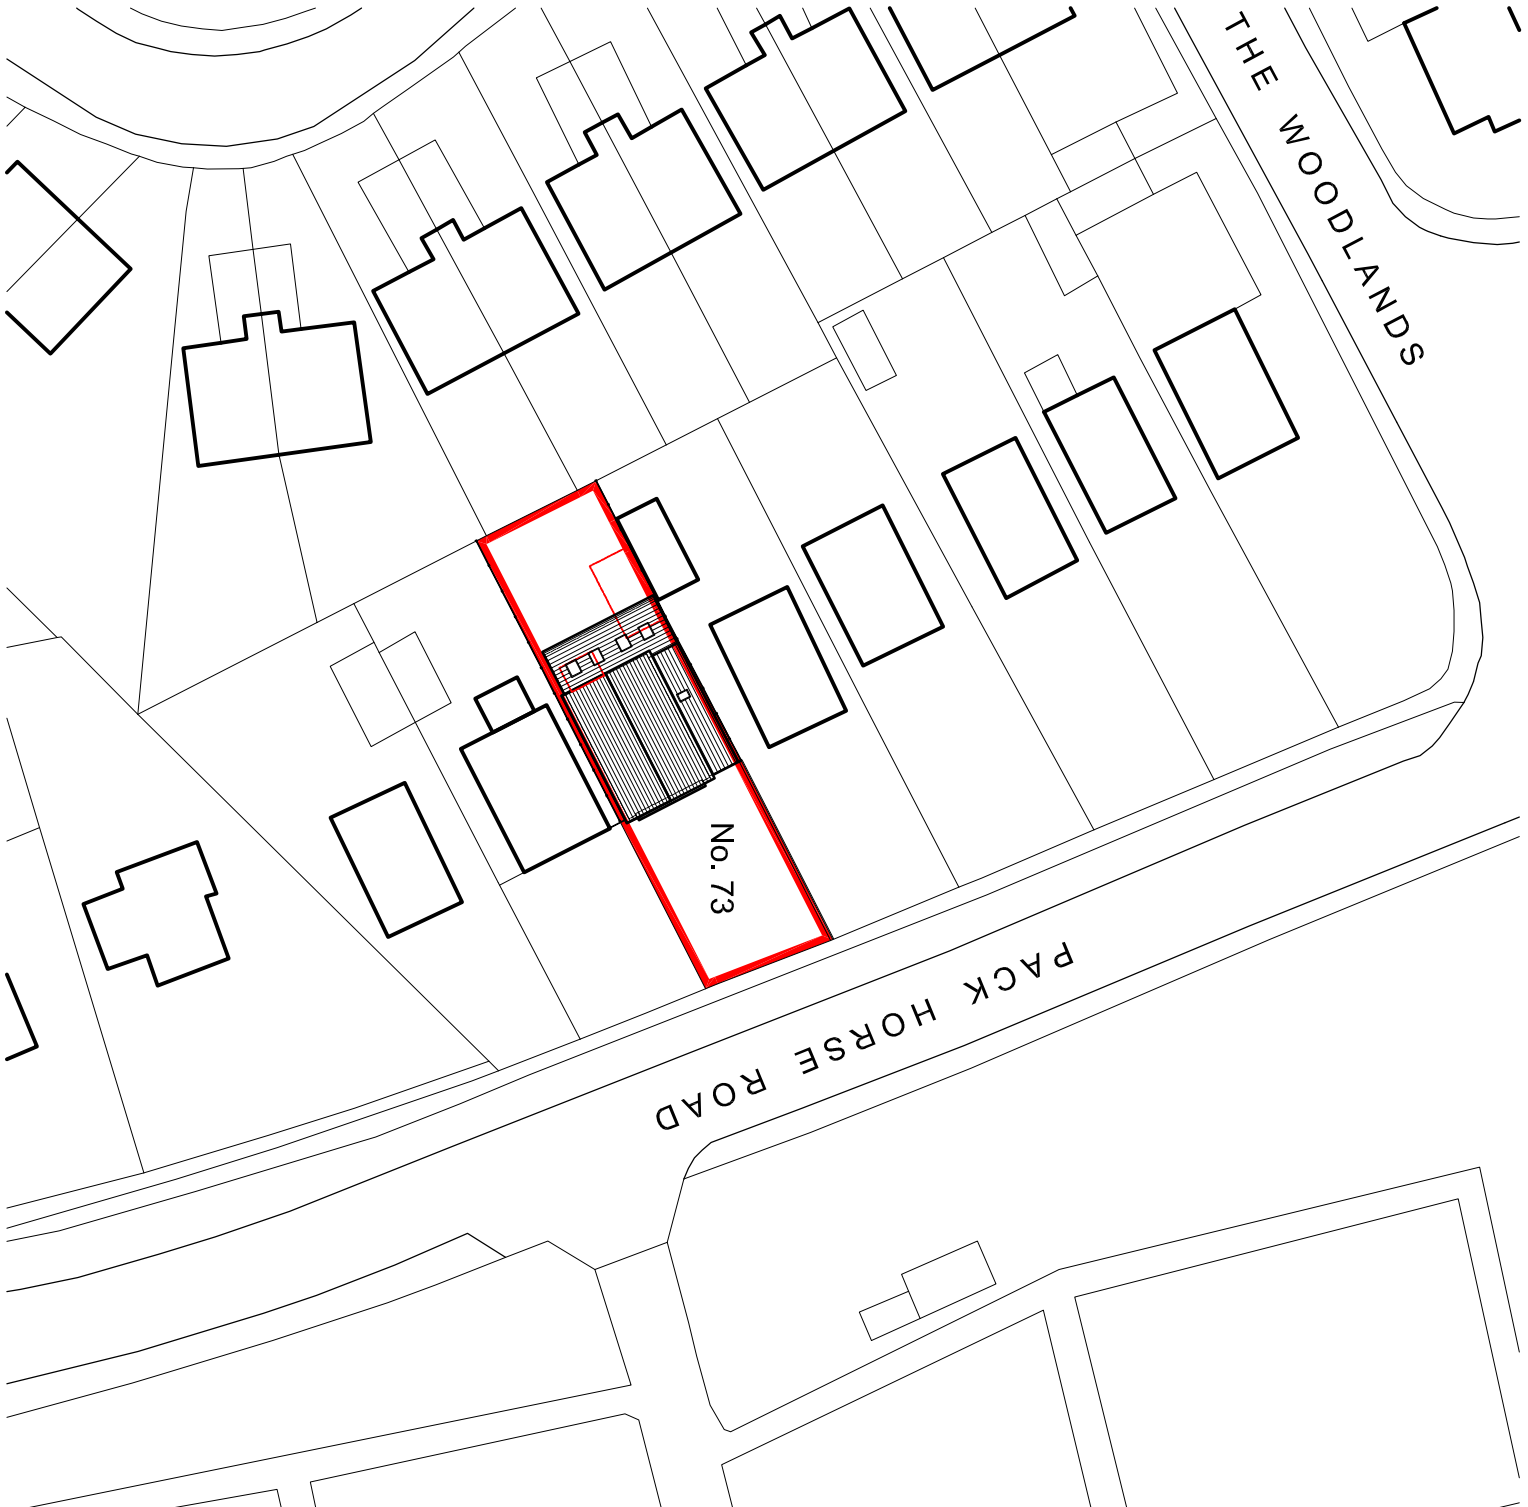

SCALE
1:500



SCG DESIGN

Architectural Services

4 Dahlia Drive, Oakwood, Derby, DE21 2XJ
Telephone - 01332 280129 Email - scgdesign@outlook.com

Ilent

John and Michelle Lewis

project

Proposed Extension / Alterations at:
3 Pack Horse Road,
Melbourne, Derby

Drawing Title

Proposed Site Block Plan

Checked by

CG

scale@A3	Date
-500	July, 2019

:500

Job Number	Drawing Number	Revision
SCGD 269	101	A

SCGD 269

Purpose of Issue

FOR INFORMATION