



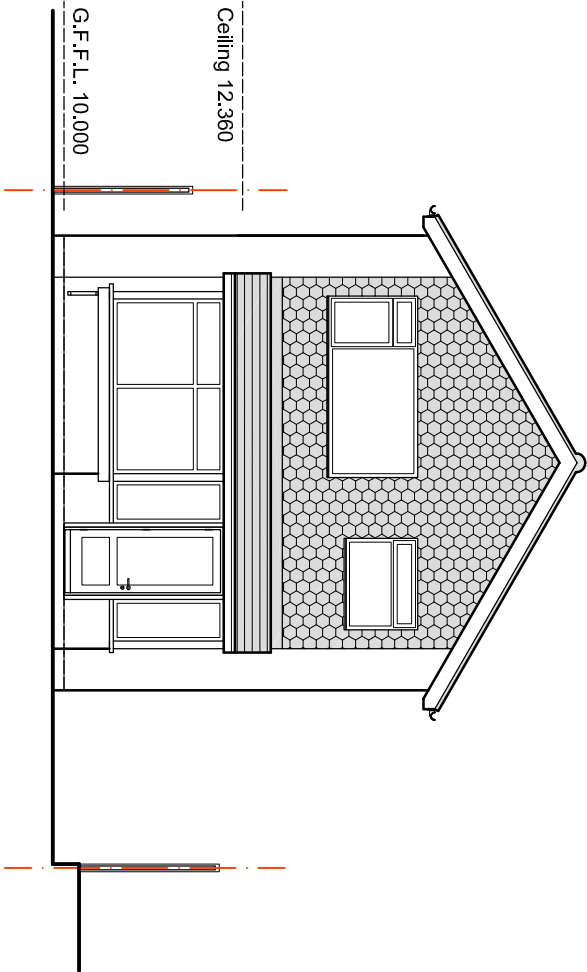


Front (East) Elevation

(Scale 1:100 @A3)

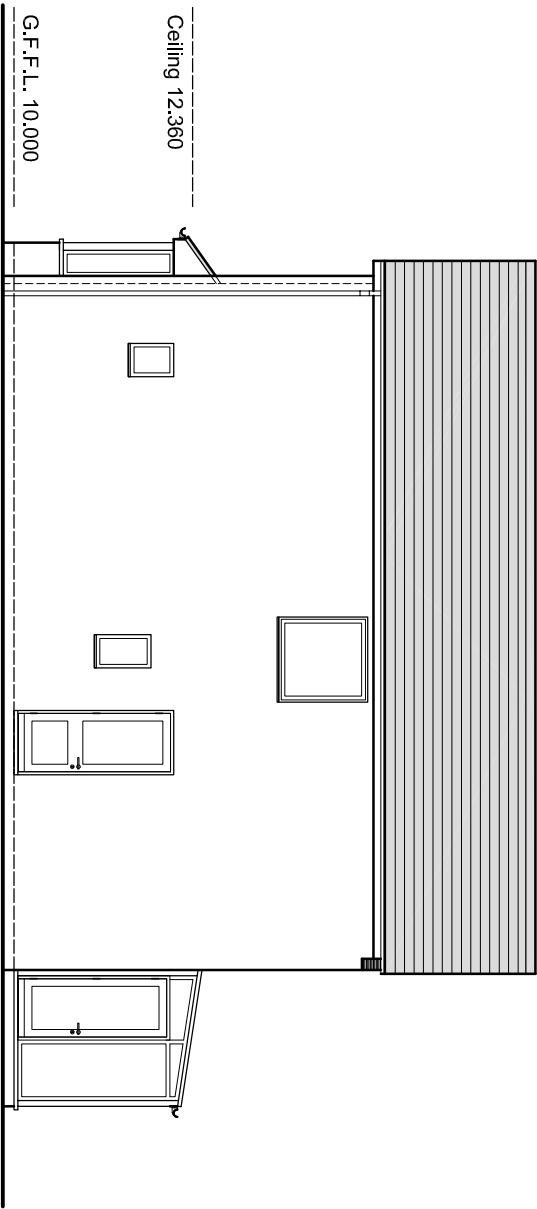


Side (North) Elevation

(Scale 1:100 @A3)

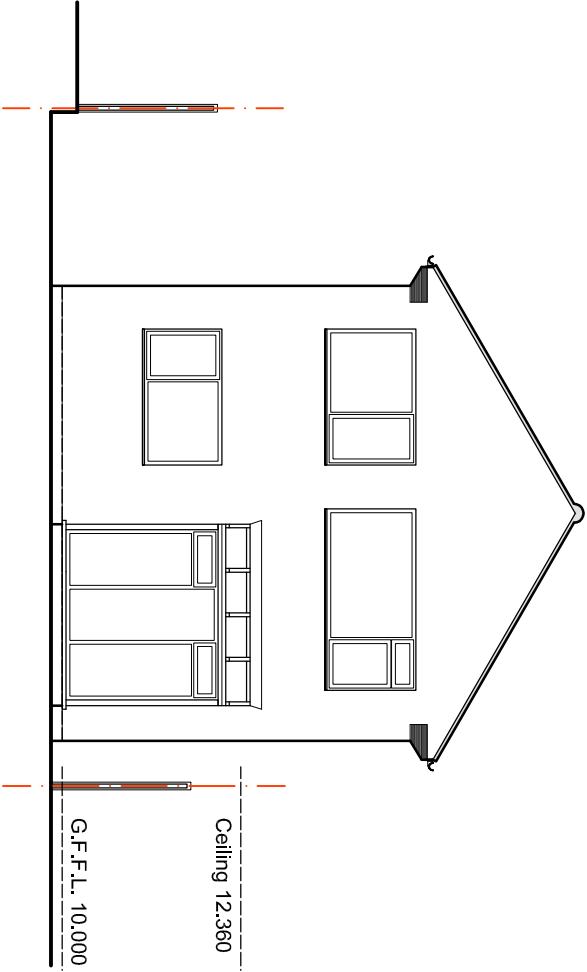

Rear (West) Elevation

(Scale 1:100 @A3)

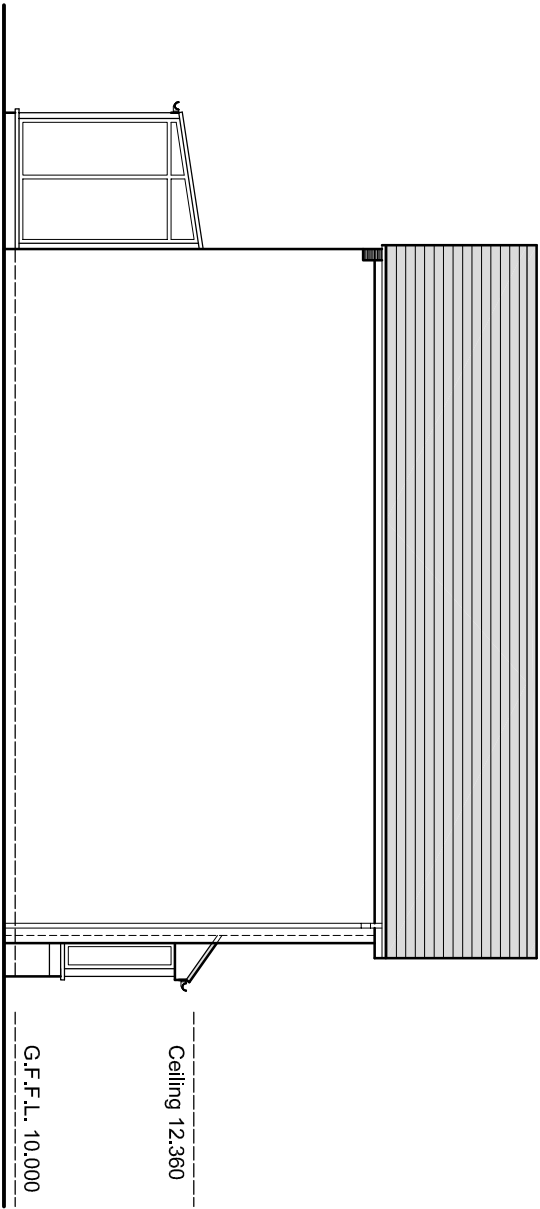

Front (South) Elevation

(Scale 1:100 @A3)

SCALE 1:100 0m 1 2 3 4 5 6 7 8 9 10

SCGDESIGN

Architectural Services

4 Dailia Drive, Oakwood, Derby, DE21 2XJ
Telephone - 01332 280129 Email - scgdesign@outlook.com

Client

John and Michelle Lewis

Project

Proposed Extension / Alterations at:
73 Pack Horse Road,
Melbourne, Derby

Drawing Title

Existing Elevations

Drawn by	Checked by
SCG	SCG
Scale @A3	Date
1:100	July, 2019
Job Number	Drawing Number
SCGD 269	004
	Revision
	-

Purpose of Issue

FOR INFORMATION