
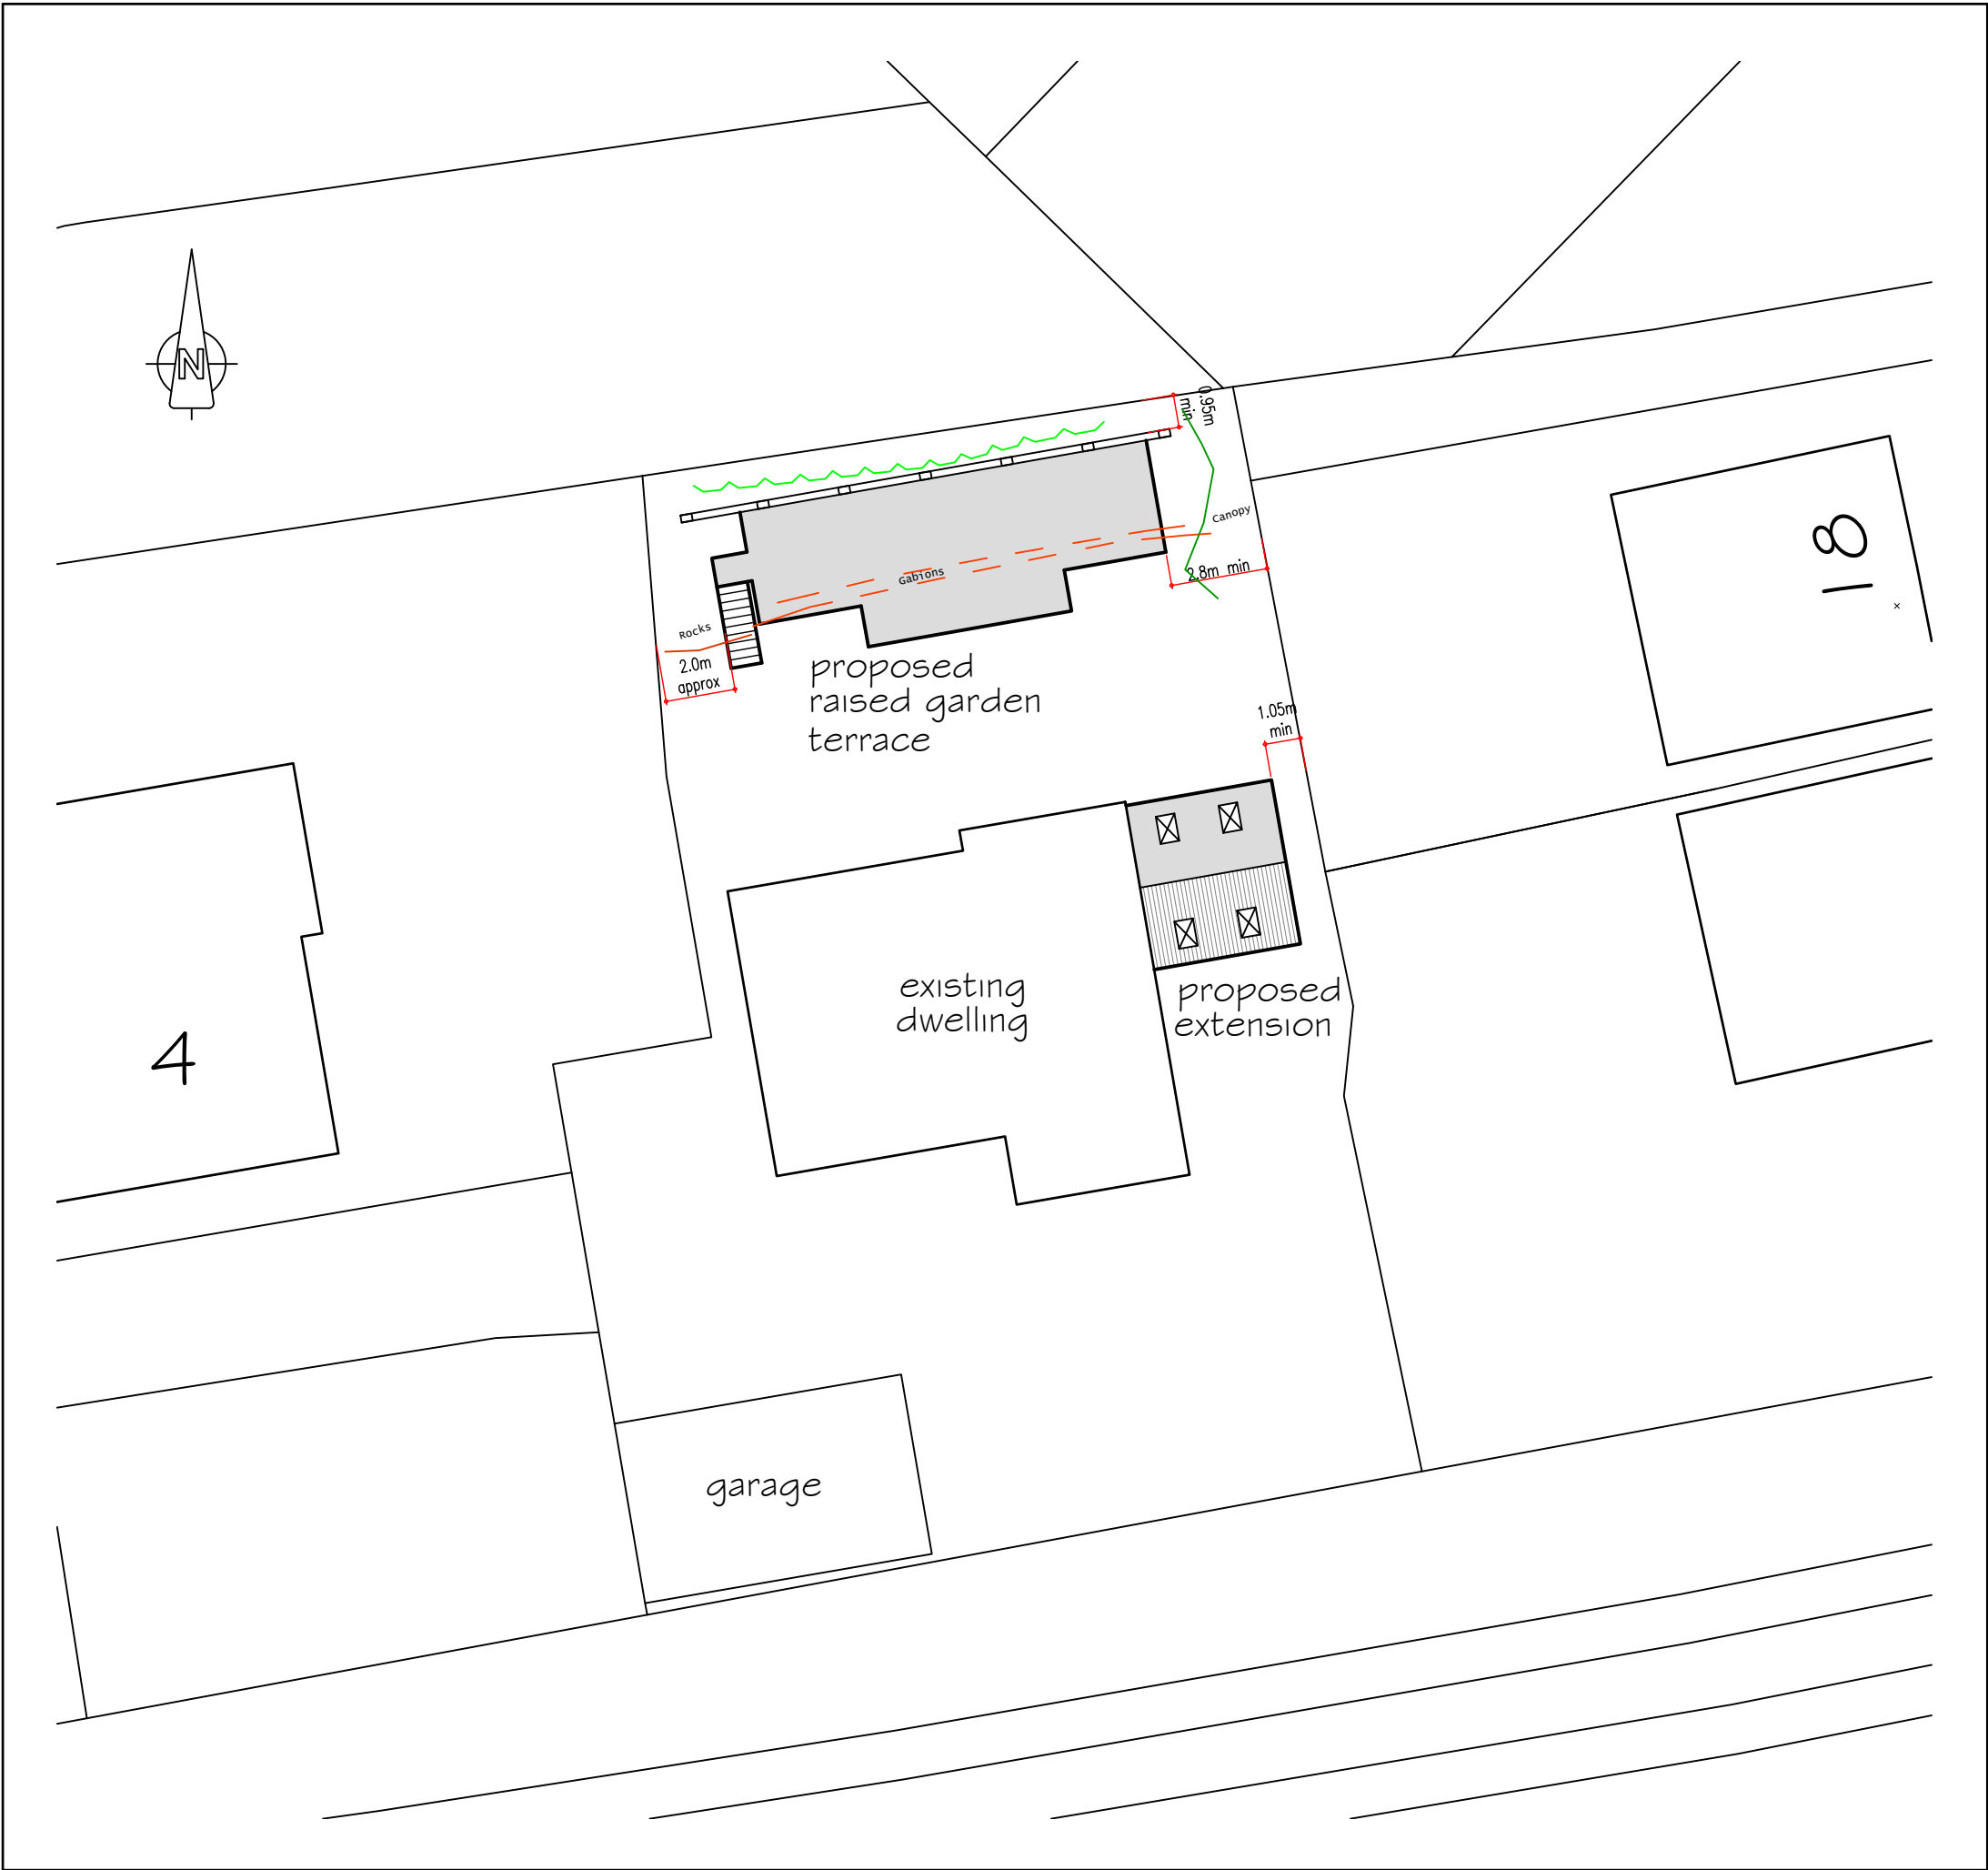


Project PROPOSED DINING ROOM EXTENSION AND RAISED GARDEN TERRACE	
Site 5 TRENT LANE WESTON-ON-TRENT DERBYS. DE72 2BT	
Client MR & MRS S. SMITH	
Title BLOCK PLAN ON SITE	
Project number	19015
Date	April 2019
Drawing No.	19015.08
Scale	1 : 200
Plot Size	A3

Mark Blood

Building Design

Architectural Services

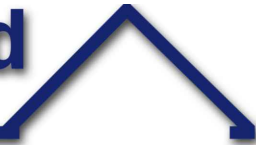

Manor Farm House
London Road
Shardlow Derbyshire

Phone 01332 794912
e-mail design@markblood.co.uk

Web : www.markblood.co.uk