


© 2019 Copyright Of This Drawing Is Held With S G Design Studio Ltd.
This Drawing Is Not To Be Scaled From By Contractors / Developers.
To Be Read In-Conjunction With All Architects And Engineers' Drawings.
All Dimensions, Spans And Roof Pitches Are To Be Checked Before Works Commence And Fabrication.
Discrepancies Are To Be Reported To S G Design Studio Limited Immediately.

REPRODUCED FROM THE 1:1250 ORDNANCE SURVEY MAP
WITH THE PERMISSION OF THE CONTROLLER OF HER MAJESTY'S
STATIONERY OFFICE

LICENCE NUMBER LIG 0997


S G DESIGN STUDIO LIMITED
202 WOODVILLE ROAD HARTSHORNE
SWADLINCOTE, DERBYSHIRE
DE11 7EX

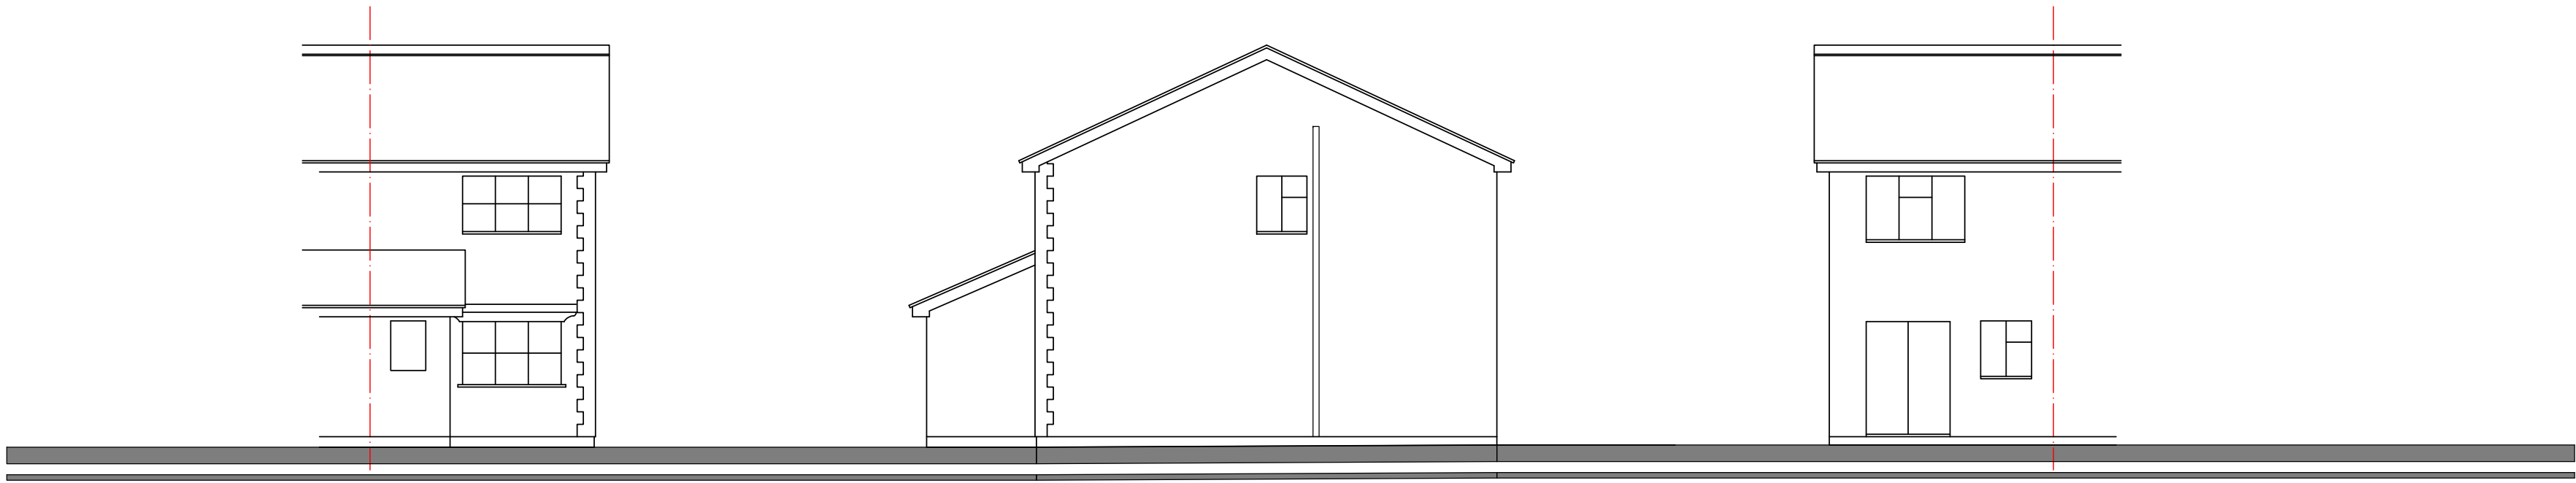

EXISTING FRONT



EXISTING SIDE

EXISTING REAR

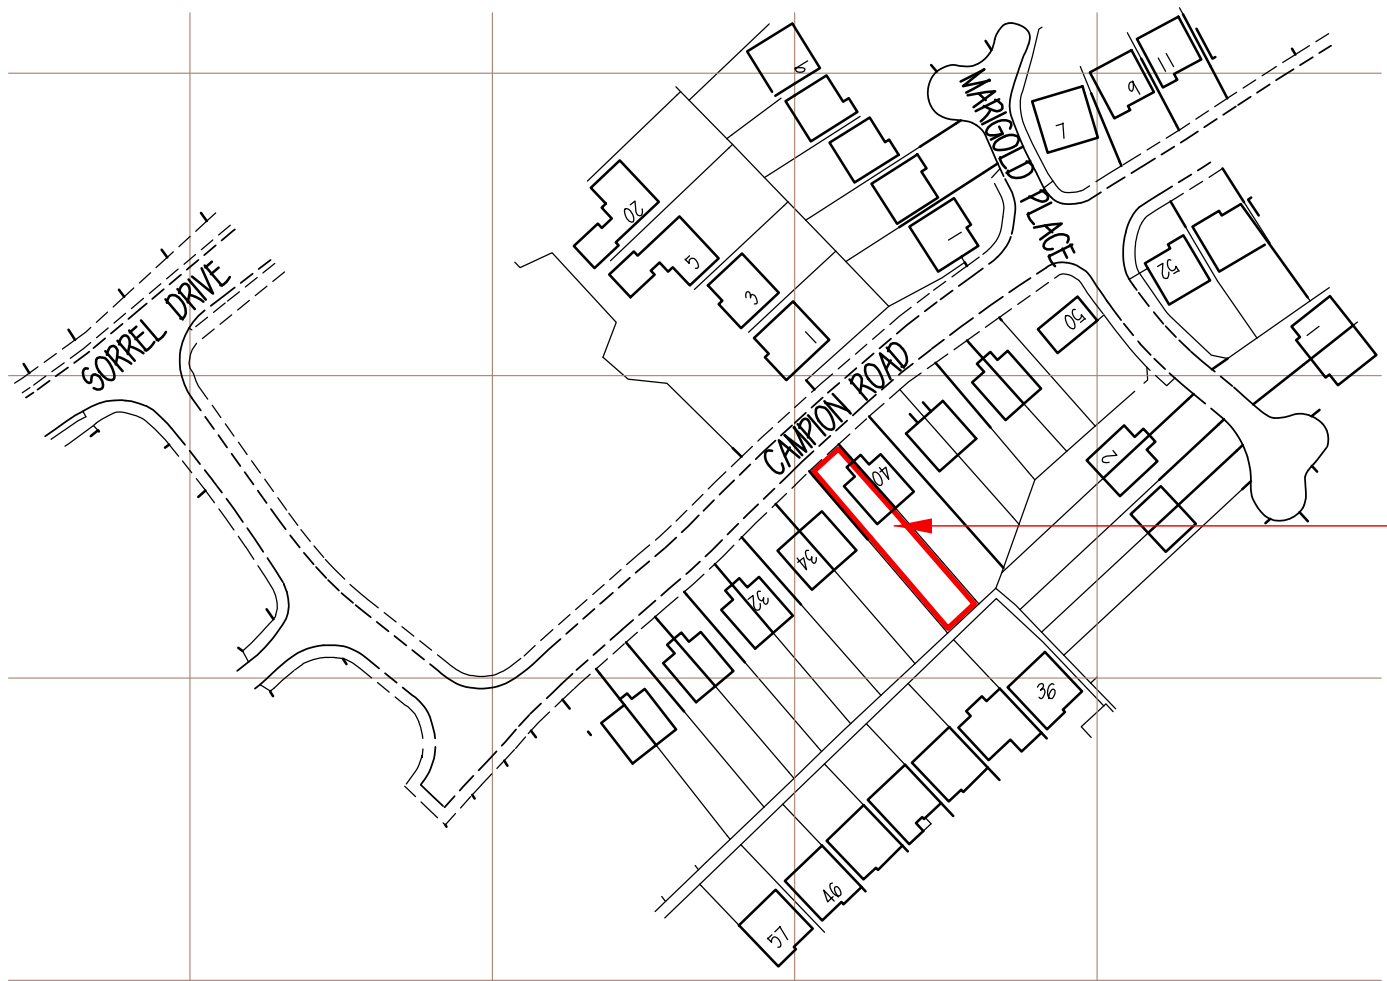


Ordnance Survey (c) Crown Copyright 2016. All rights reserved. Licence number 100022492


LOCATION PLAN

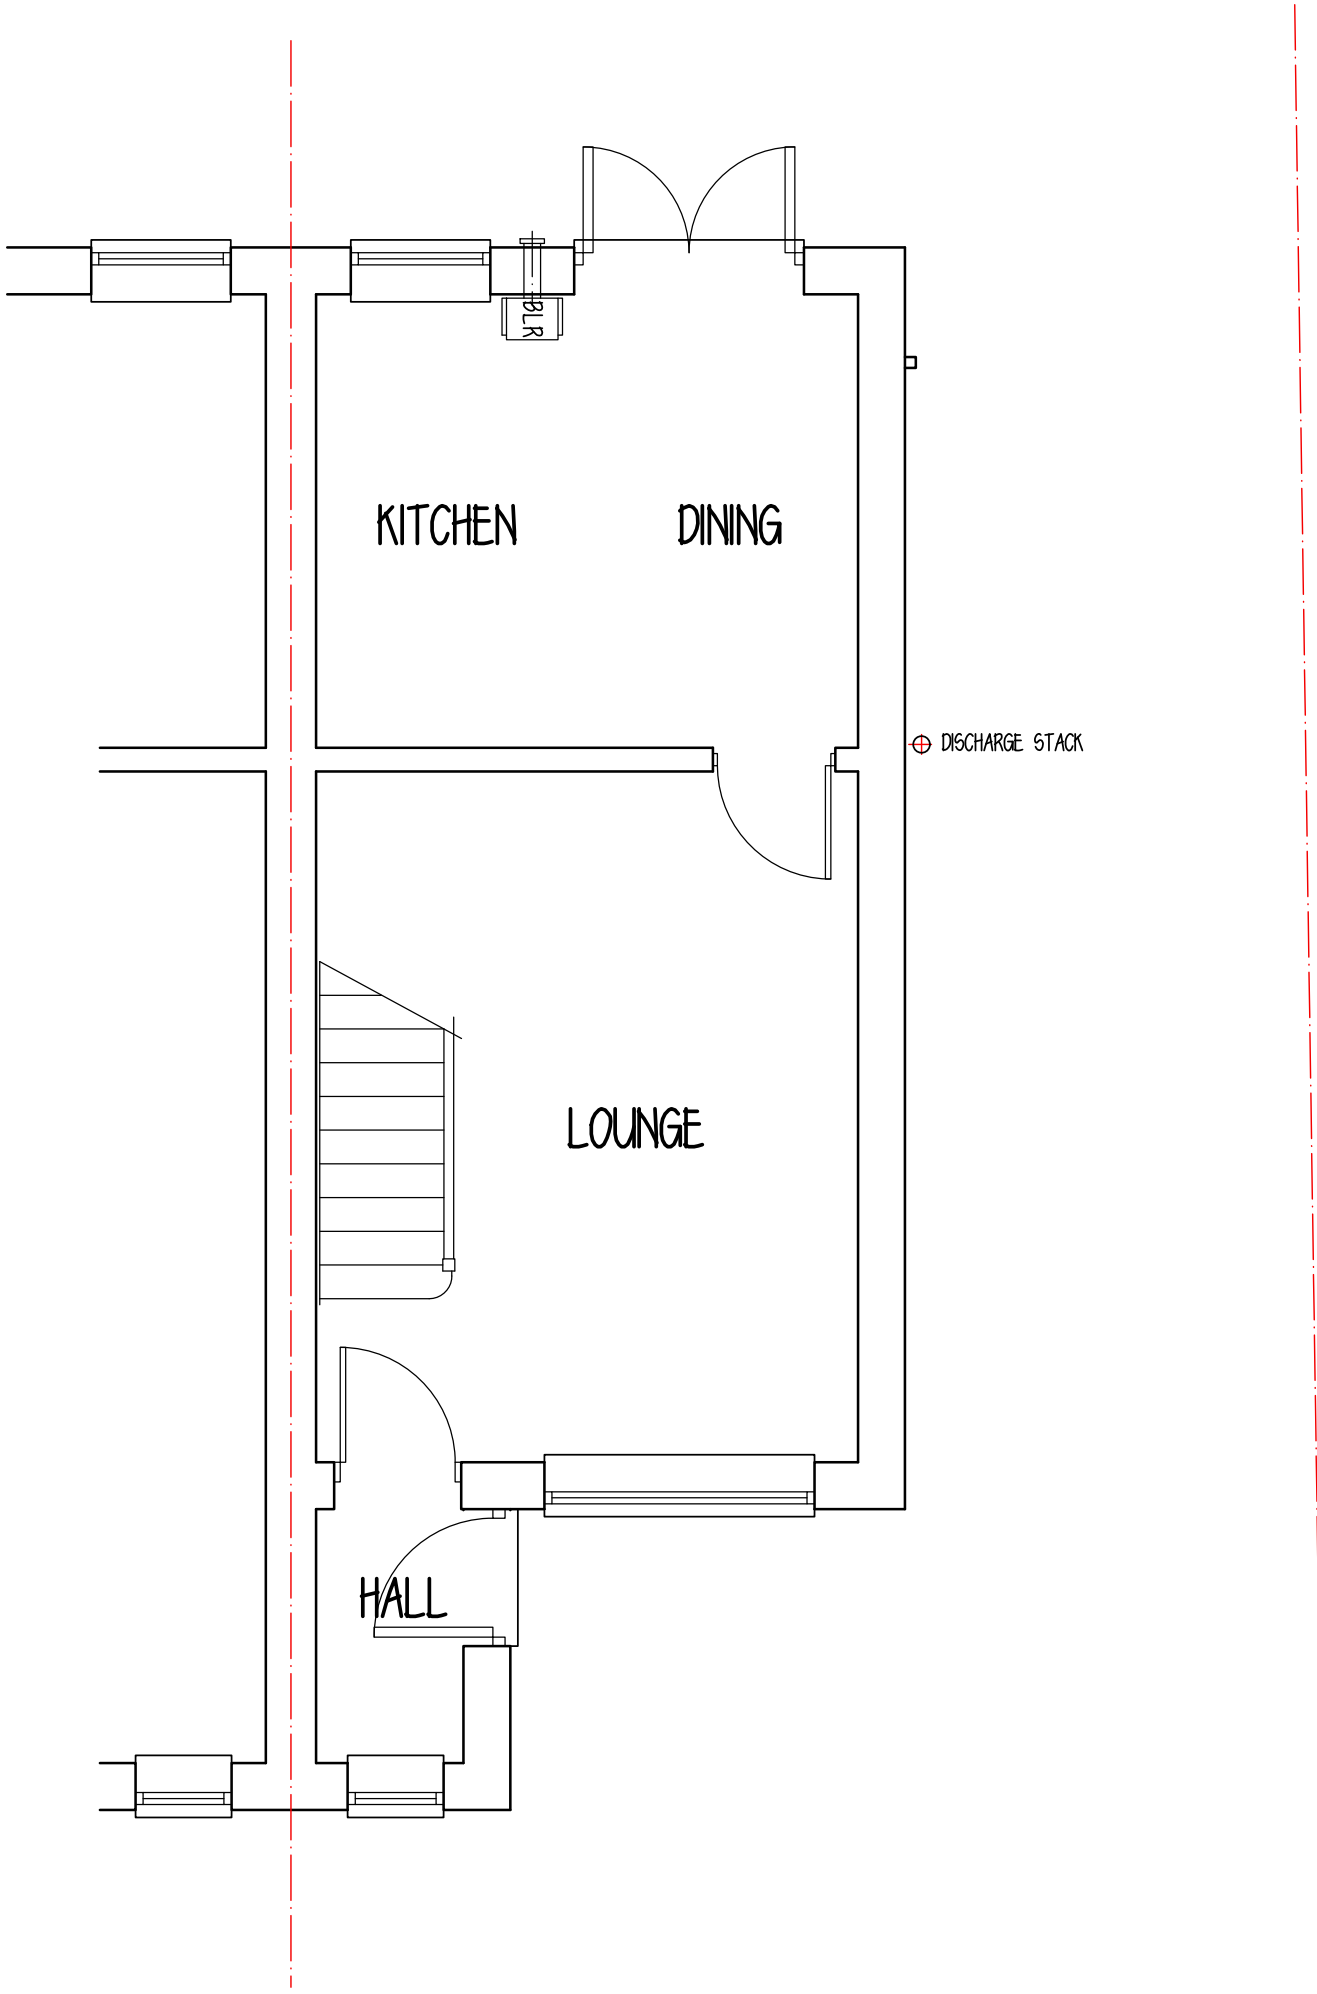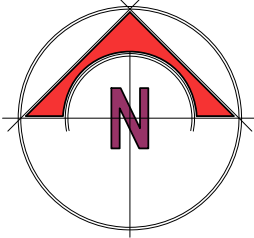




EXISTING GROUND FLOOR

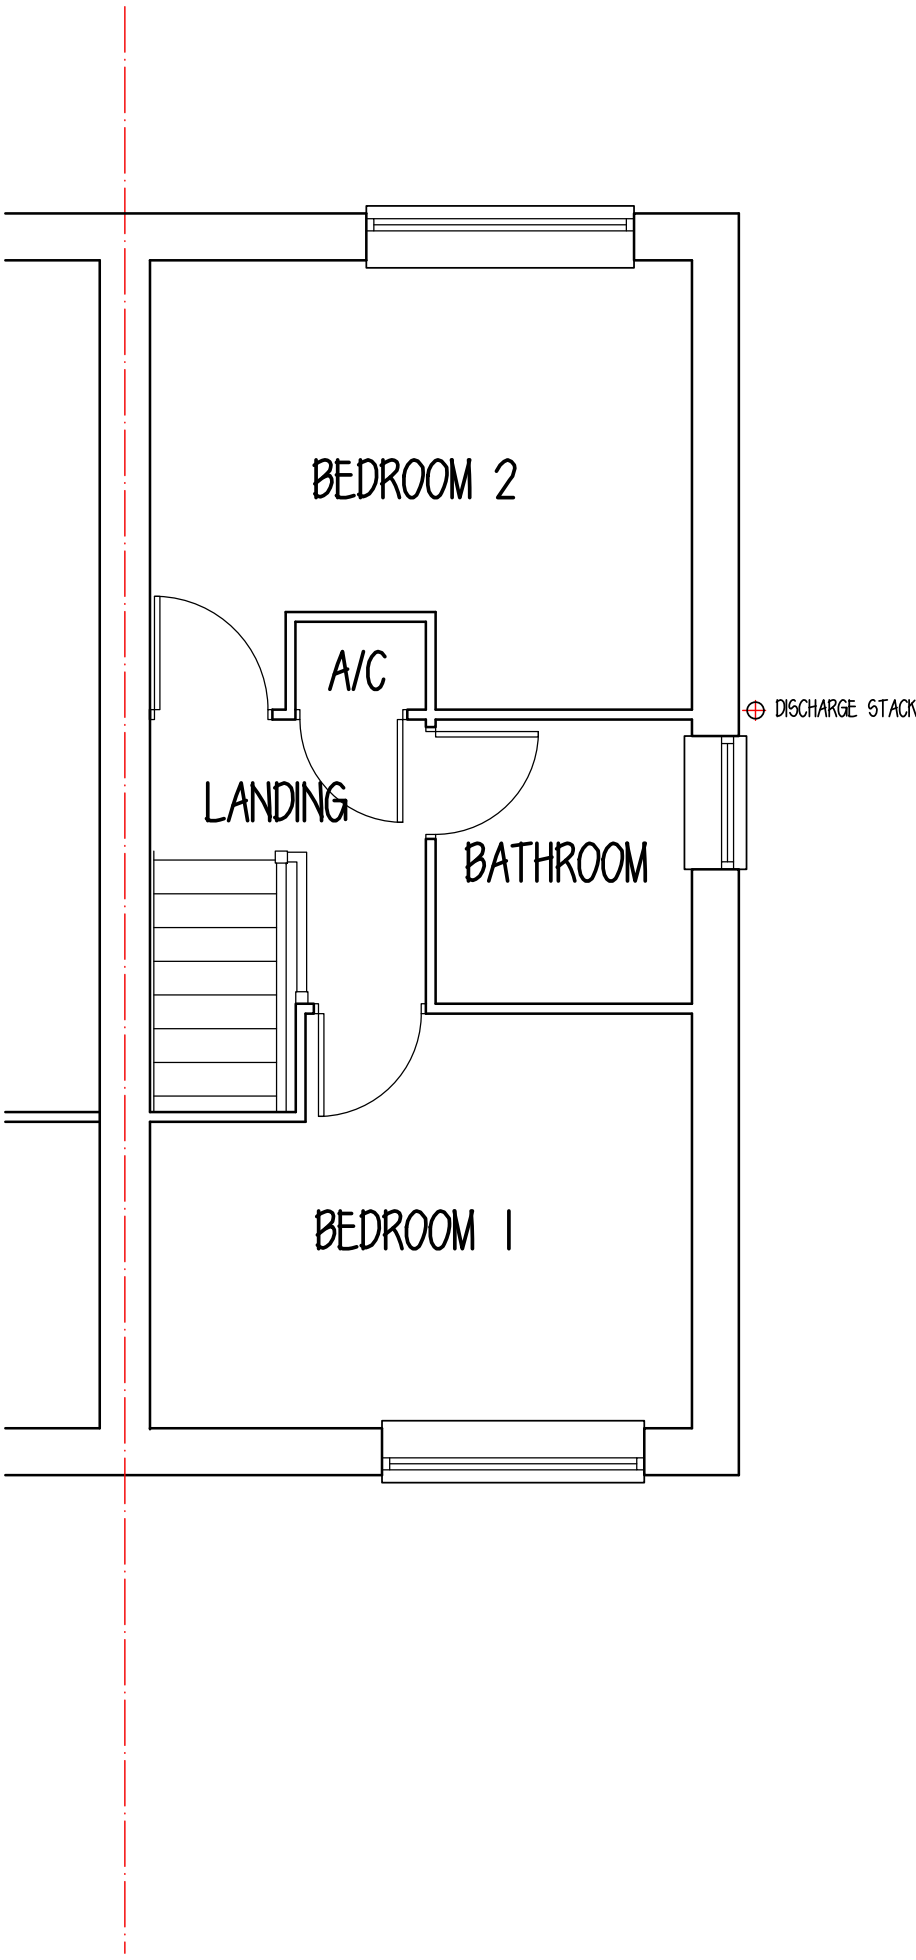

EXISTING FIRST FLOOR

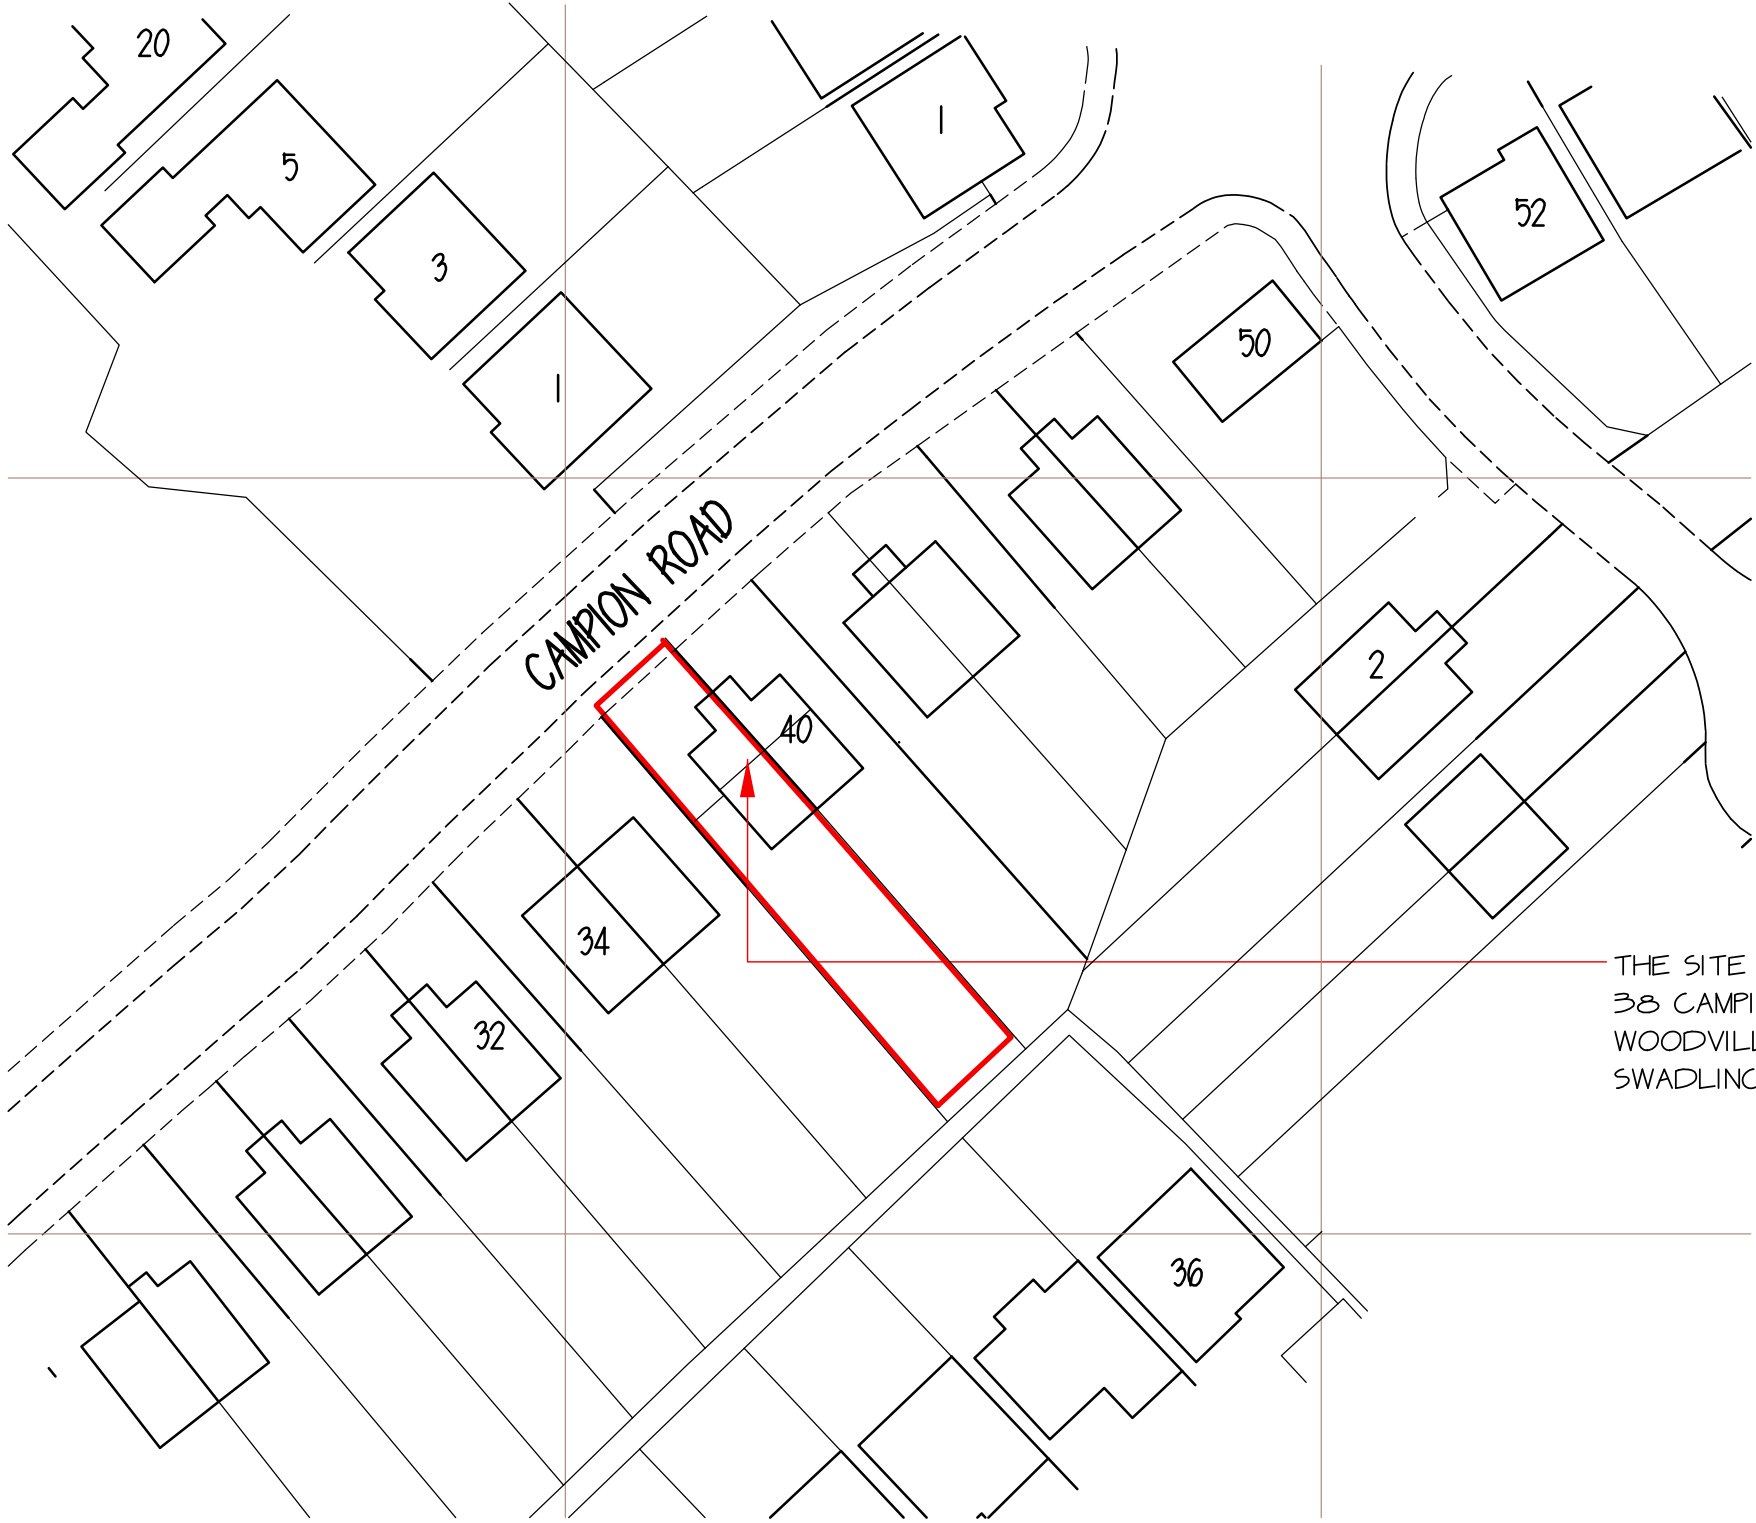

BLOCK PLAN

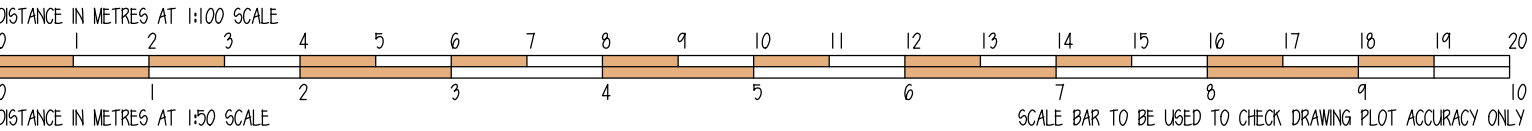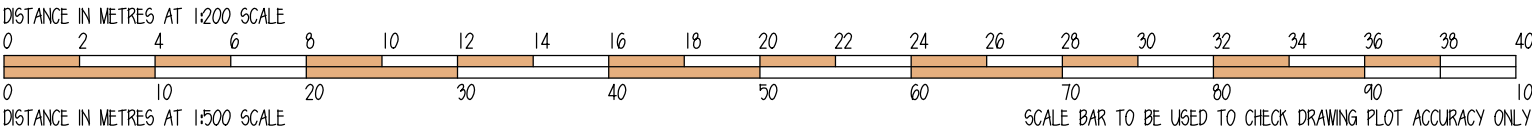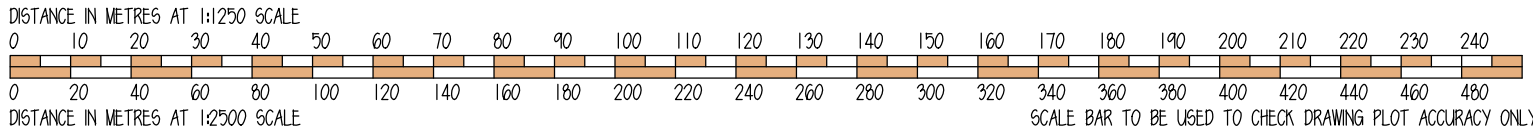

rev

S designstudio
architectural services
g

202 woodville road hartshorne swadlincote derbyshire de11 7ex
tel - 01283 226771 e-mail - mail@sgdesignstudio.co.uk

drawing
Survey Of Existing

project
**38 Campion Road
Swadlincote**

client
Mr A Wardle

date 12/07/2019 revision nil -/-/
scale 1:50 1:100 1:500 & 1:1250 at a1 size
drawing number **219-43.01**
nil

DE11 7JL