


PROPOSED FRONT

PROPOSED SIDE


PROPOSED REAR

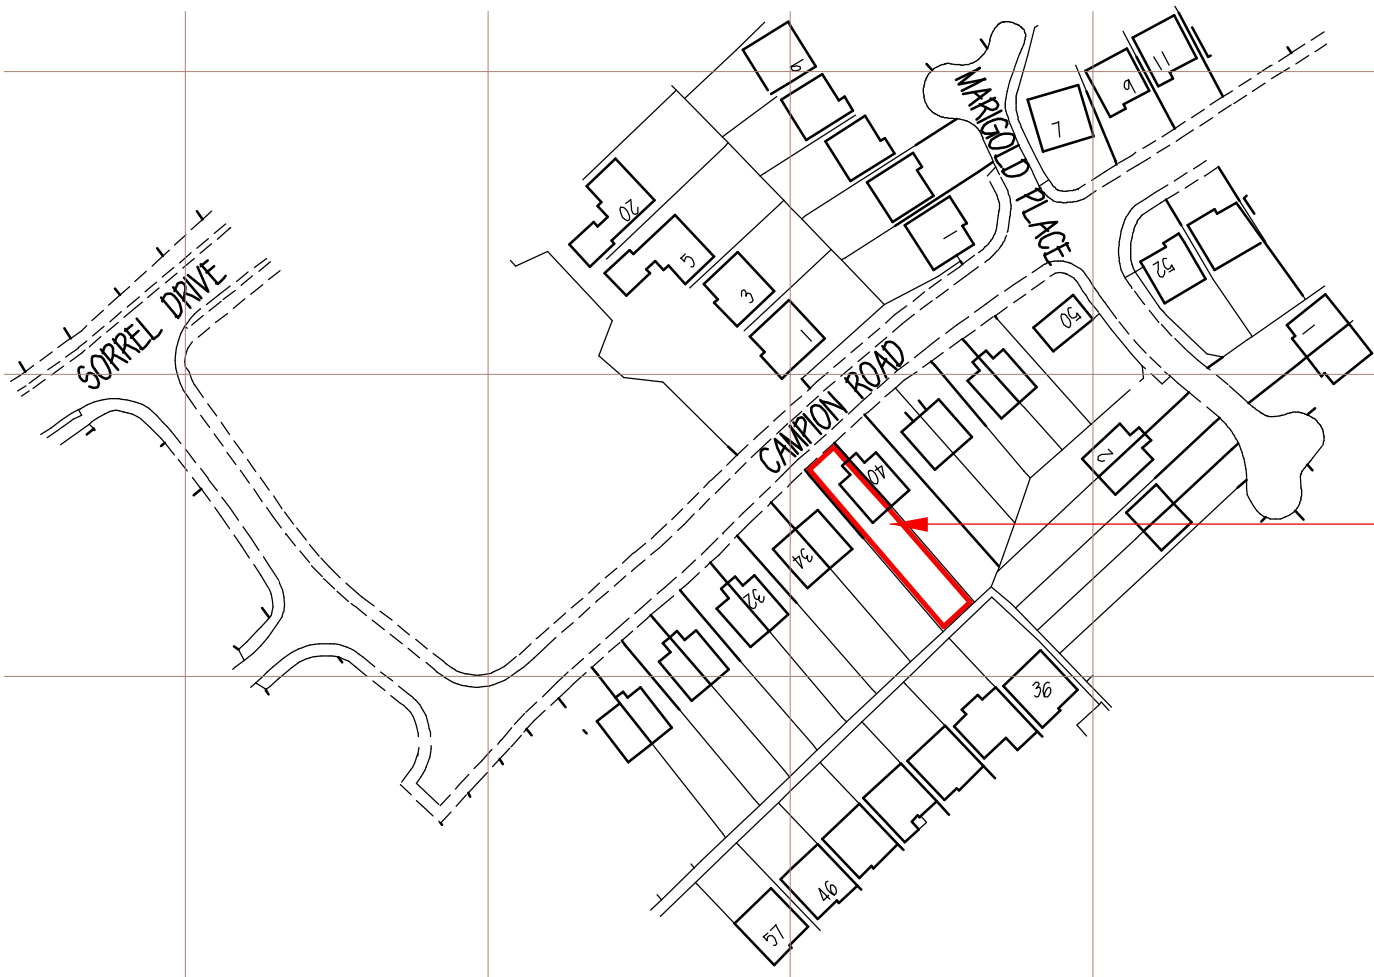

THE SITE
38 CAMION ROAD
WOODVILLE
SWADLINCOTE

Ordnance Survey (c) Crown Copyright 2016. All rights reserved. Licence number 100022492


LOCATION PLAN

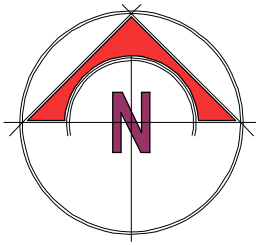


REPRODUCED FROM THE 1:1250 ORDNANCE SURVEY MAP
WITH THE PERMISSION OF THE CONTROLLER OF HER MAJESTY'S
STATIONERY OFFICE.

LICENCE NUMBER LIG 0997


S G DESIGN STUDIO LIMITED
202 WOODVILLE ROAD HARTSHORNE
SWADLINCOTE, DERBYSHIRE
DE11 7EX

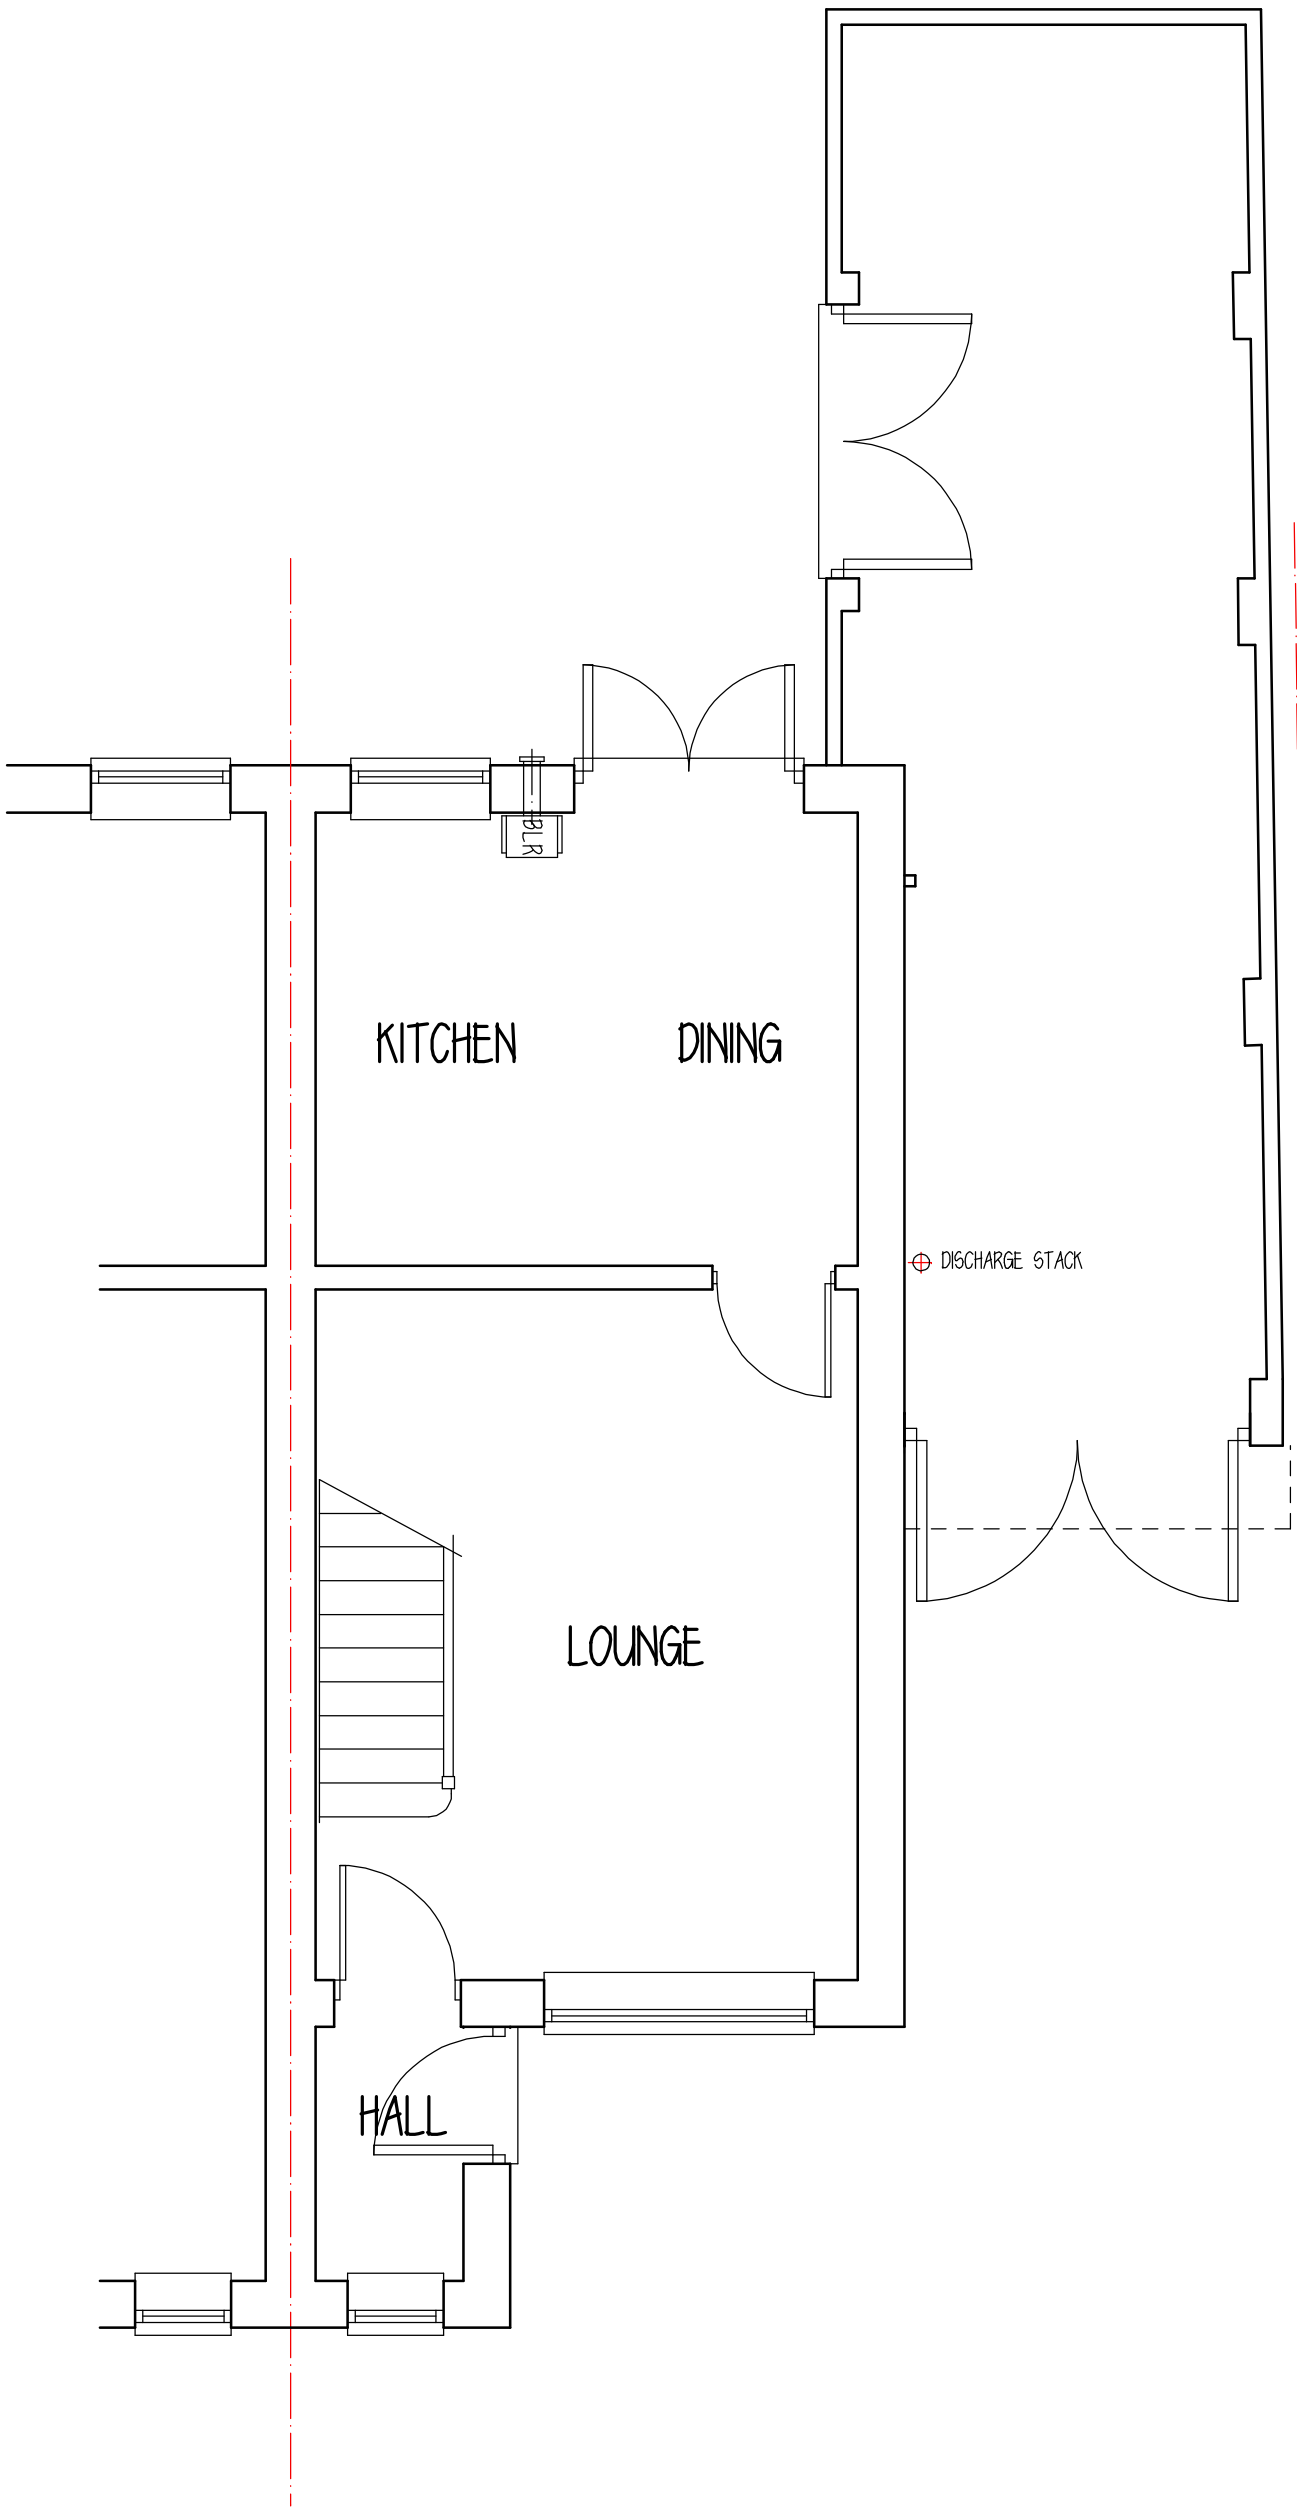

PROPOSED GROUND FLOOR

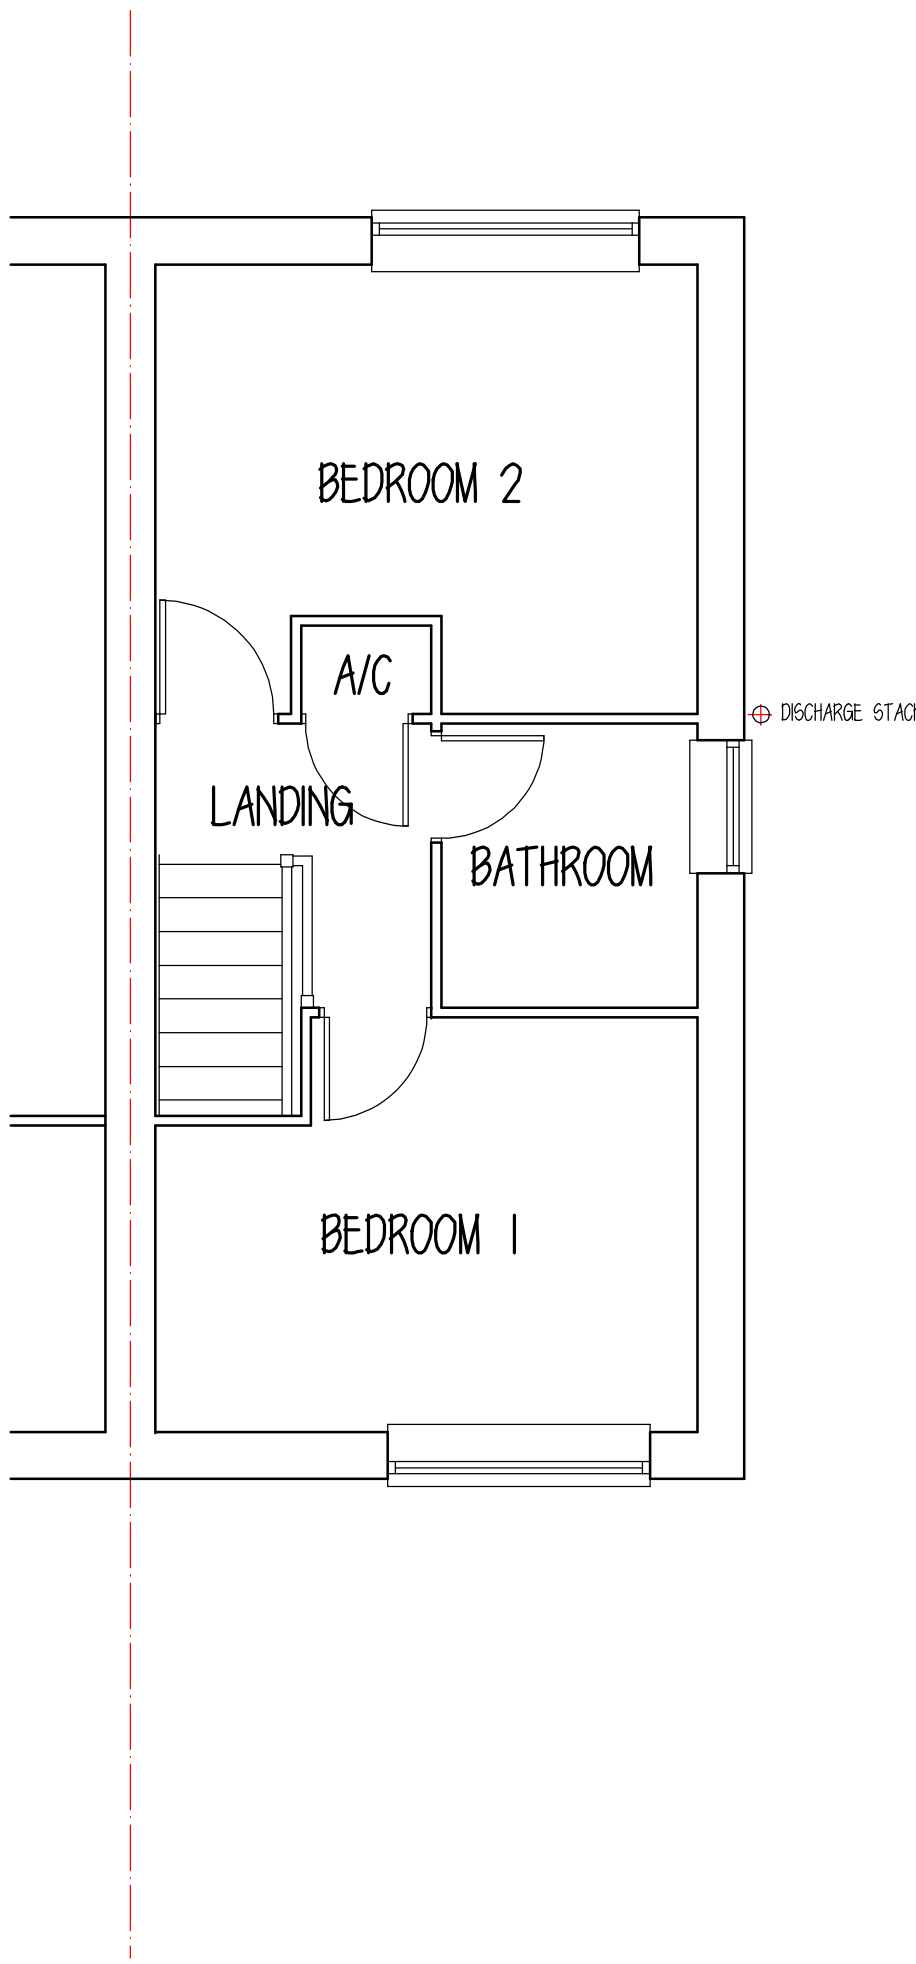




PROPOSED FIRST FLOOR

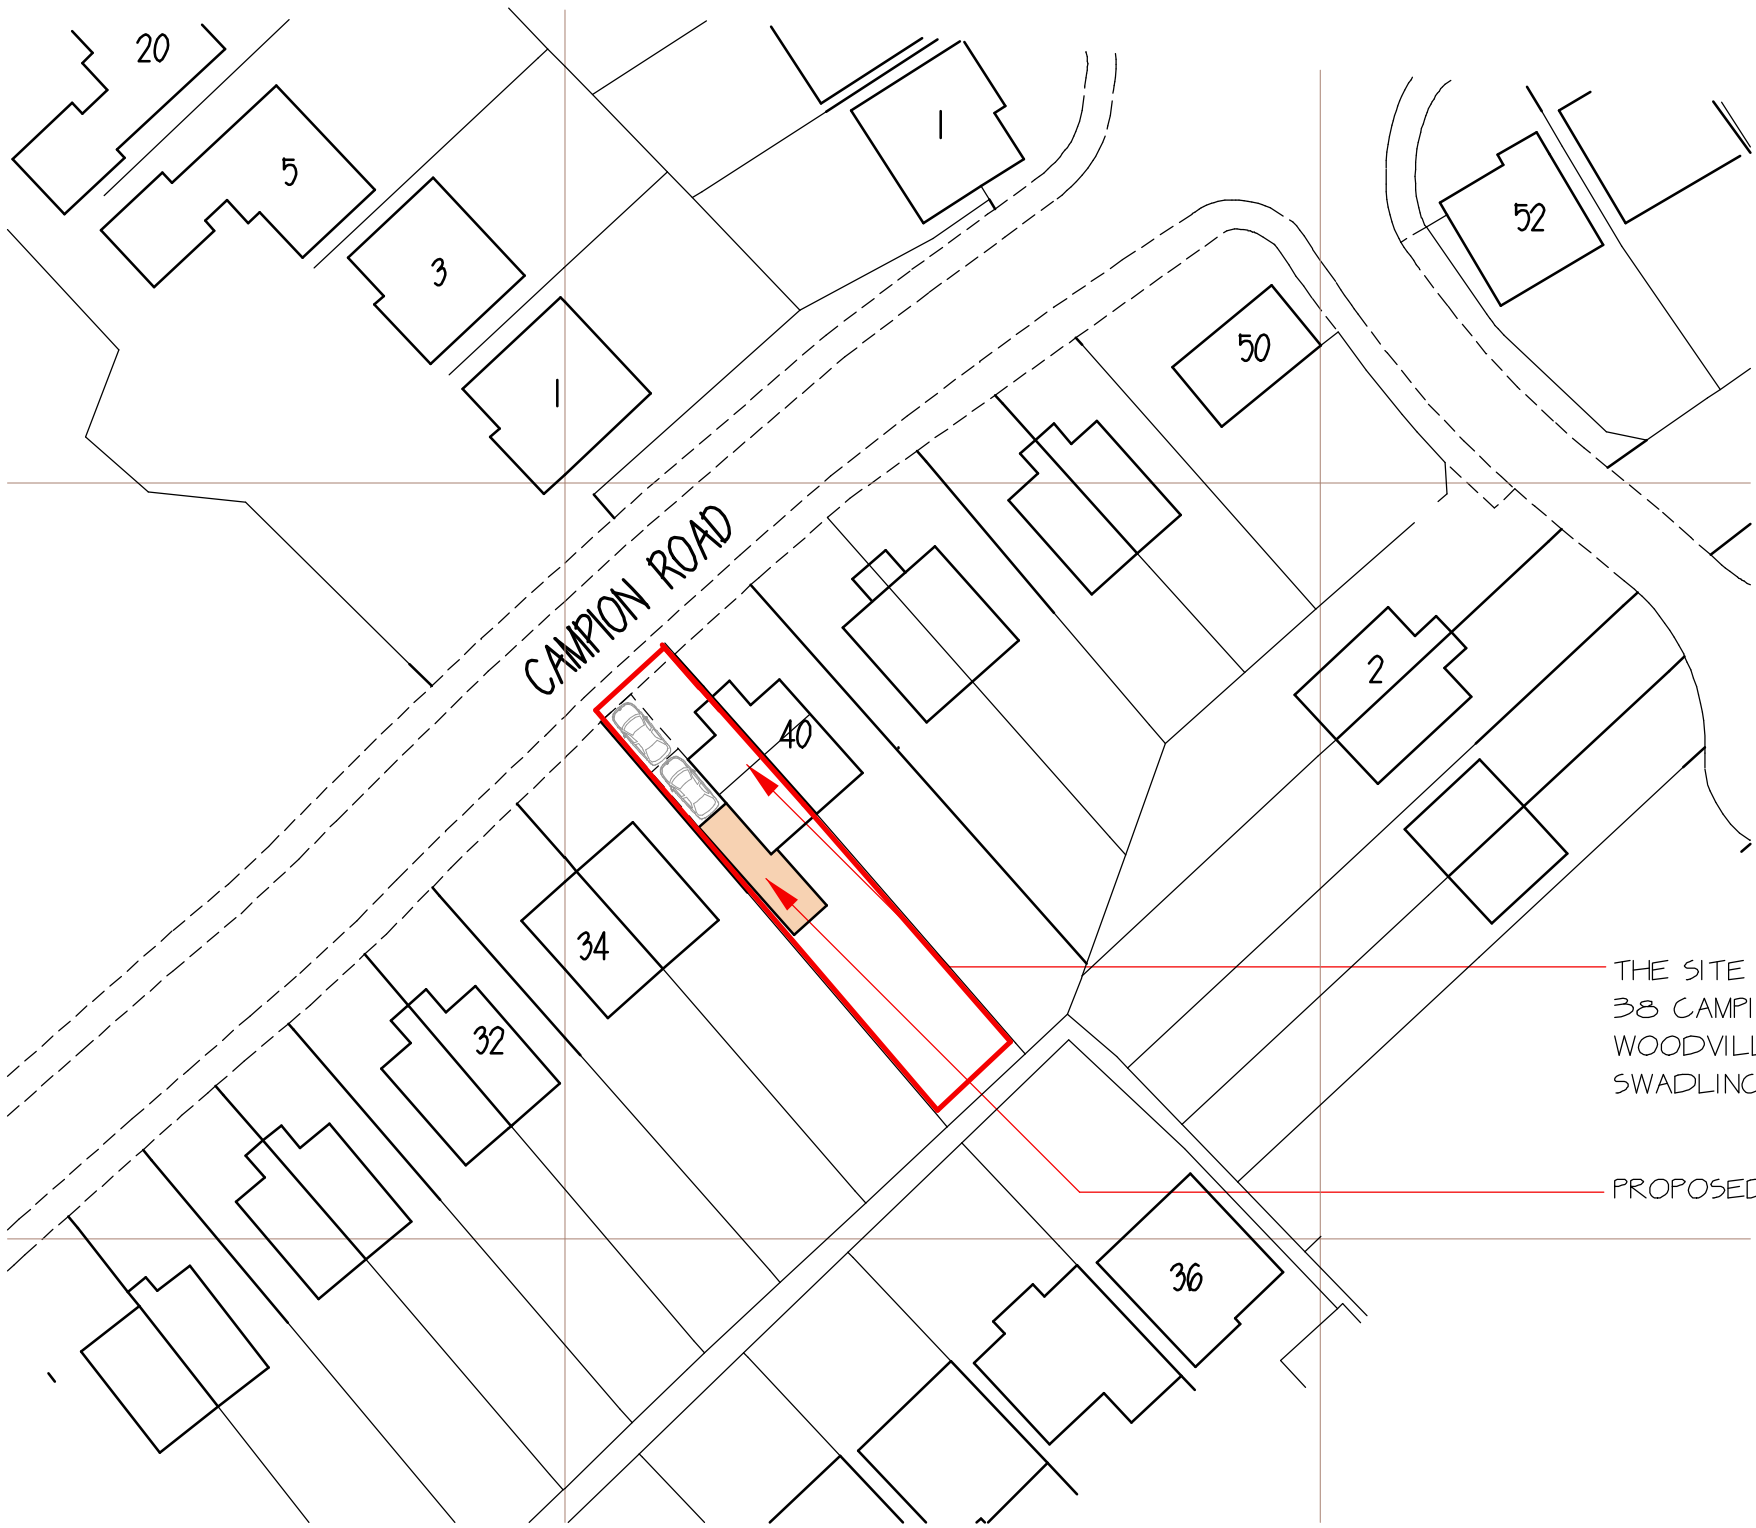

THE SITE
38 CAMION ROAD
WOODVILLE
SWADLINCOTE

PROPOSED EXTENSION

BLOCK PLAN

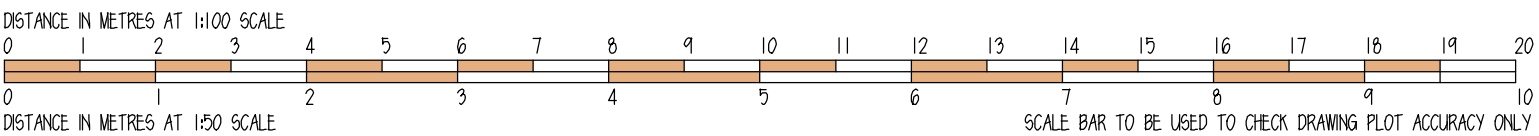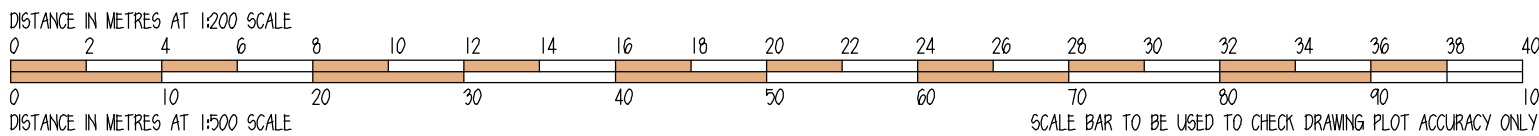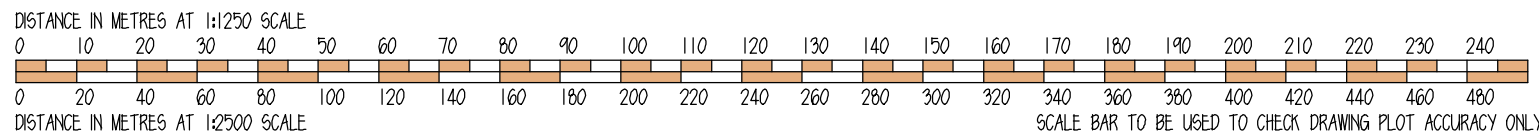

rev

S designstudio
architectural services
g

202 woodville road hartshorne swadlincote derbyshire de11 7ex
tel - 01283 226771 e-mail - mail@sgdesignstudio.co.uk

drawing

Proposed Extension

project

**38 Campion Road
Swadlincote**

client

Mr A Wardle

date 12/07/2019 revision nil -/-/

scale 1:50 1:100 1:500 & 1:1250 at al size

drawing number

219-43.02 nil

client DE11 7JL

date 12/07/2019 revision nil -/-/

scale 1:50 1:100 1:500 & 1:1250 at al size

drawing number

219-43.02 nil

project 12072019 name 219-43.02A rev 00 00