


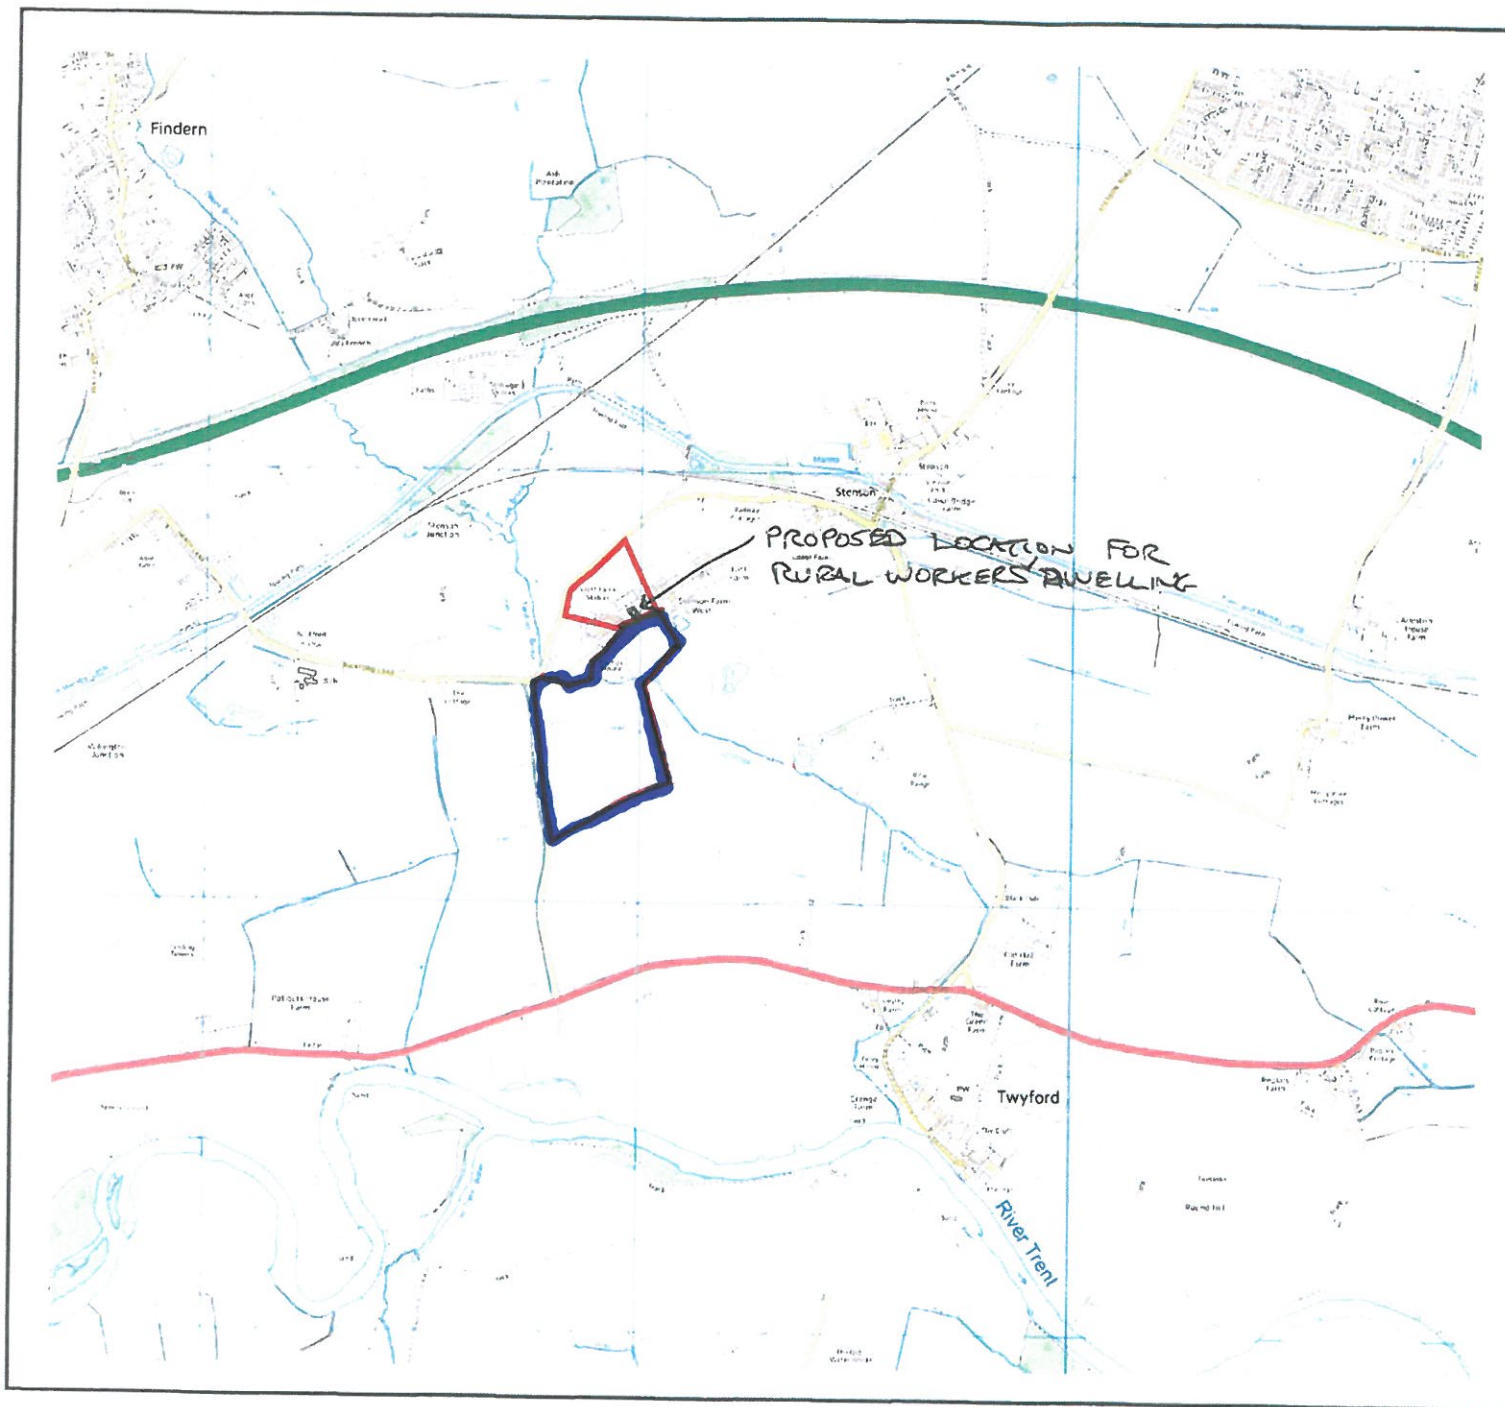

Key



Site Boundary



REMAINING
LAND IN
APPLICANT'S
OWNERSHIP

AMENDED 16/5/19



© Crown copyright 2014, All rights reserved. Licence number 100020449



Genesis Centre
Birchwood Science Park Warrington
WA3 7BH
Tel 01925 844004
Fax 01925 844002
e-mail tep@tep.uk.com

Project: BUCKFORD LANE LURRY
RURAL WORKERS' DWELLING

Figure No: ????

Drawing Title: Site Location Plan

Scale: 0 500m