




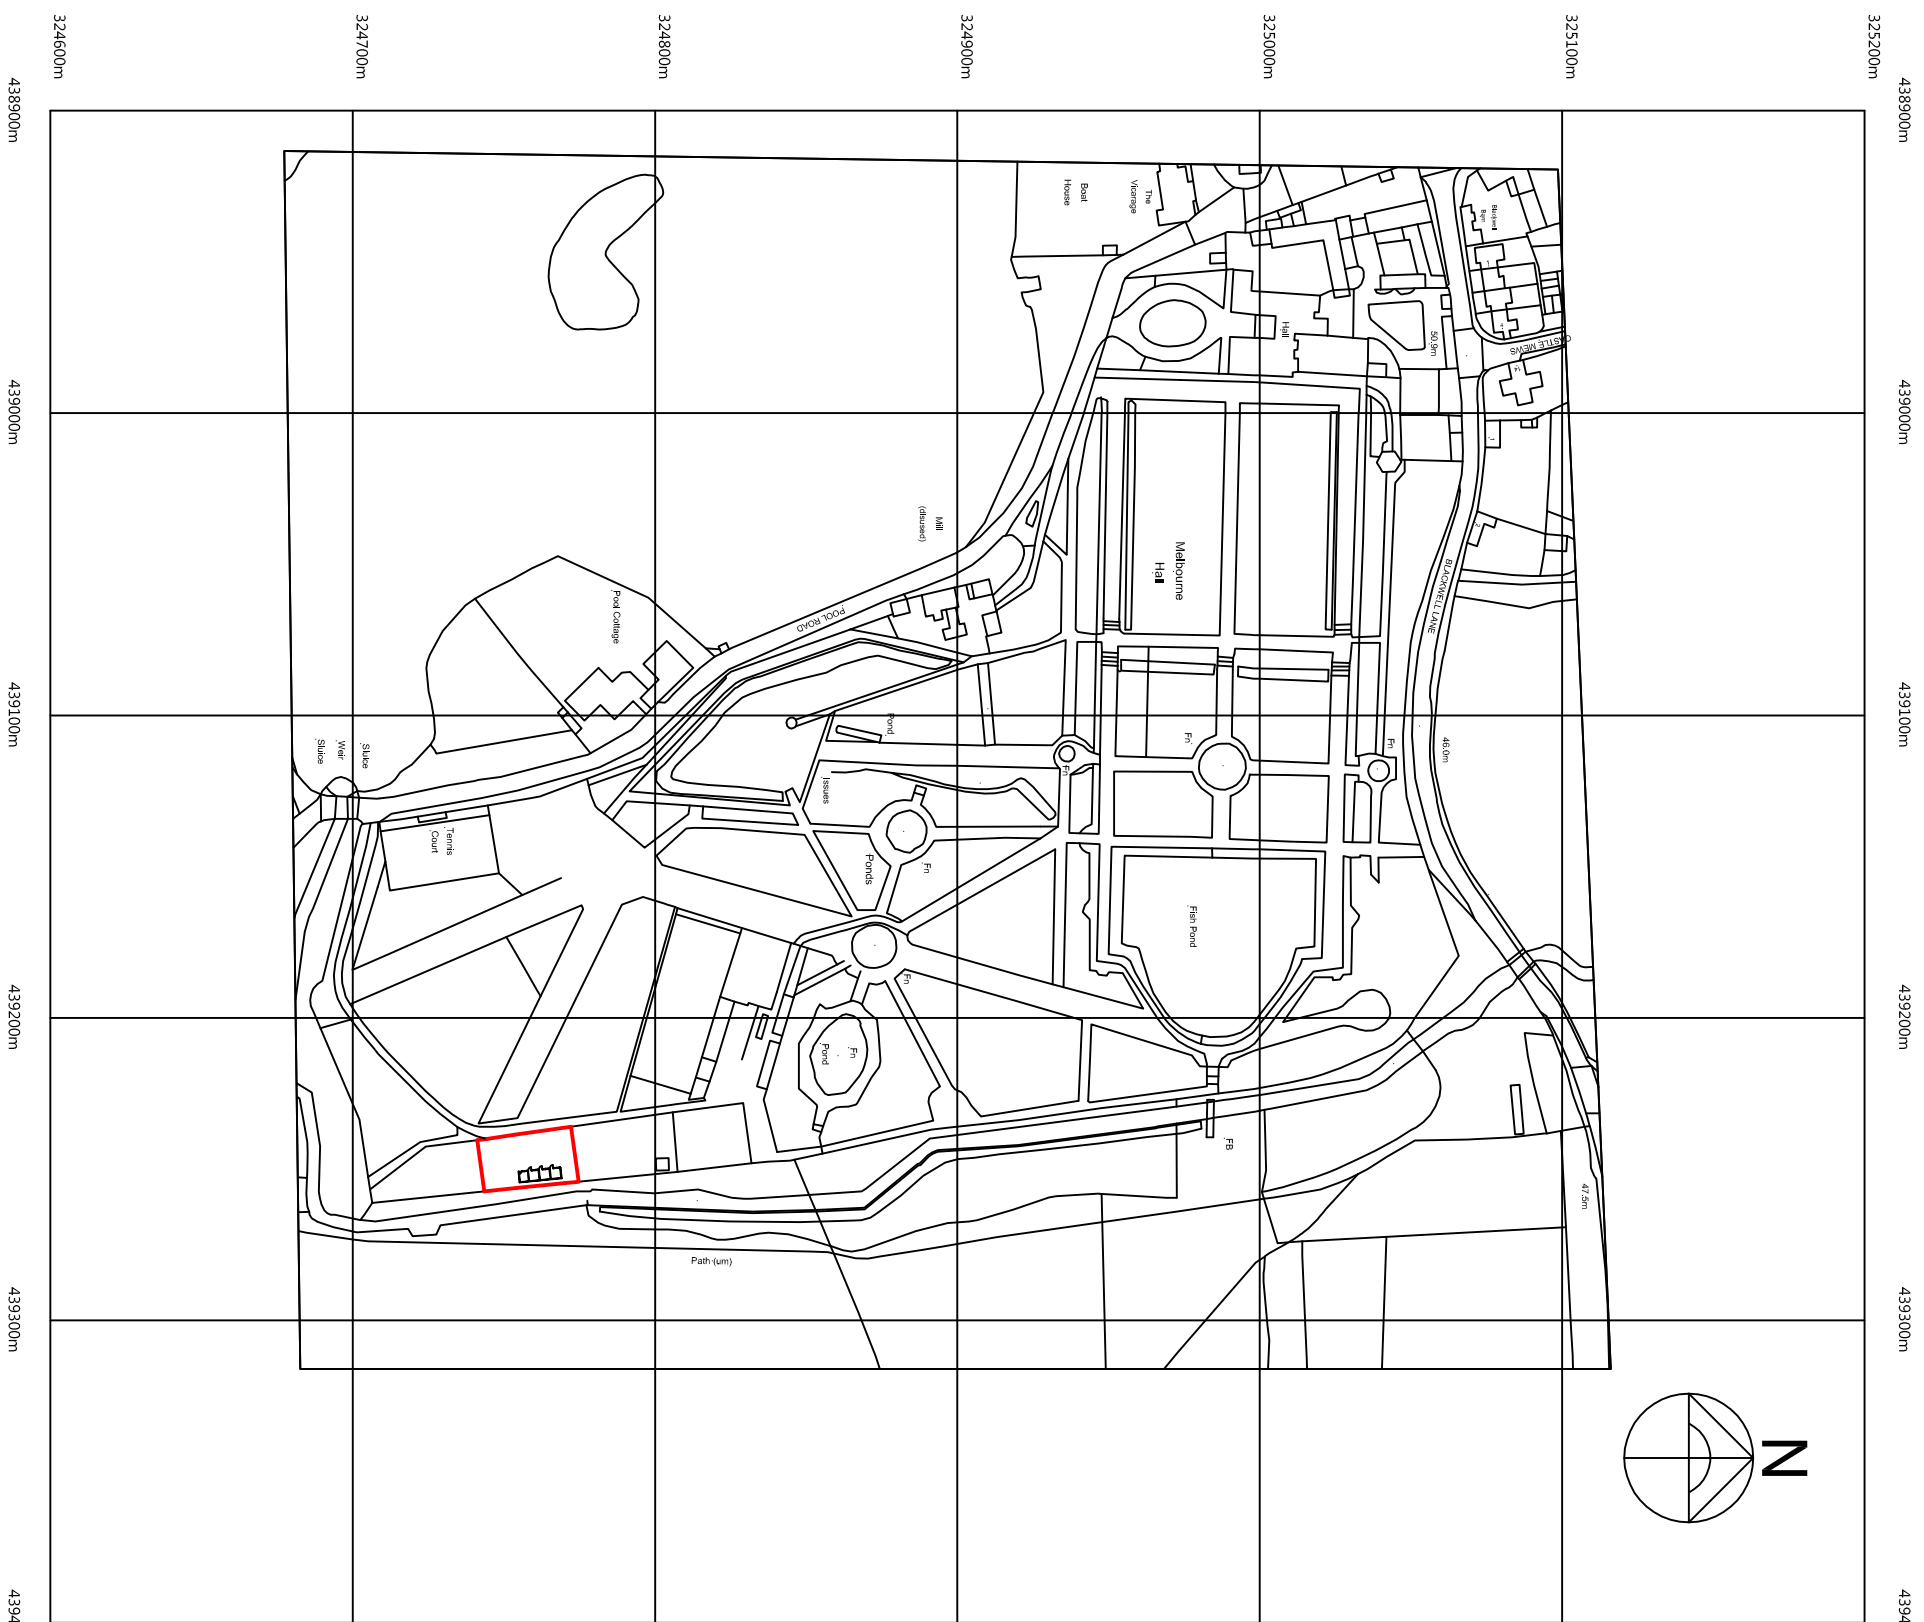

Crown Copyright and database rights 2018 OS 100019980

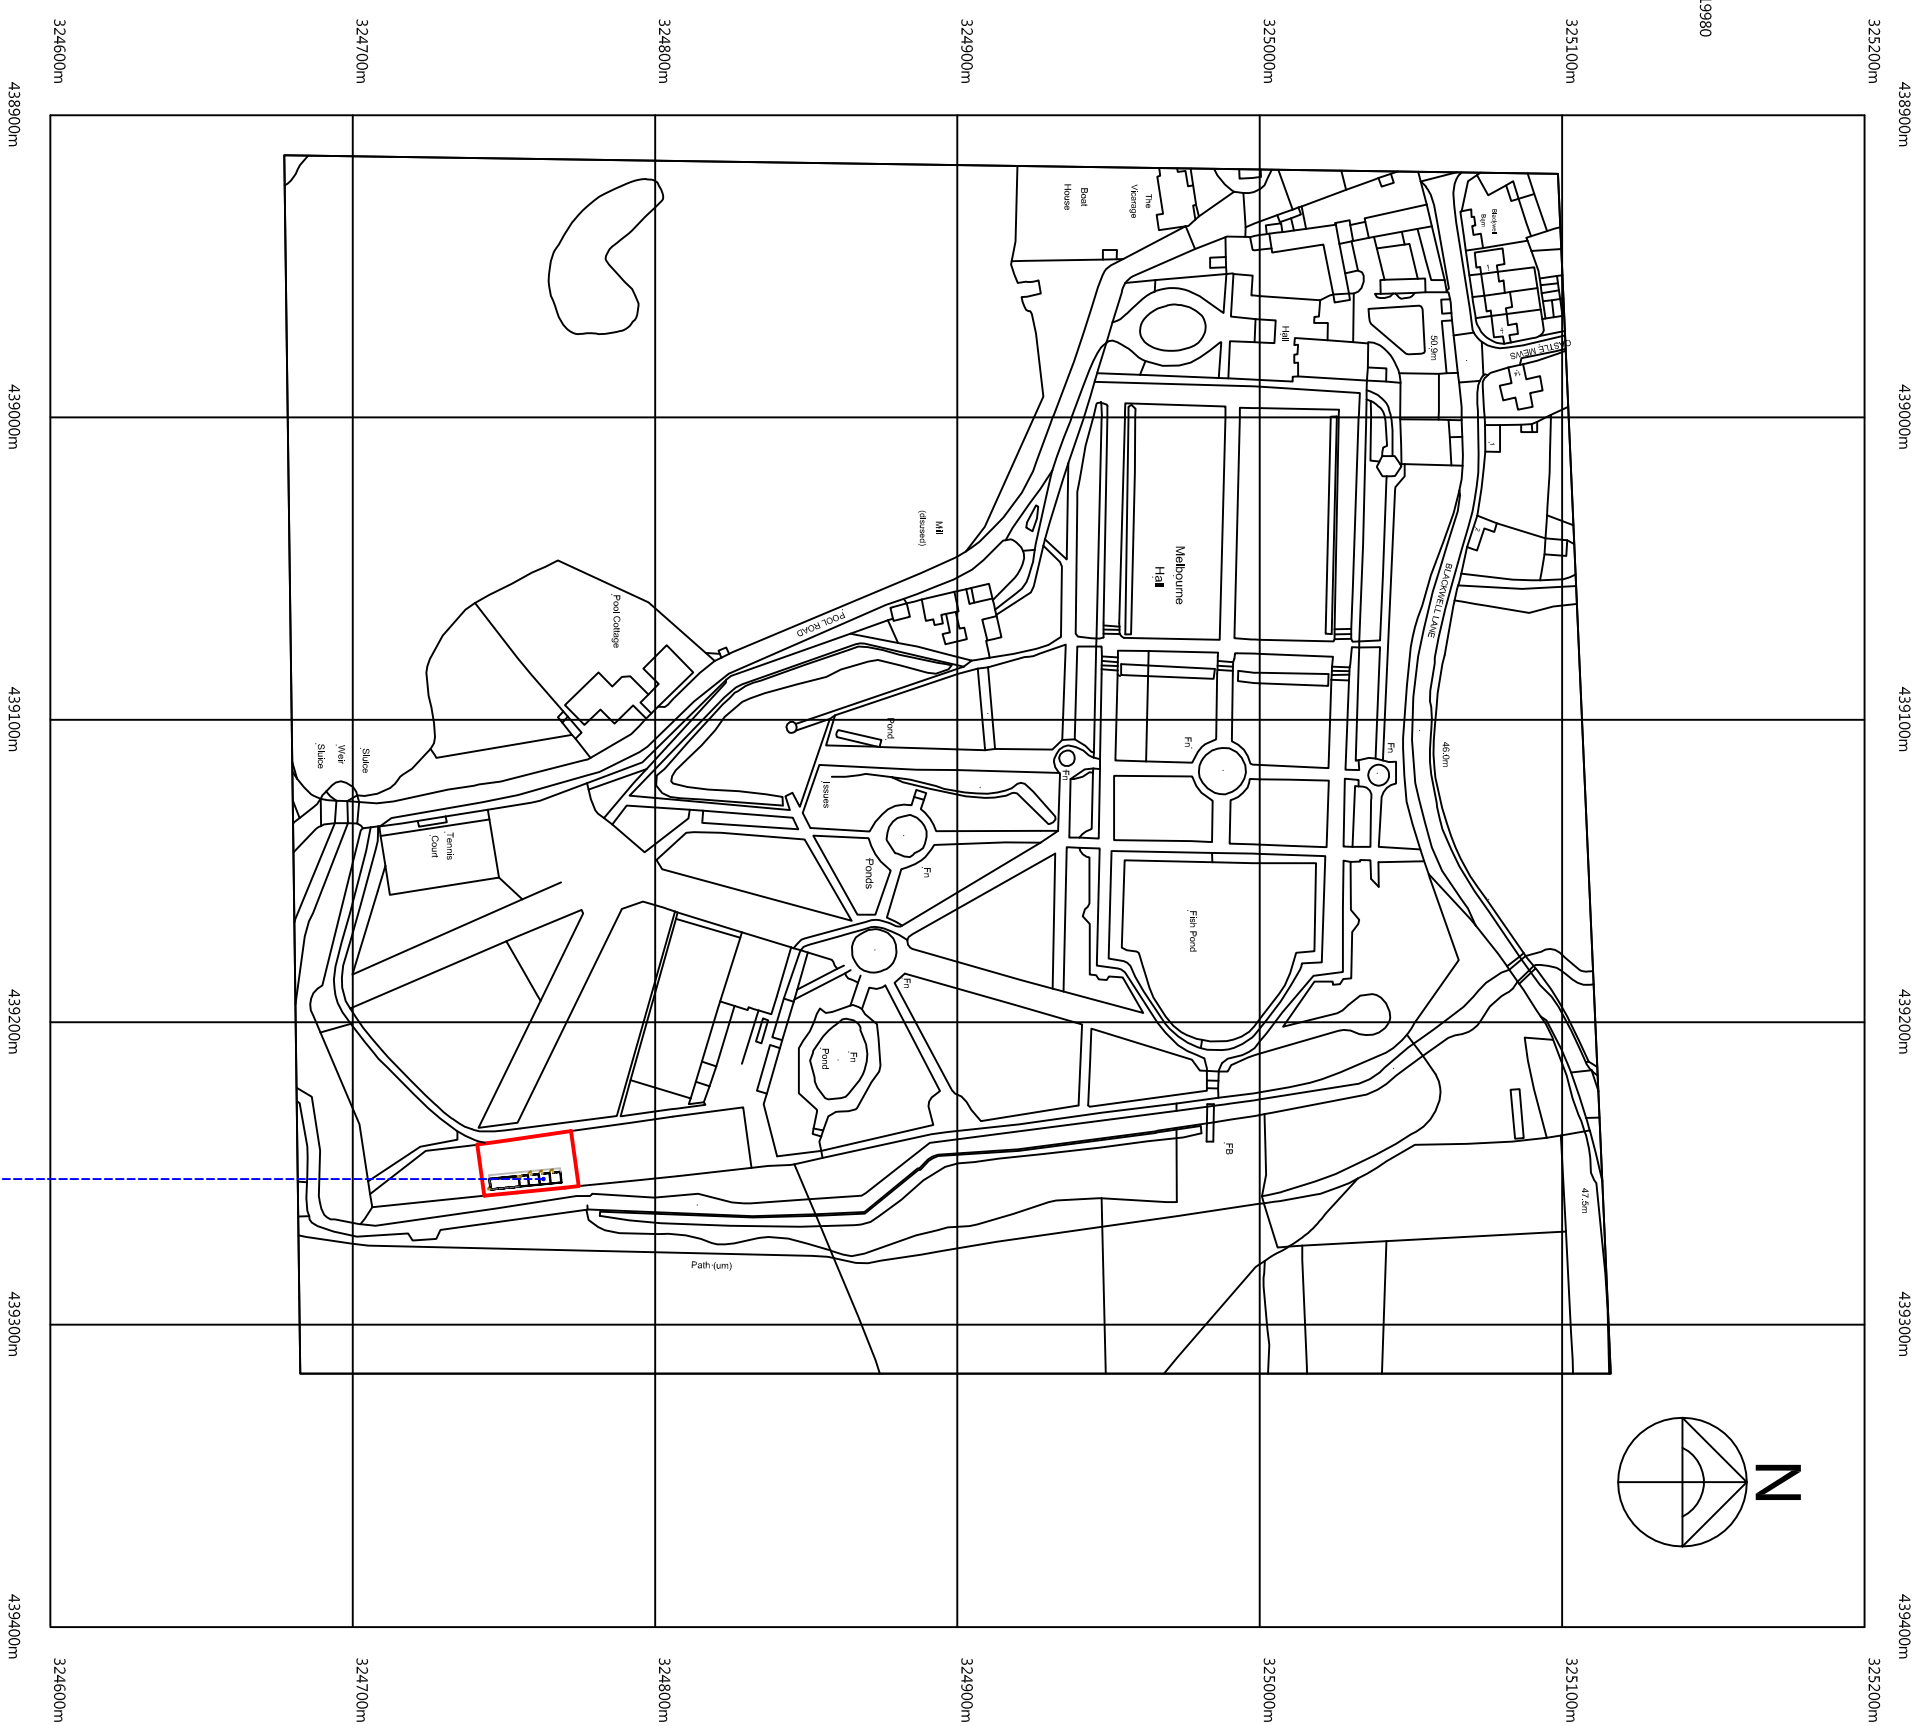

AREA OF DETAIL
SCALE 1:1250

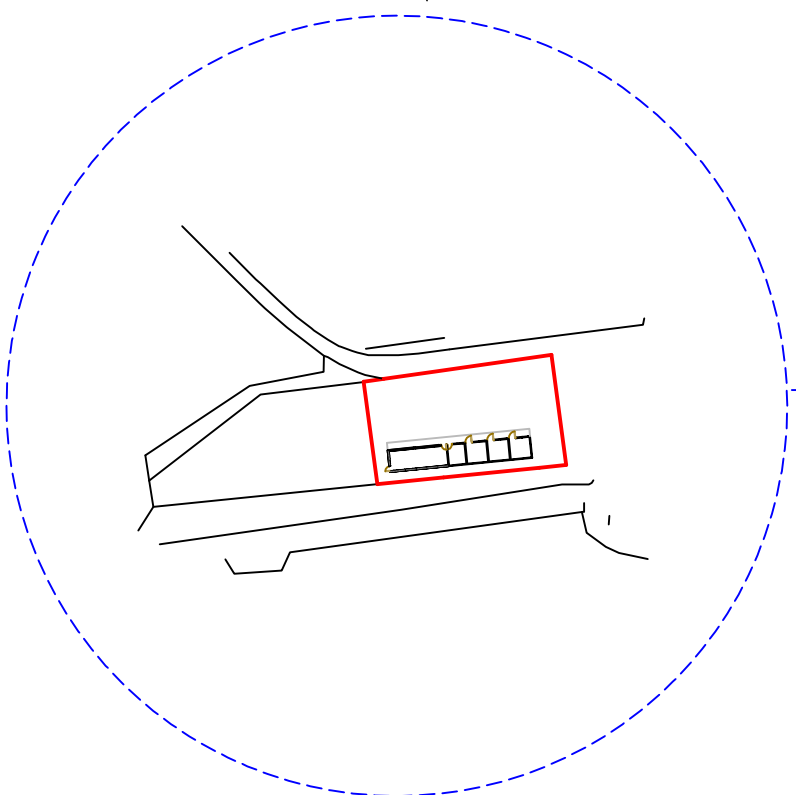

Rev	Description	Date
-----	-------------	------

DAVID BOWN BUILDING SURVEYORS

Unit 8a Station Yard
Station Road
Melbourne, Derby
DE73 8HJ
01332 863053, 07508798982
davidbown1@hotmail.com



Client

Melbourne Hall Estates

Contract Title

New Tortoise House
Melbourne Hall Gardens
Melbourne
Derby

Drawing Contents

Site location & block plans
existing & proposed

Drawn	Checked	DB	Authorised	DB
SDB	DB	AS SHOWN	AI	AI
Date	June 2019	Scale	AS SHOWN	Sheet Size
Dwg. No.	24/06/19/2	Revision		