






SIDE

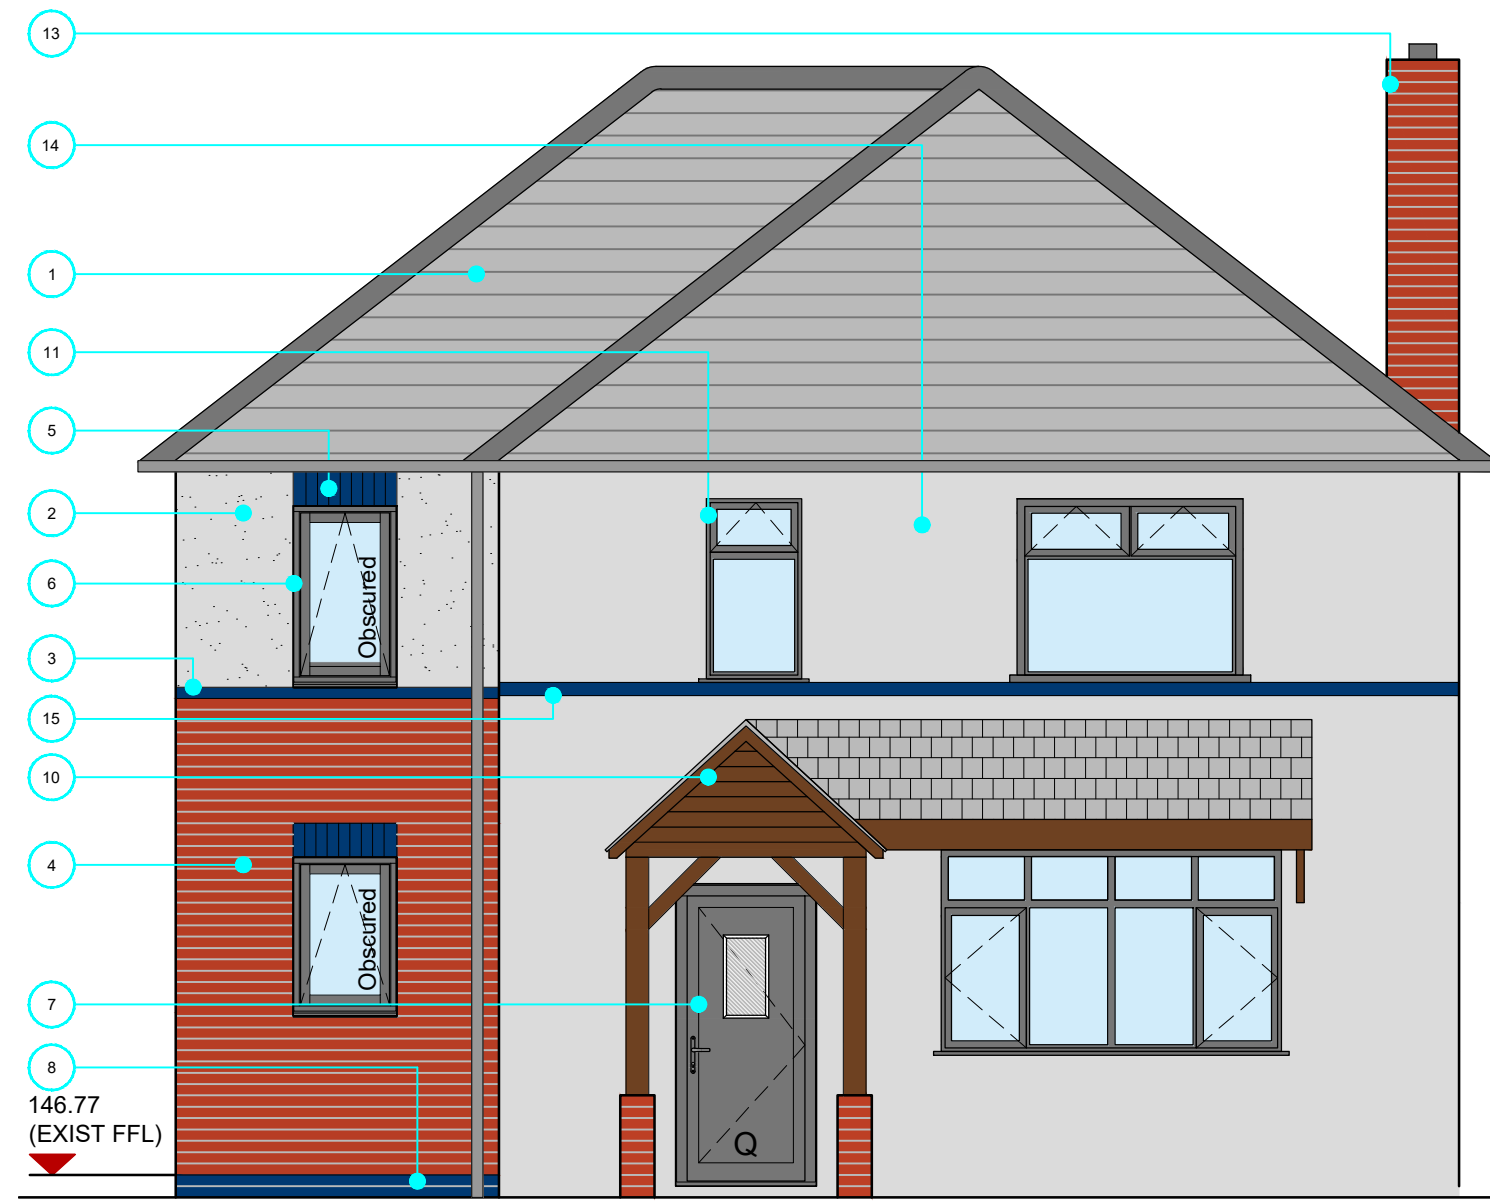


FRONT

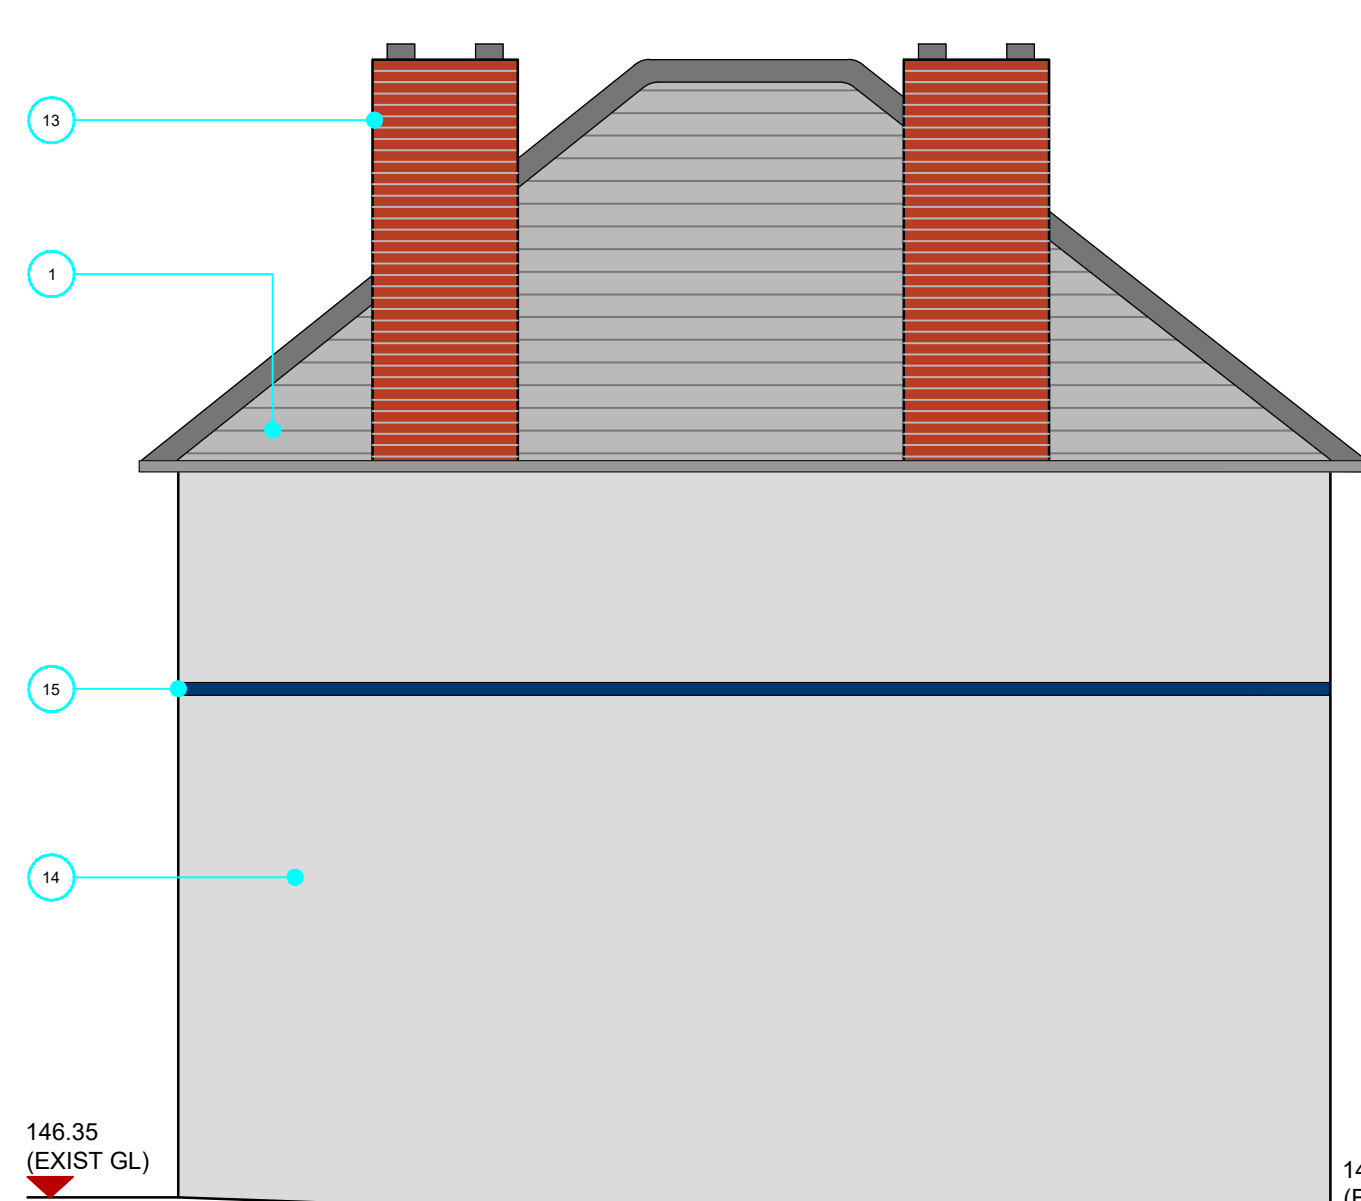


SIDE

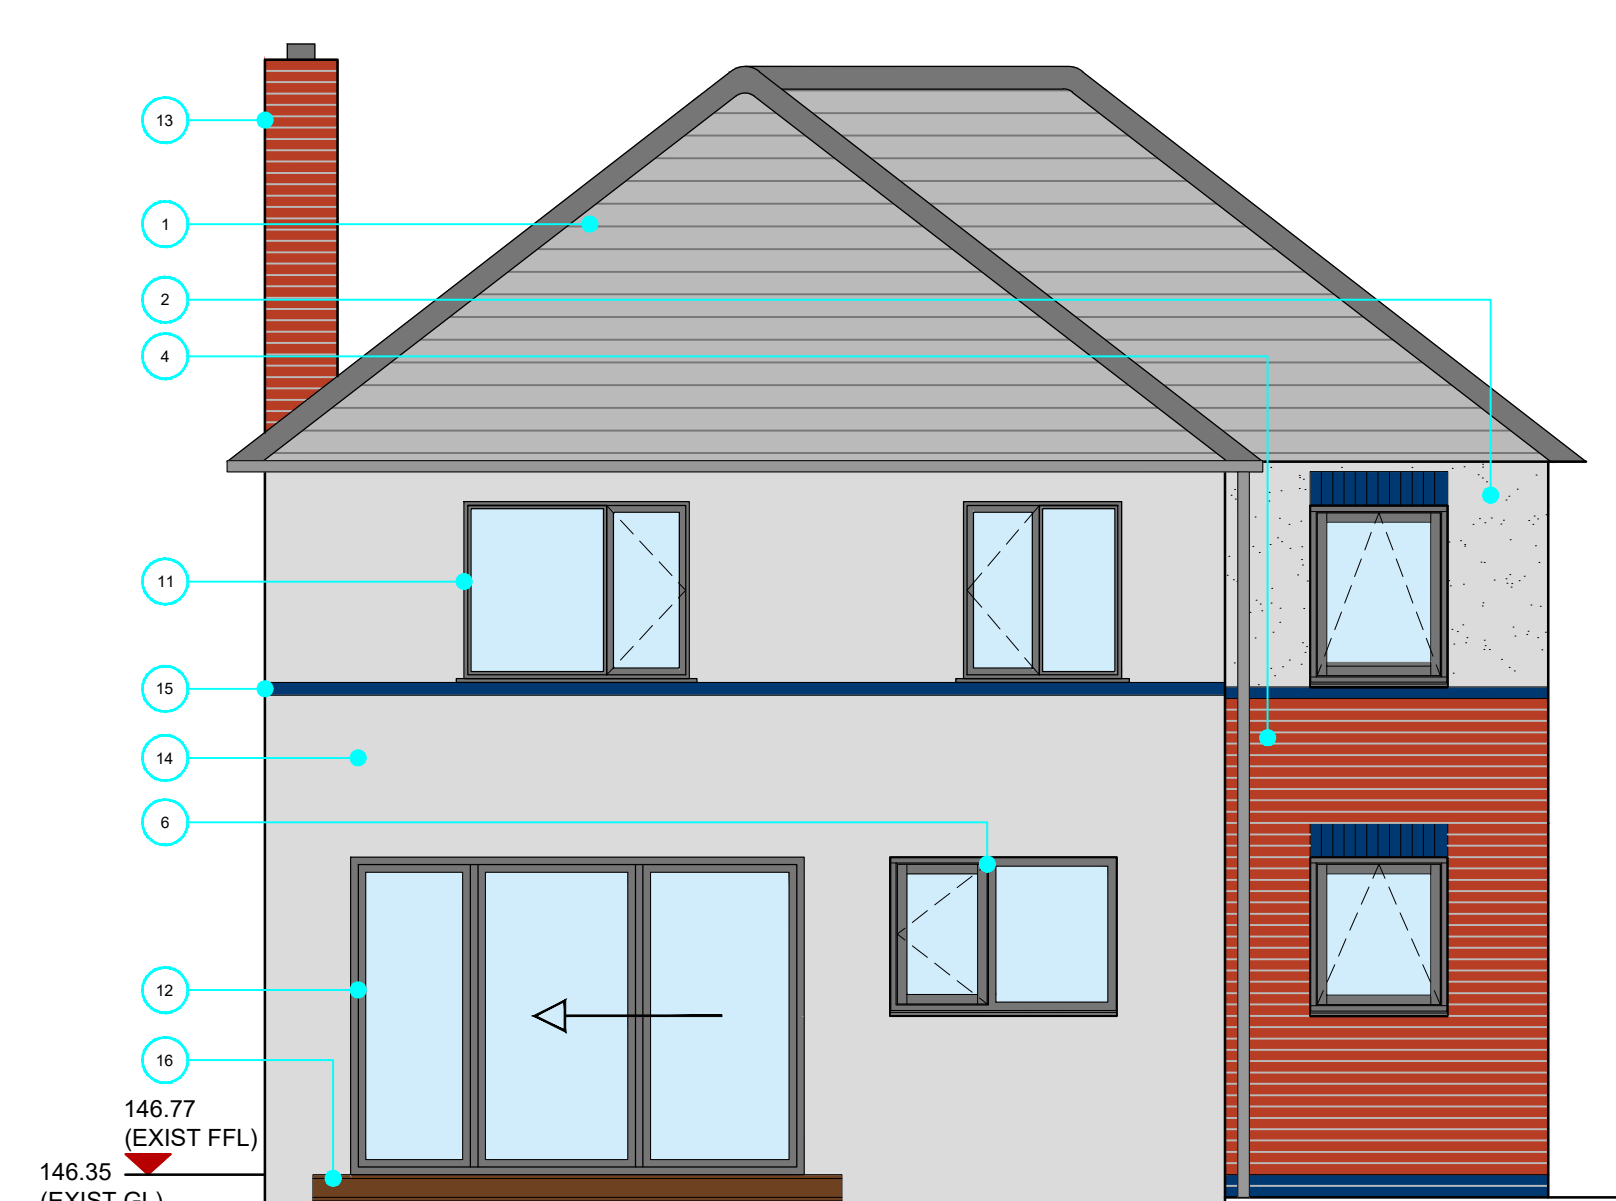

REAR

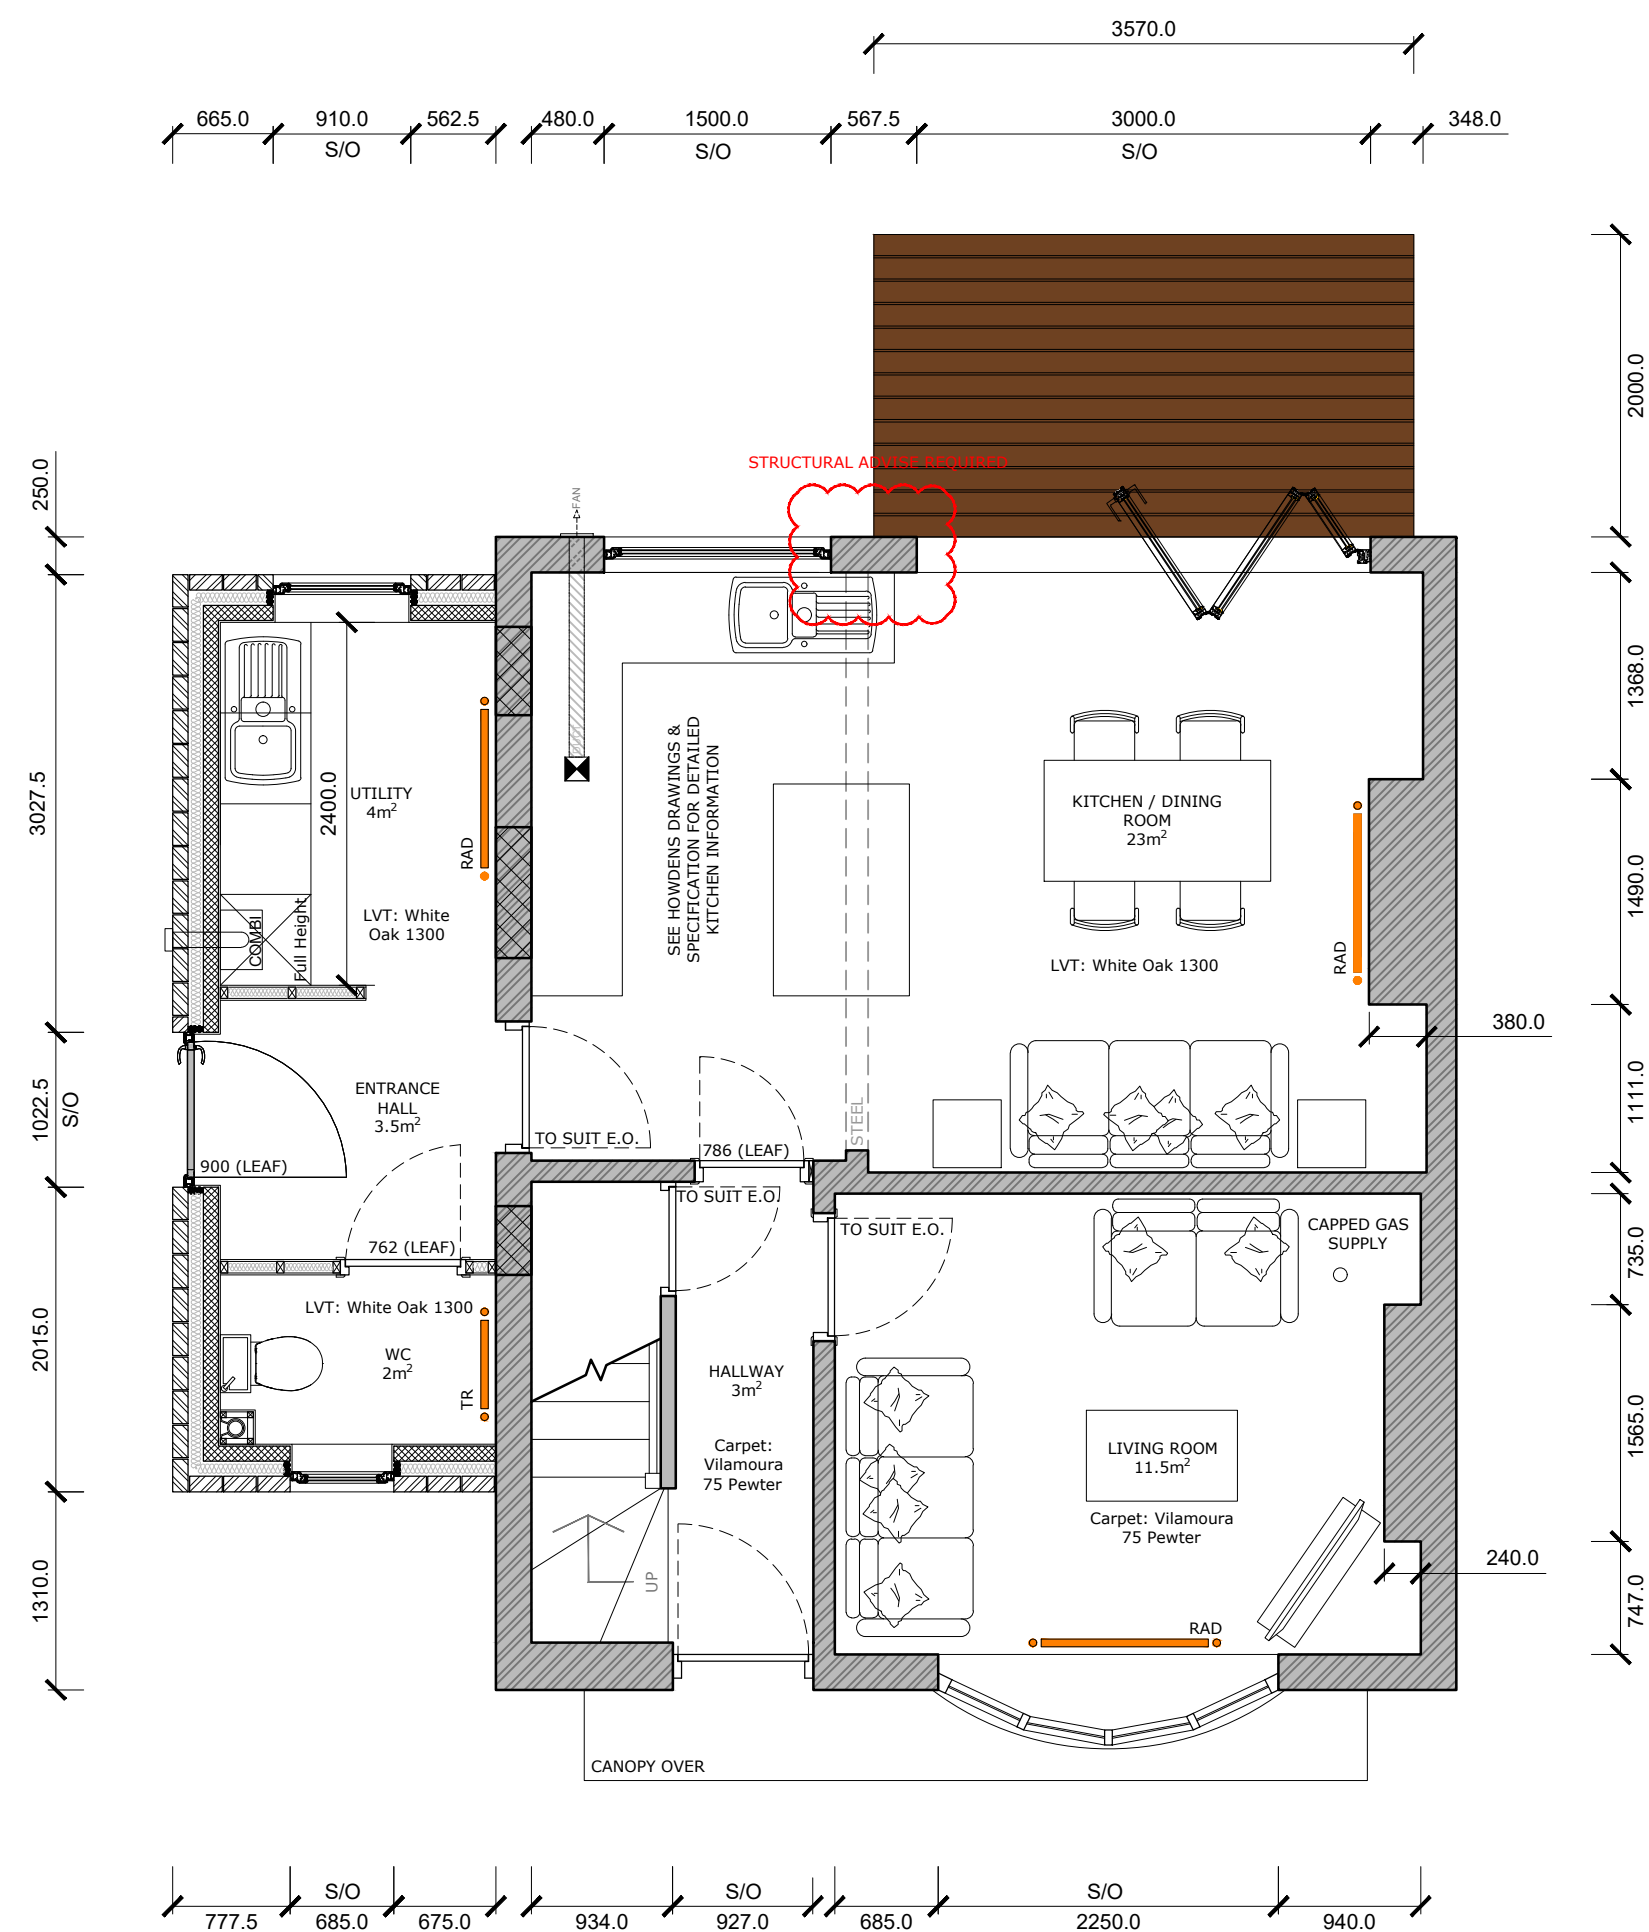

GROUND FLOOR

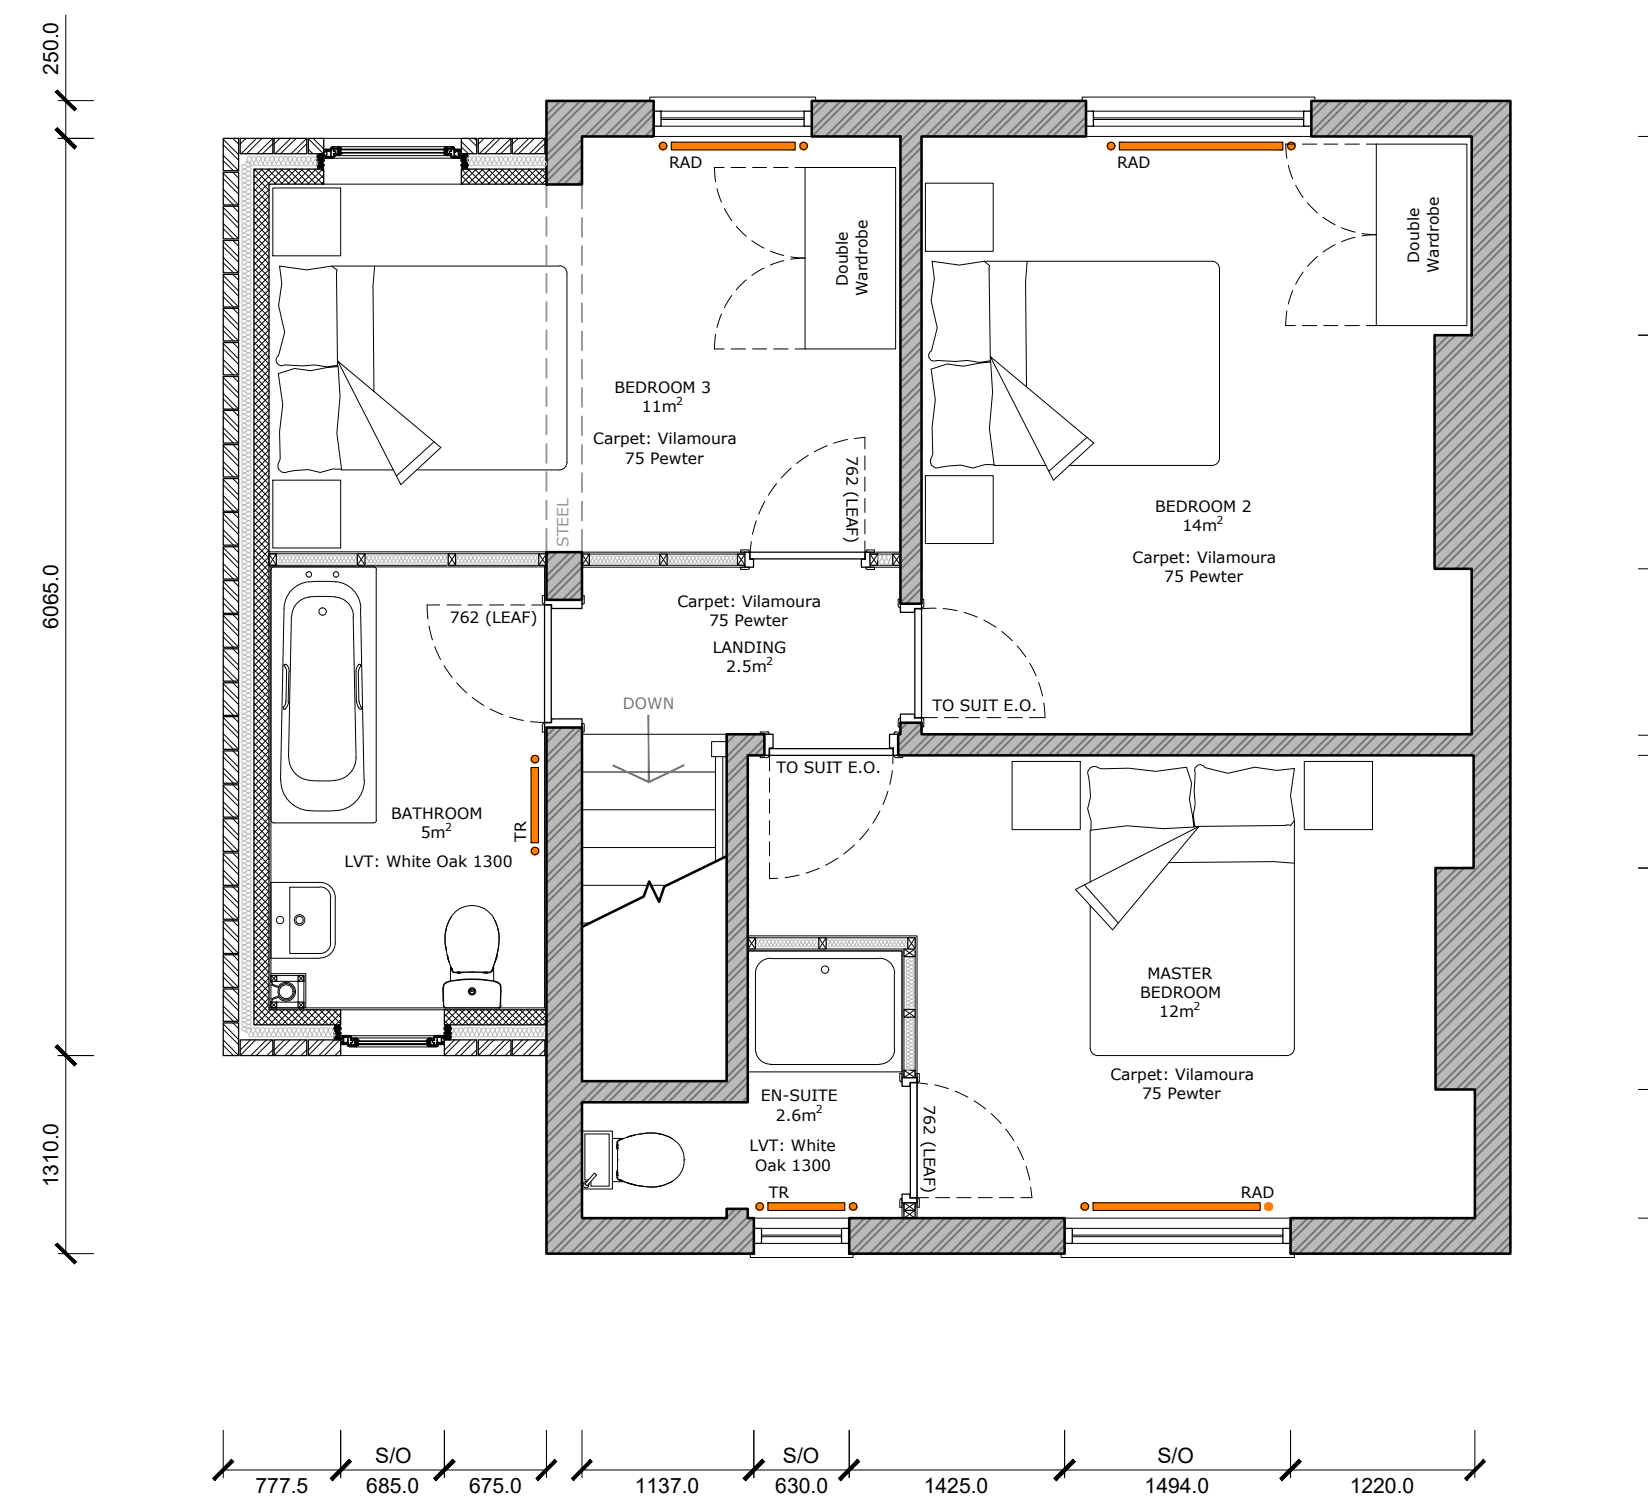

FIRST FLOOR

- KEY:
- Forticrete SL8 Concrete Roof Tile Slate Grey.
 - Through colour light grey render system.
 - Decorative blue brick string course.
 - Forterra Autumn Glow red brick.
 - Decorative blue brick soldier course.
 - Proprietary Anthracite Grey UPVC windows.
 - Proprietary Anthracite Grey composite door.
 - Blue engineering brick to DPC level.
 - Proprietary black UPVC rain water goods.
 - Existing windows are to be re-sprayed Anthracite Grey to match new windows.
 - New timber porch with feather edge gable and concrete tiles to match concrete roof tiles.
 - Proprietary Anthracite Grey glazed Bi-fold doors with sidelight.
 - Existing Brickwork
 - Existing Pebble Dash and brickwork to be painted light grey to match new extension.
 - Decorative brick string course to be painted to match new decorative banding on extension.
 - Composite decking.