



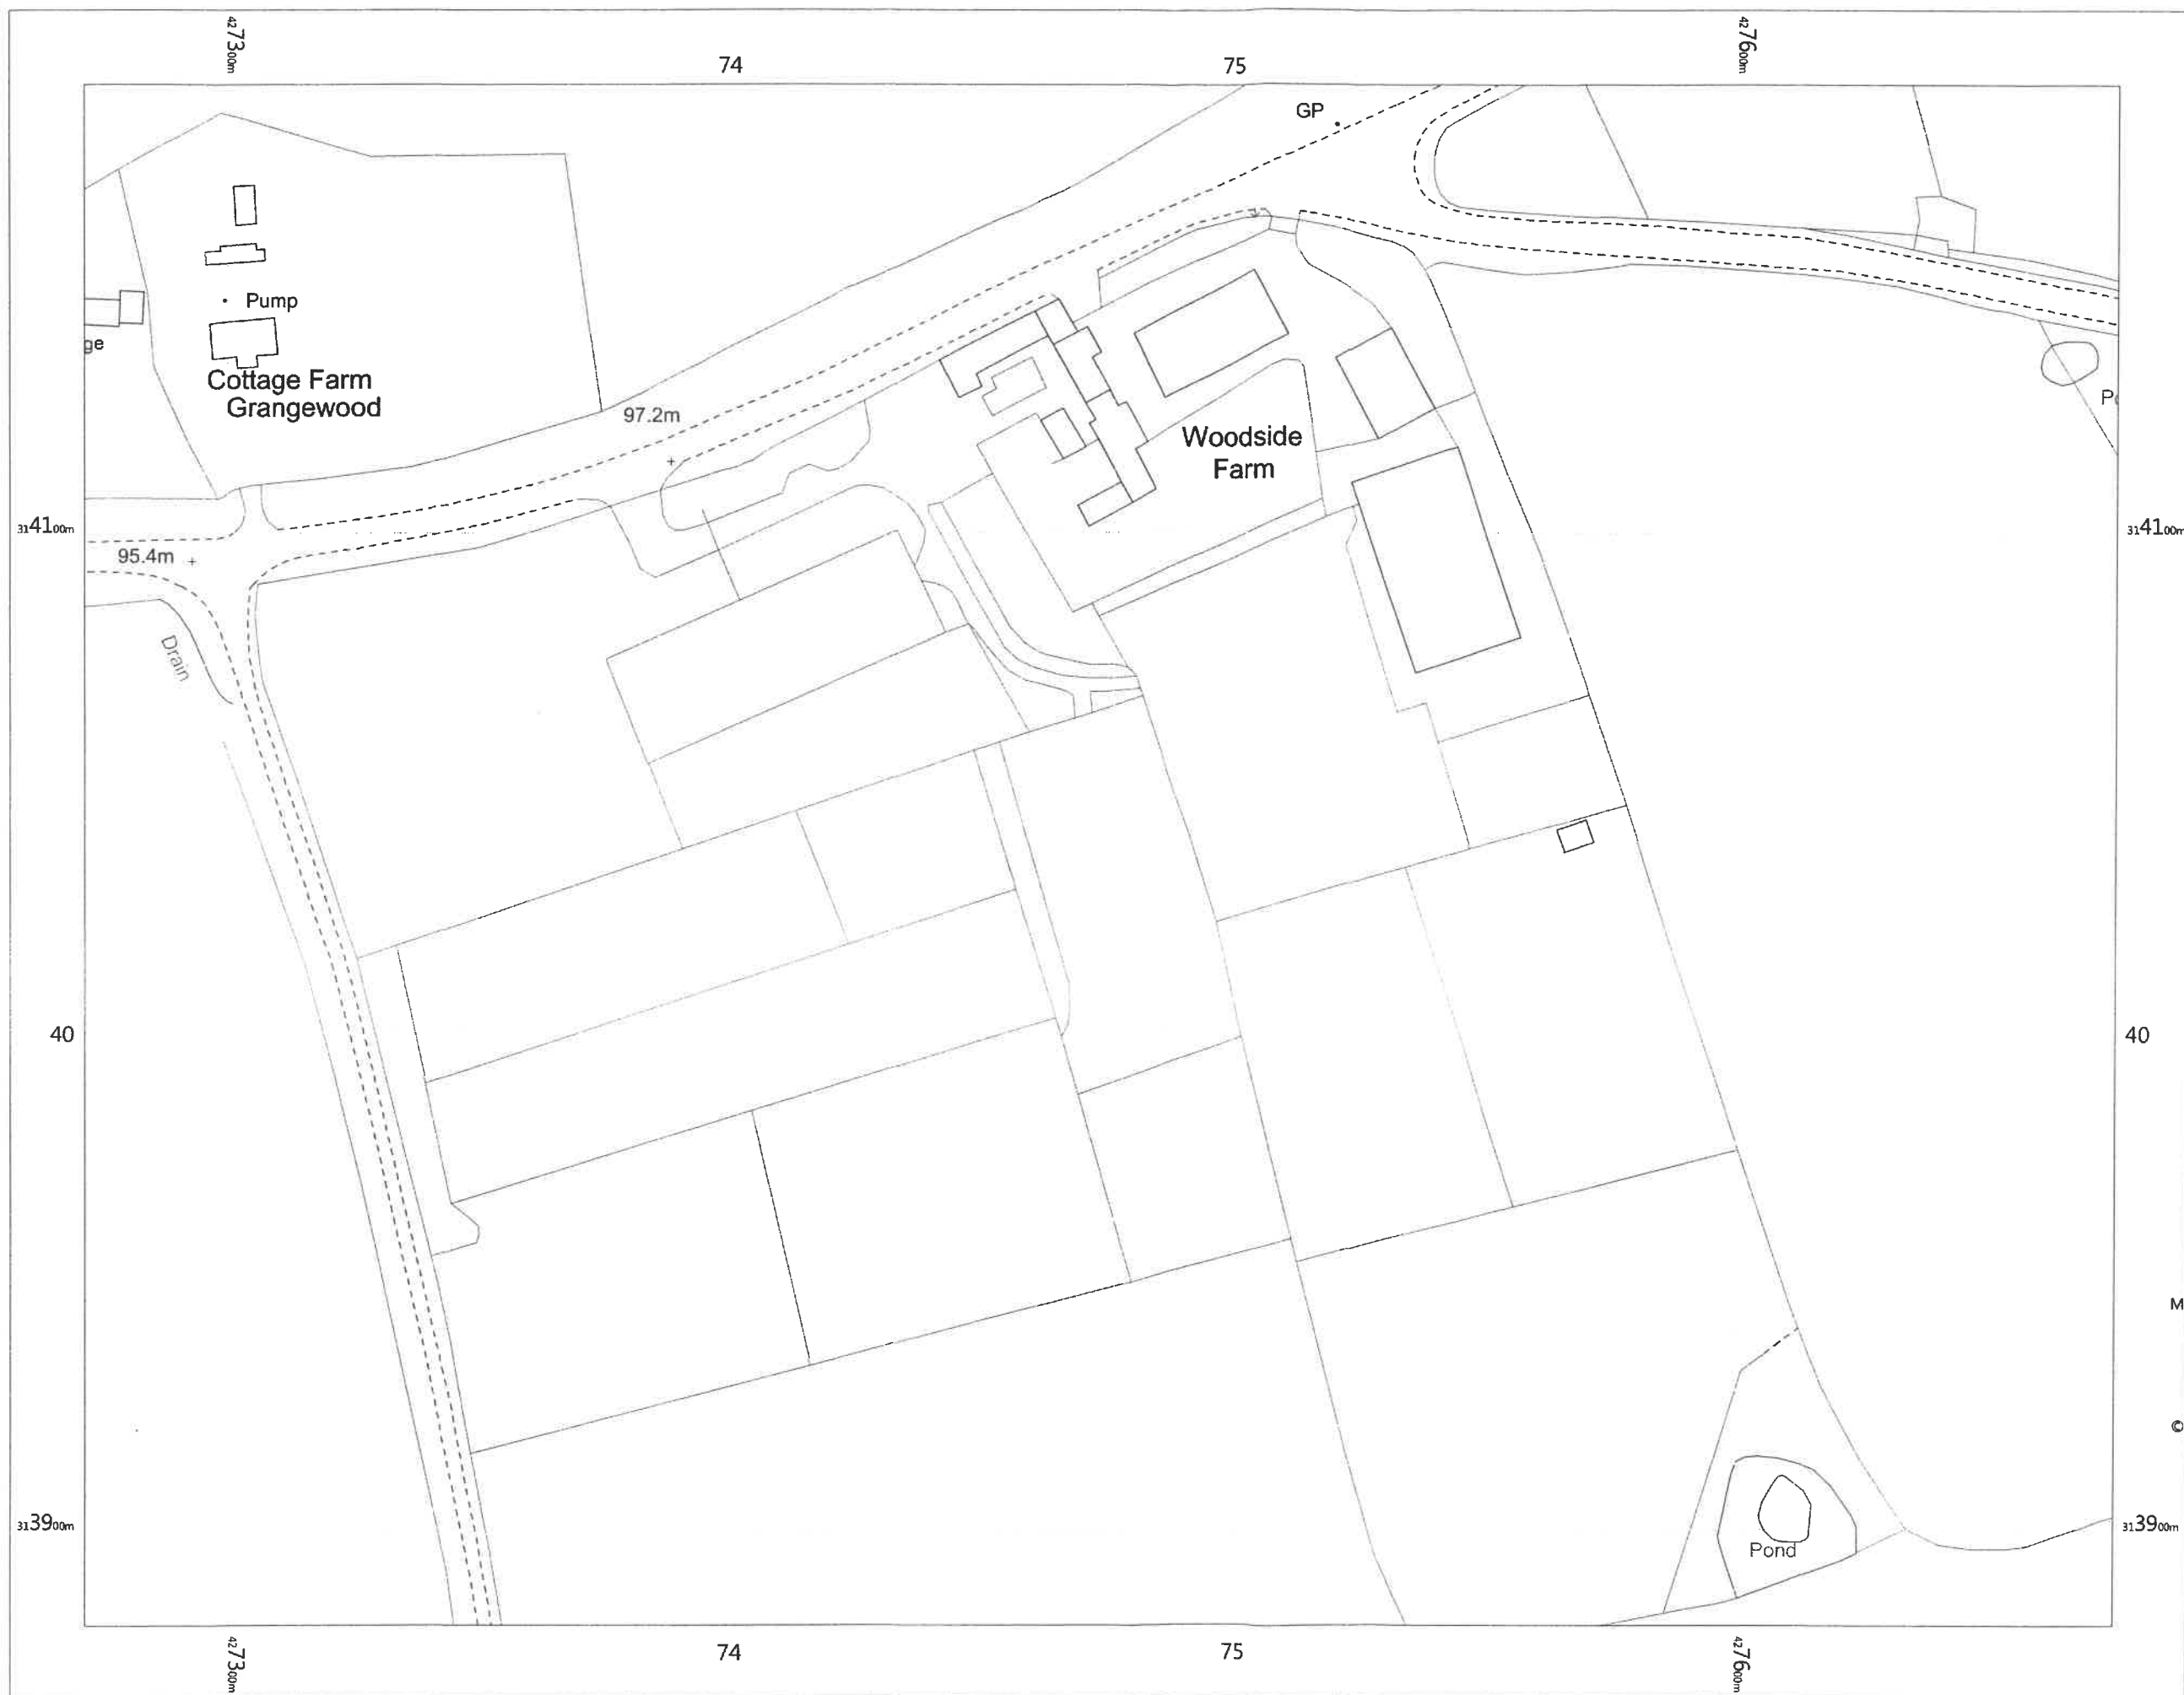

WOODSIDE FARM
GRANGEWOOD
SWADLINCOATE
SOUTH DERBYSHIRE
DE12 8BG

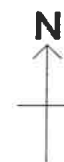

LOCATION PLAN

South Derbyshire District Council
24 JUL 2019
Community & Planning Services



OS MasterMap 1250/2500/10000 scale
Monday, August 14, 2017, ID: BW1-00647441
www.blackwellmapping.co.uk

1:1250 scale print at A3, Centre: 427474 E,
314035 N

© Crown Copyright Ordnance Survey. Licence
no. 100041041



BLACKWELL'S
www.blackwellmapping.co.uk
TEL: 0114 268 7658
maps.sheffield@blackwell.co.uk