

Any dimensions shown from existing and/or new buildings to boundaries can be scaled but are for planning application purposes only

PLANNING APPLICATION DRAWING ONLY

THE CONTRACTOR MUST CHECK ALL DIMENSIONS AND GENERAL LAYOUT BEFORE COMMENCING WORK ON-SITE. IF IN DOUBT, ASK!

THIS DRAWING MAY BE SCALED FOR PLANNING APPLICATION PURPOSES BUT NOT FOR CONSTRUCTION USE.

THE CONTRACTOR WILL ENSURE THAT ALL ELEMENTS OF THE STRUCTURE ARE SUITABLE FOR THE INTENDED PURPOSE AND FITTED/INSTALLED IN ACCORDANCE WITH THE MANUFACTURER'S INSTRUCTIONS.

WHERE POSSIBLE, ALL ELEMENTS OF THE STRUCTURE SHOULD BE MANUFACTURED TO CURRENT BRITISH AND/OR EUROPEAN STANDARDS, INCLUDING BBA.

THE CONTRACTOR WILL BE AWARE OF CURRENT HEALTH & SAFETY AT WORK/CDM LEGISLATION, AND ENSURE THAT THE SITE/PROJECT OPERATES WITHIN AND CONFORMS TO THAT LEGISLATION.

IF THE PROJECT ON THIS DRAWING WAS SUBJECT TO PLANNING APPROVAL, IT IS THE CLIENT'S RESPONSIBILITY TO ENSURE THAT ALL SAMPLES OF FACING MATERIALS SUCH AS BRICKWORK AND ROOF TILING ETC ARE EXAMINED AND APPROVED BY THE LOCAL AUTHORITY PLANNING DEPARTMENT BEFORE WORK COMMENCES ON-SITE.

COPYRIGHT ARCHITECTURAL SERVICES

PROJECT:- TWO STOREY SIDE EXTENSION
ADDRESS:- WOODSIDE FARM, GRANGEWOOD, SWADLINCOTE, DERBYSHIRE DE12 8BG
CLIENT:- MR. S. CHIPMAN


Drwg. No:- 1364.19.3B (proposed ff plan)
Date:- June 2019
Scale/s:- 1/100
Amendments:-

Architectural Services

Heather Bank, Huntsman's Hill,
Upper Longdon, Staffs WS15 1QE


Telephone 01543 491205
Mobile 07854 143976

e-mail davidarchservs@gmail.com

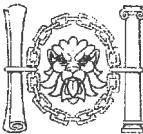

Chartered Institute of
Architectural Technologists

Sole practitioner:- David Yamall, MCIAT
Chartered Architectural Technologist
Member of the Chartered Institute of Architectural Technologists

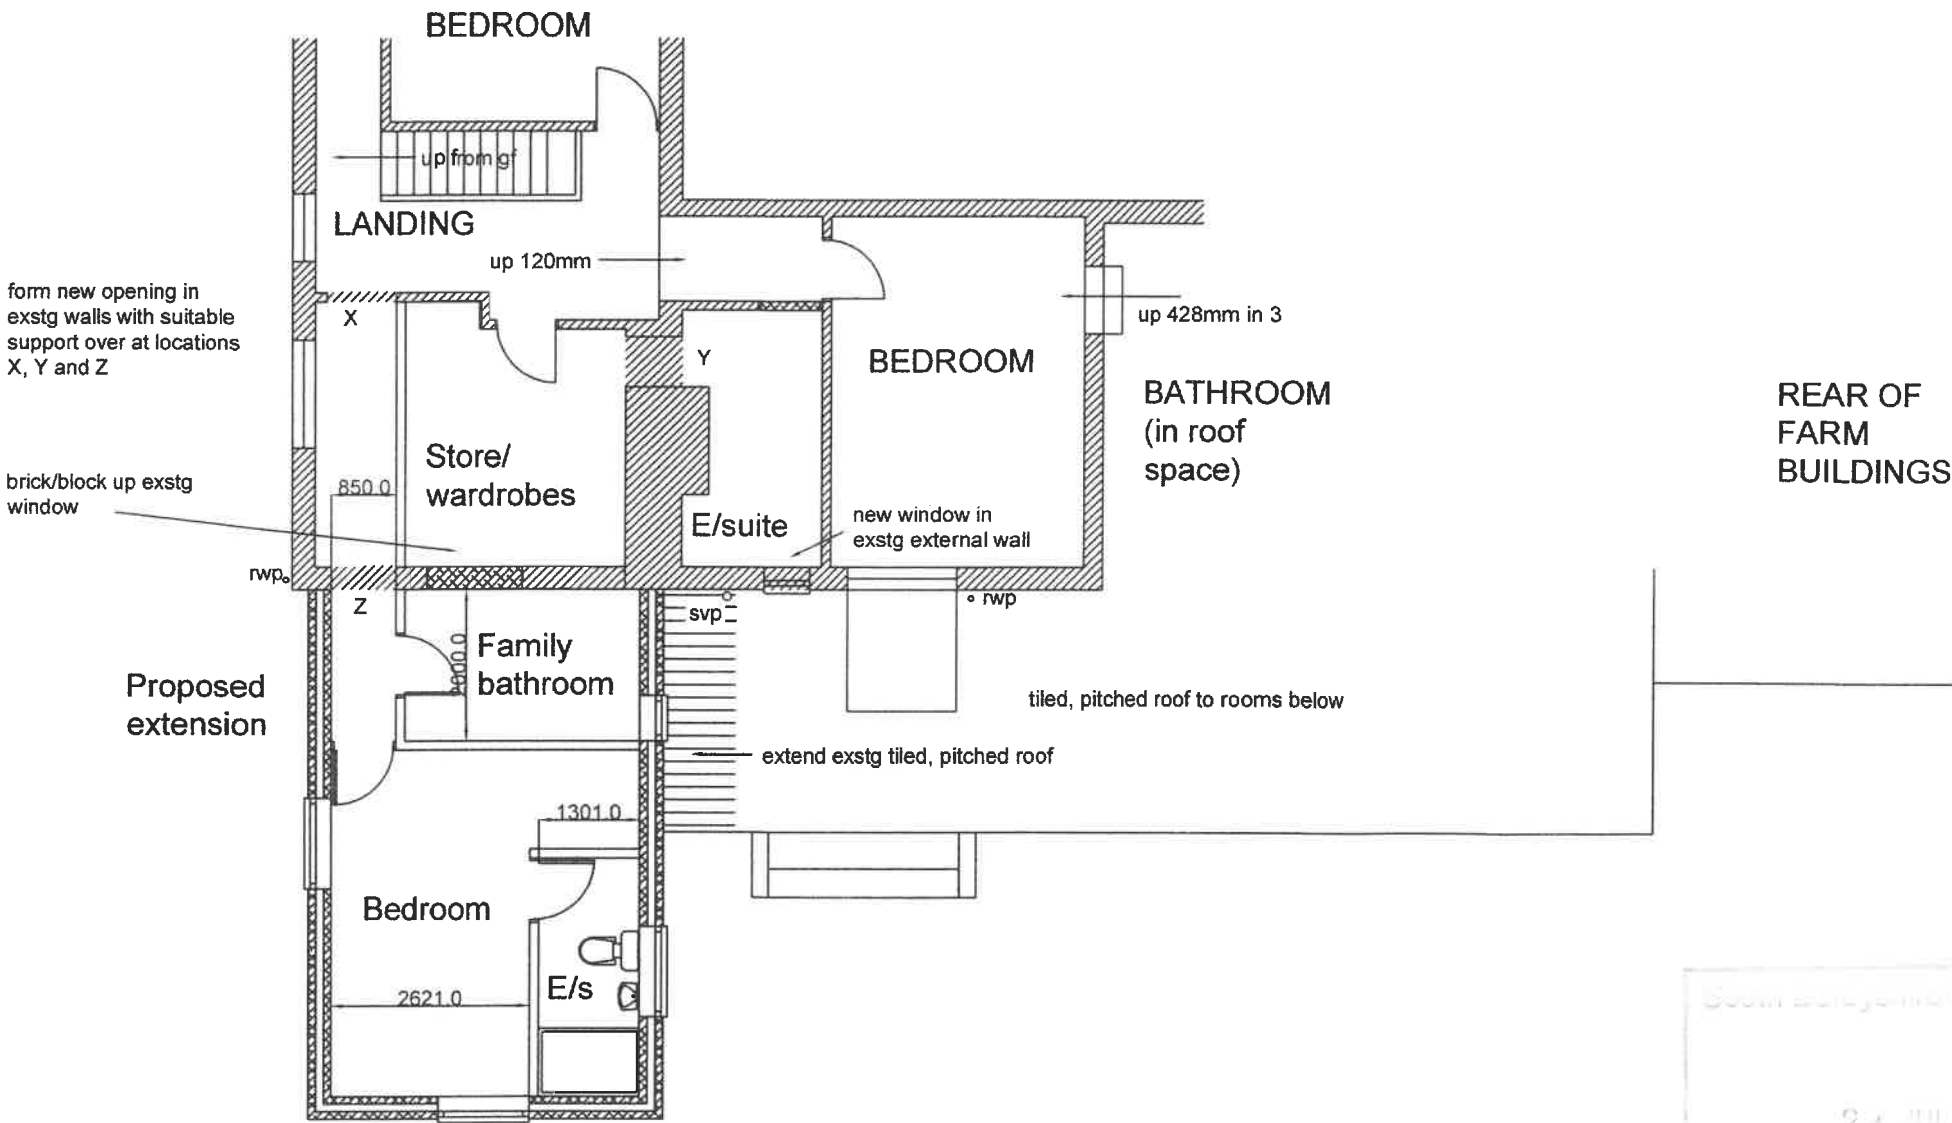

FIRST FLOOR PLAN

REAR OF
FARM
BUILDINGS

