


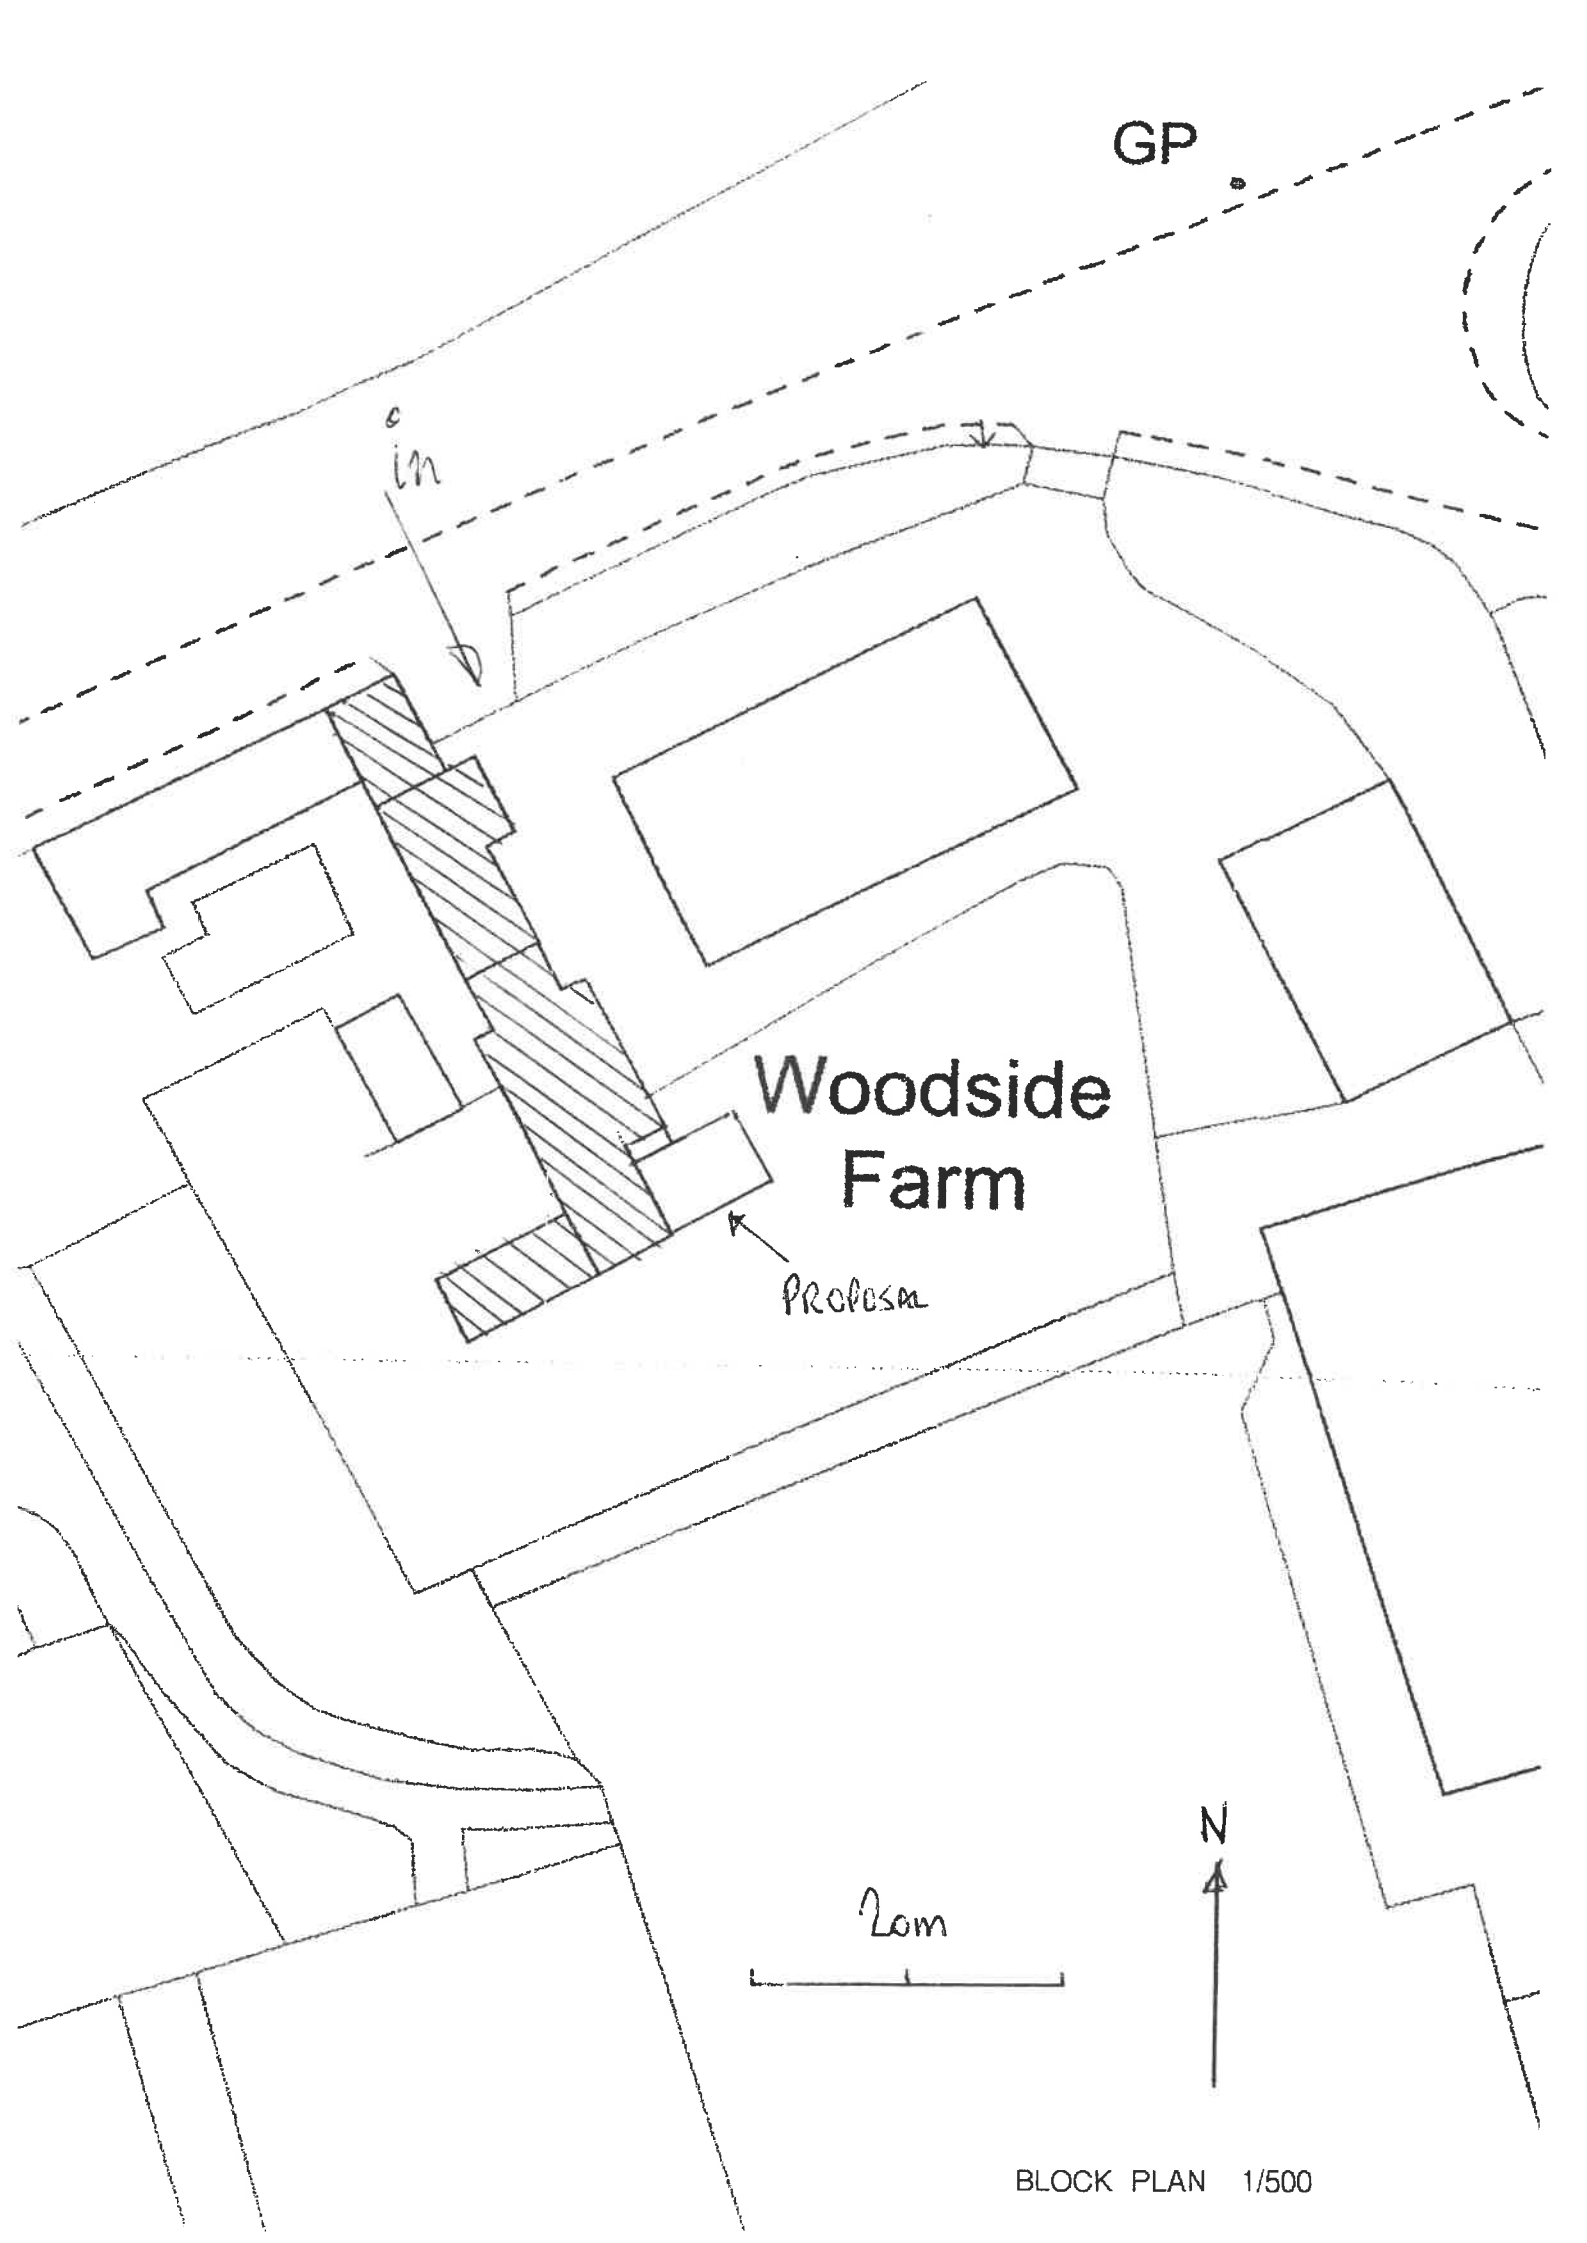

GP

GP

Woodside
Farm

Proposed

N

20m

BLOCK PLAN 1/500