
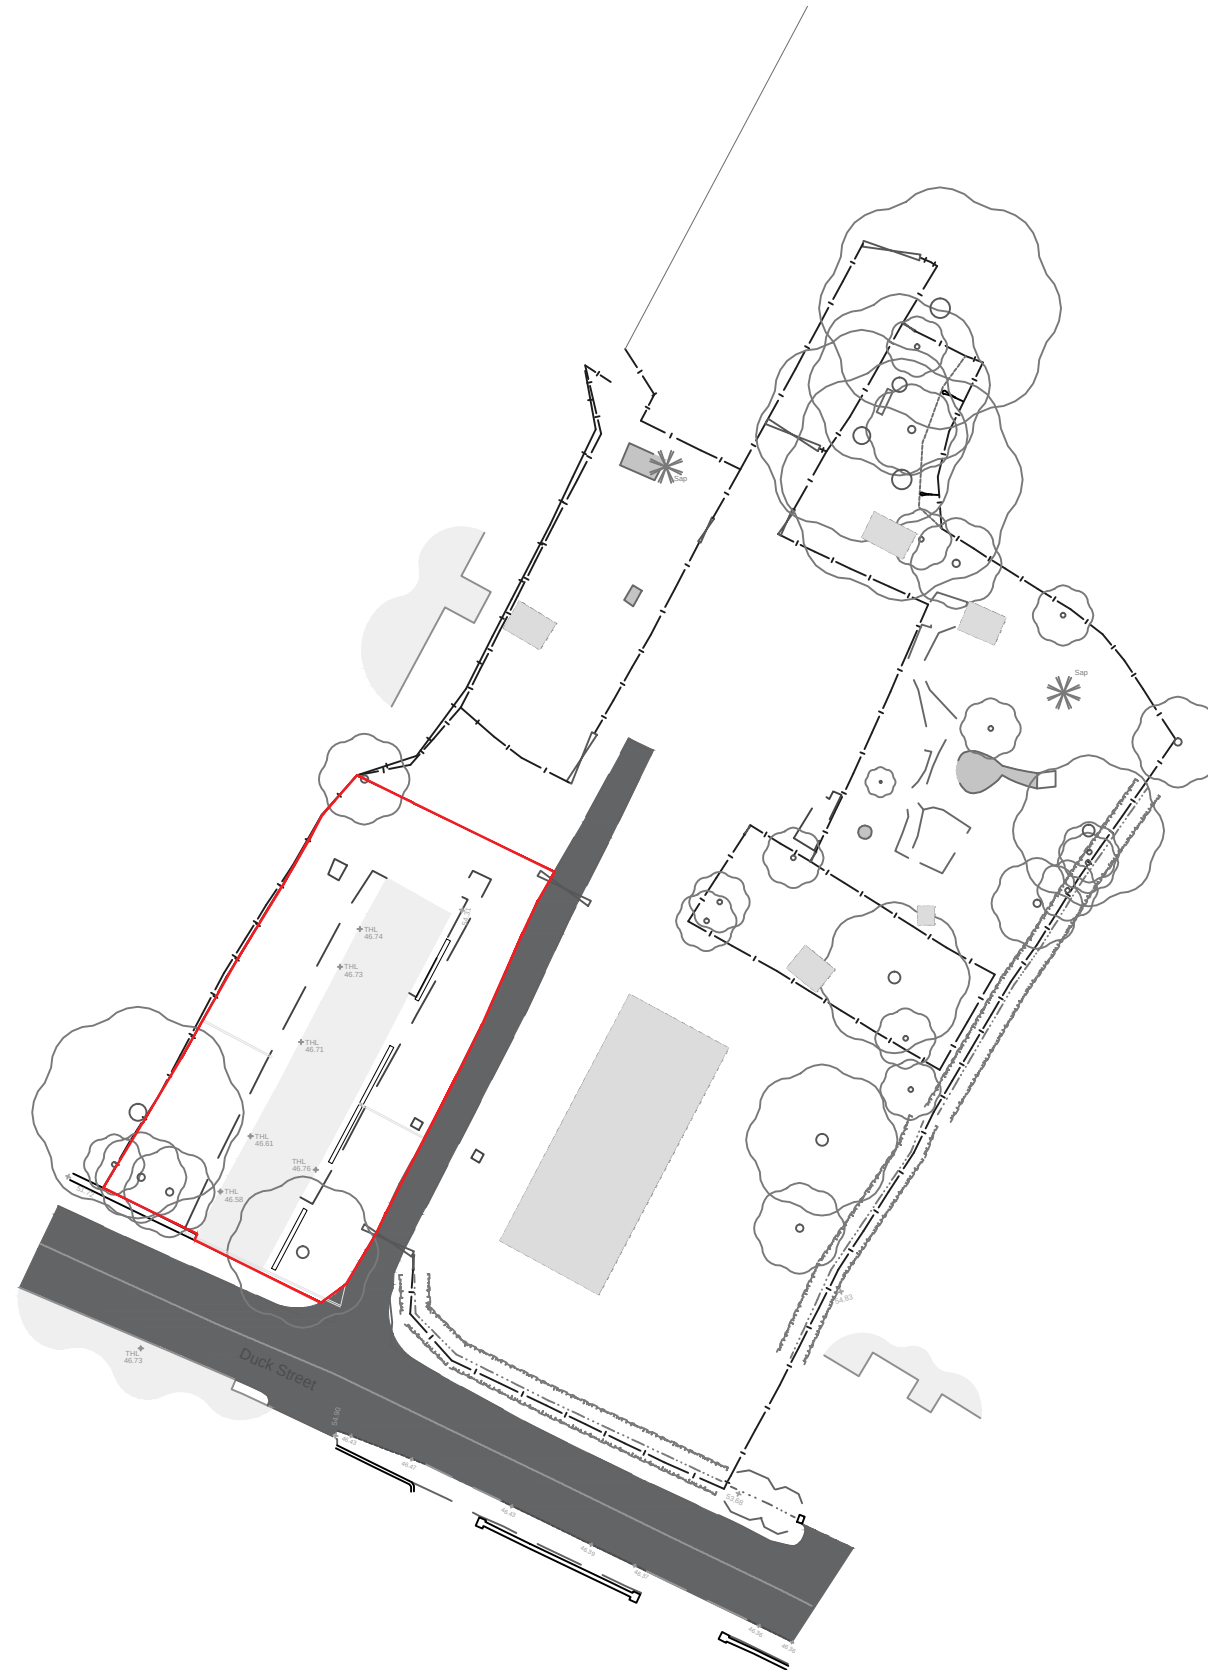


Existing Block Plan_Scale 1:500

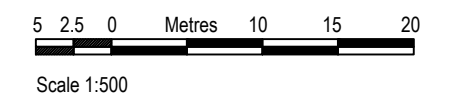

Notes:

1. Do not scale drawings. Dimensions govern.
2. All dimensions are in millimetres unless noted otherwise.
3. All dimensions shall be verified on site before proceeding with the work.
4. Bailey-English Studio, shall be notified in writing of any discrepancies.
5. All information remains the property of Bailey-English Studio, and may not be used for any purpose whatsoever, or reproduced through any medium without the written permission of Bailey-English Studio.
6. All copyrights retained by Bailey-English Studio.
7. Subject to survey and all necessary statutory and legal consents.

Date:
July 2019

Scale:
1:500 @ A3

Drawing Title:
Existing Block Plan

Project: Former Cowhouse & Pigsties
Rye Close Farm
Duck Street, Eggington, DE65

Drawing No:
019 - 061 - EX001

BAILEY-ENGLISH
STUDIO

Unit 02 - 74 Rugby Road - Hinckley - Leicestershire - LE10 0QP
e: admin@baileyenglishstudio.com