


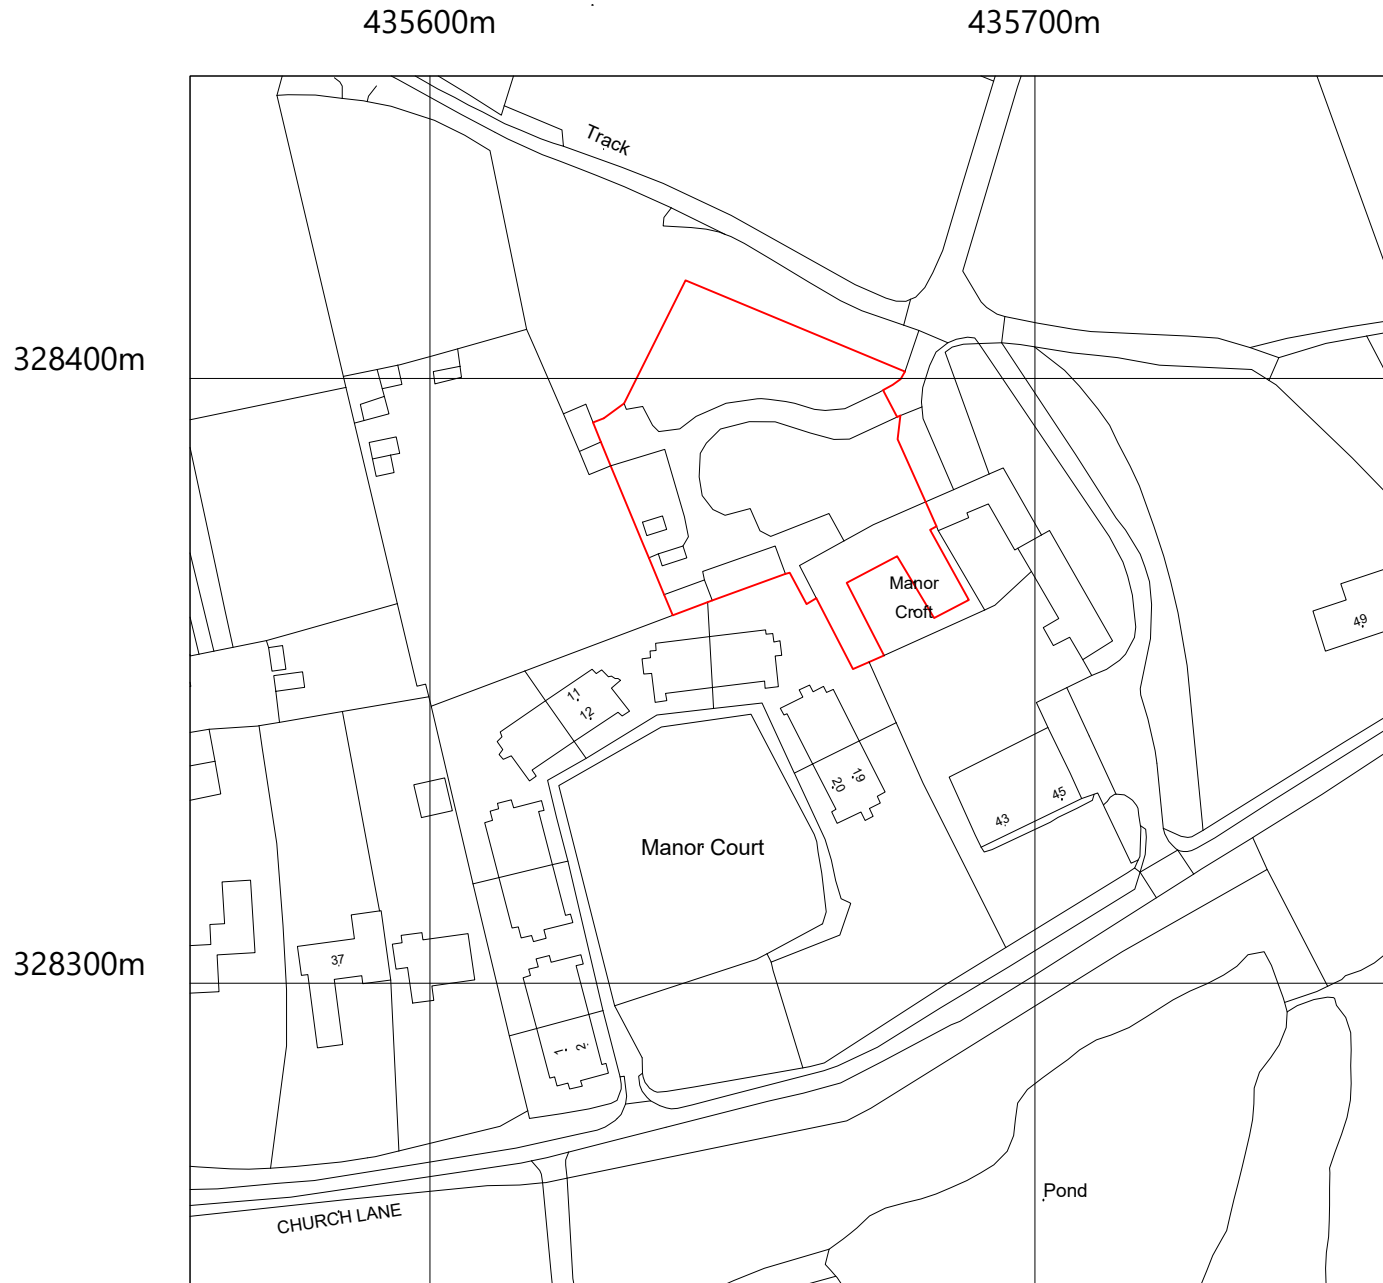

NOTES:

Do not scale from drawings.

Dimensions to be checked on site by the contractor before commencing any work and the architect to be informed of any discrepancies between this and any other information.

All materials specified on this drawing are to be used strictly in accordance with the manufacturers recommendations and the current code of practice.

RYDER KIRK - NEWSTEAD

ARCHITECTURAL DESIGN

E: RKIRKNEWSTEAD@GMAIL.COM

T: 07763337326

IG: @RKNARCH

REV / DATE

A 24/05/2019 Planning issue

PROJECT:

Site Location Plan

Manor Croft, Swarkestone Road, Barrow on Trent, Derby, DE73 7HF

Proposed alterations and extension of existing garage

CLIENT: Mr & Mrs Hateley

DWG NO: 1002-200 SCALE: 1:1250 @ A4

DATE: May 2019 REV: A

DRAWN BY: RKN AMENDED: -