



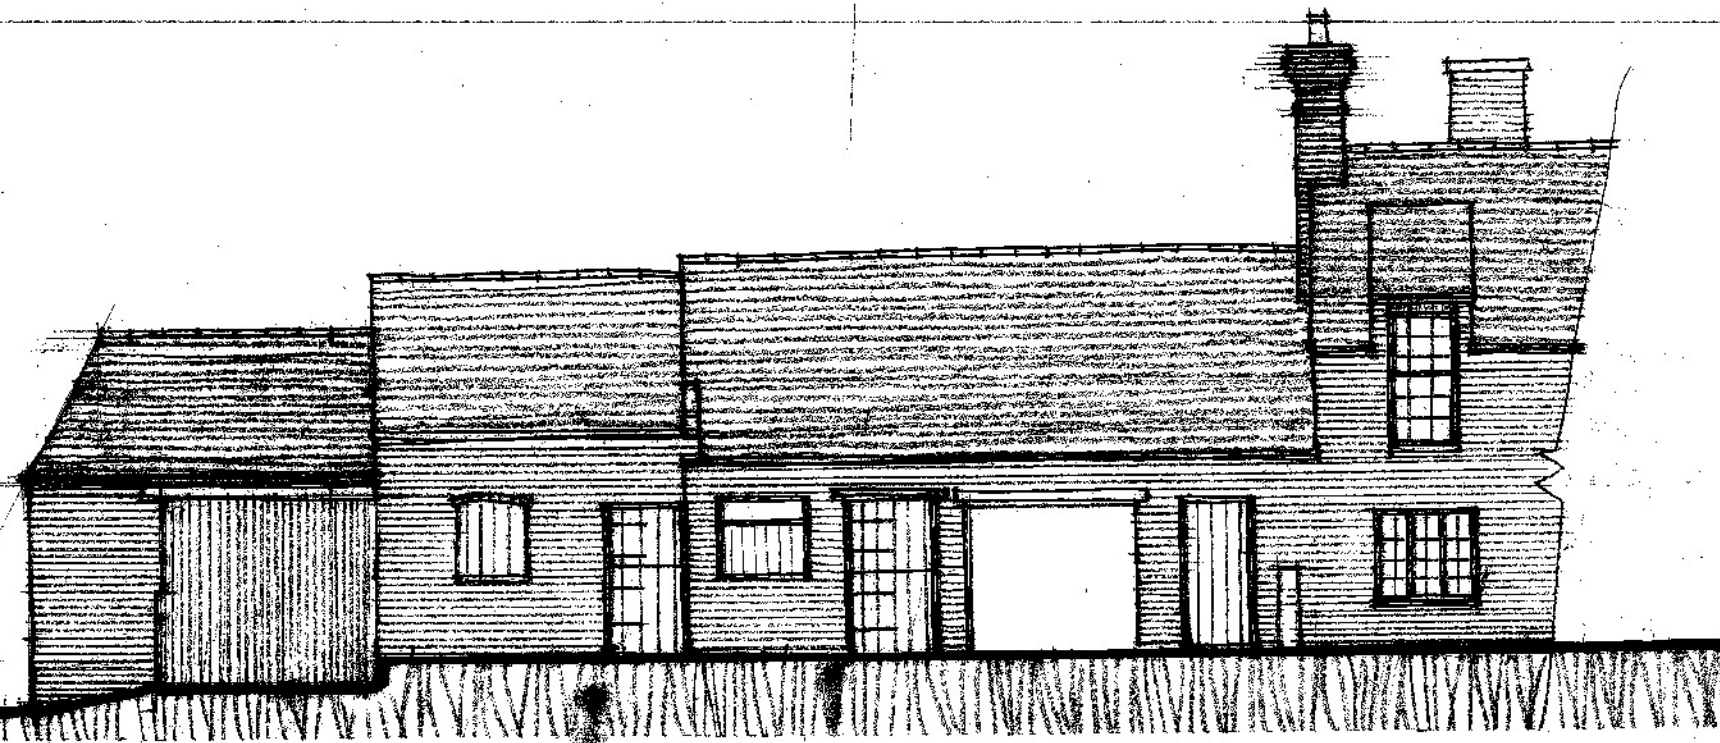

FRONT ELEVATION

existing boundary

garden area

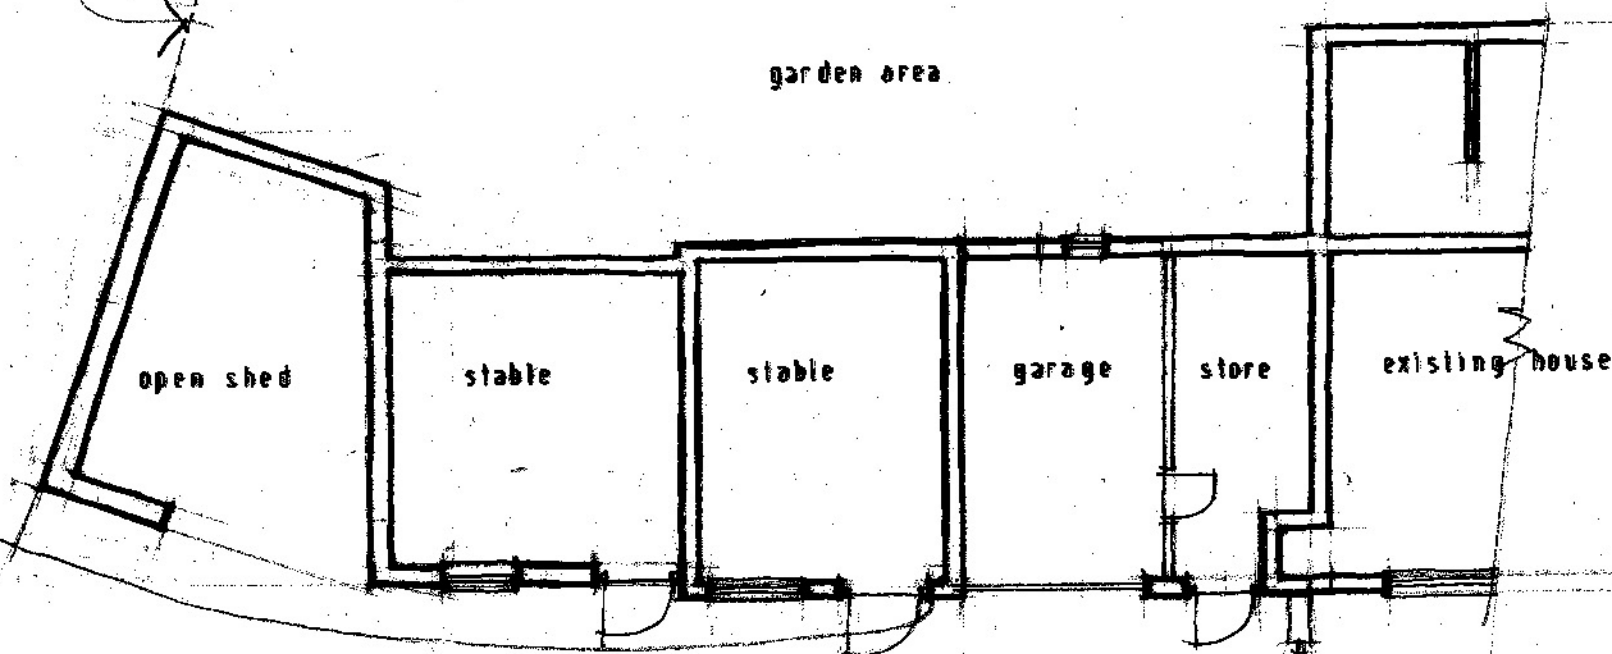

PLAN

drive and access area