



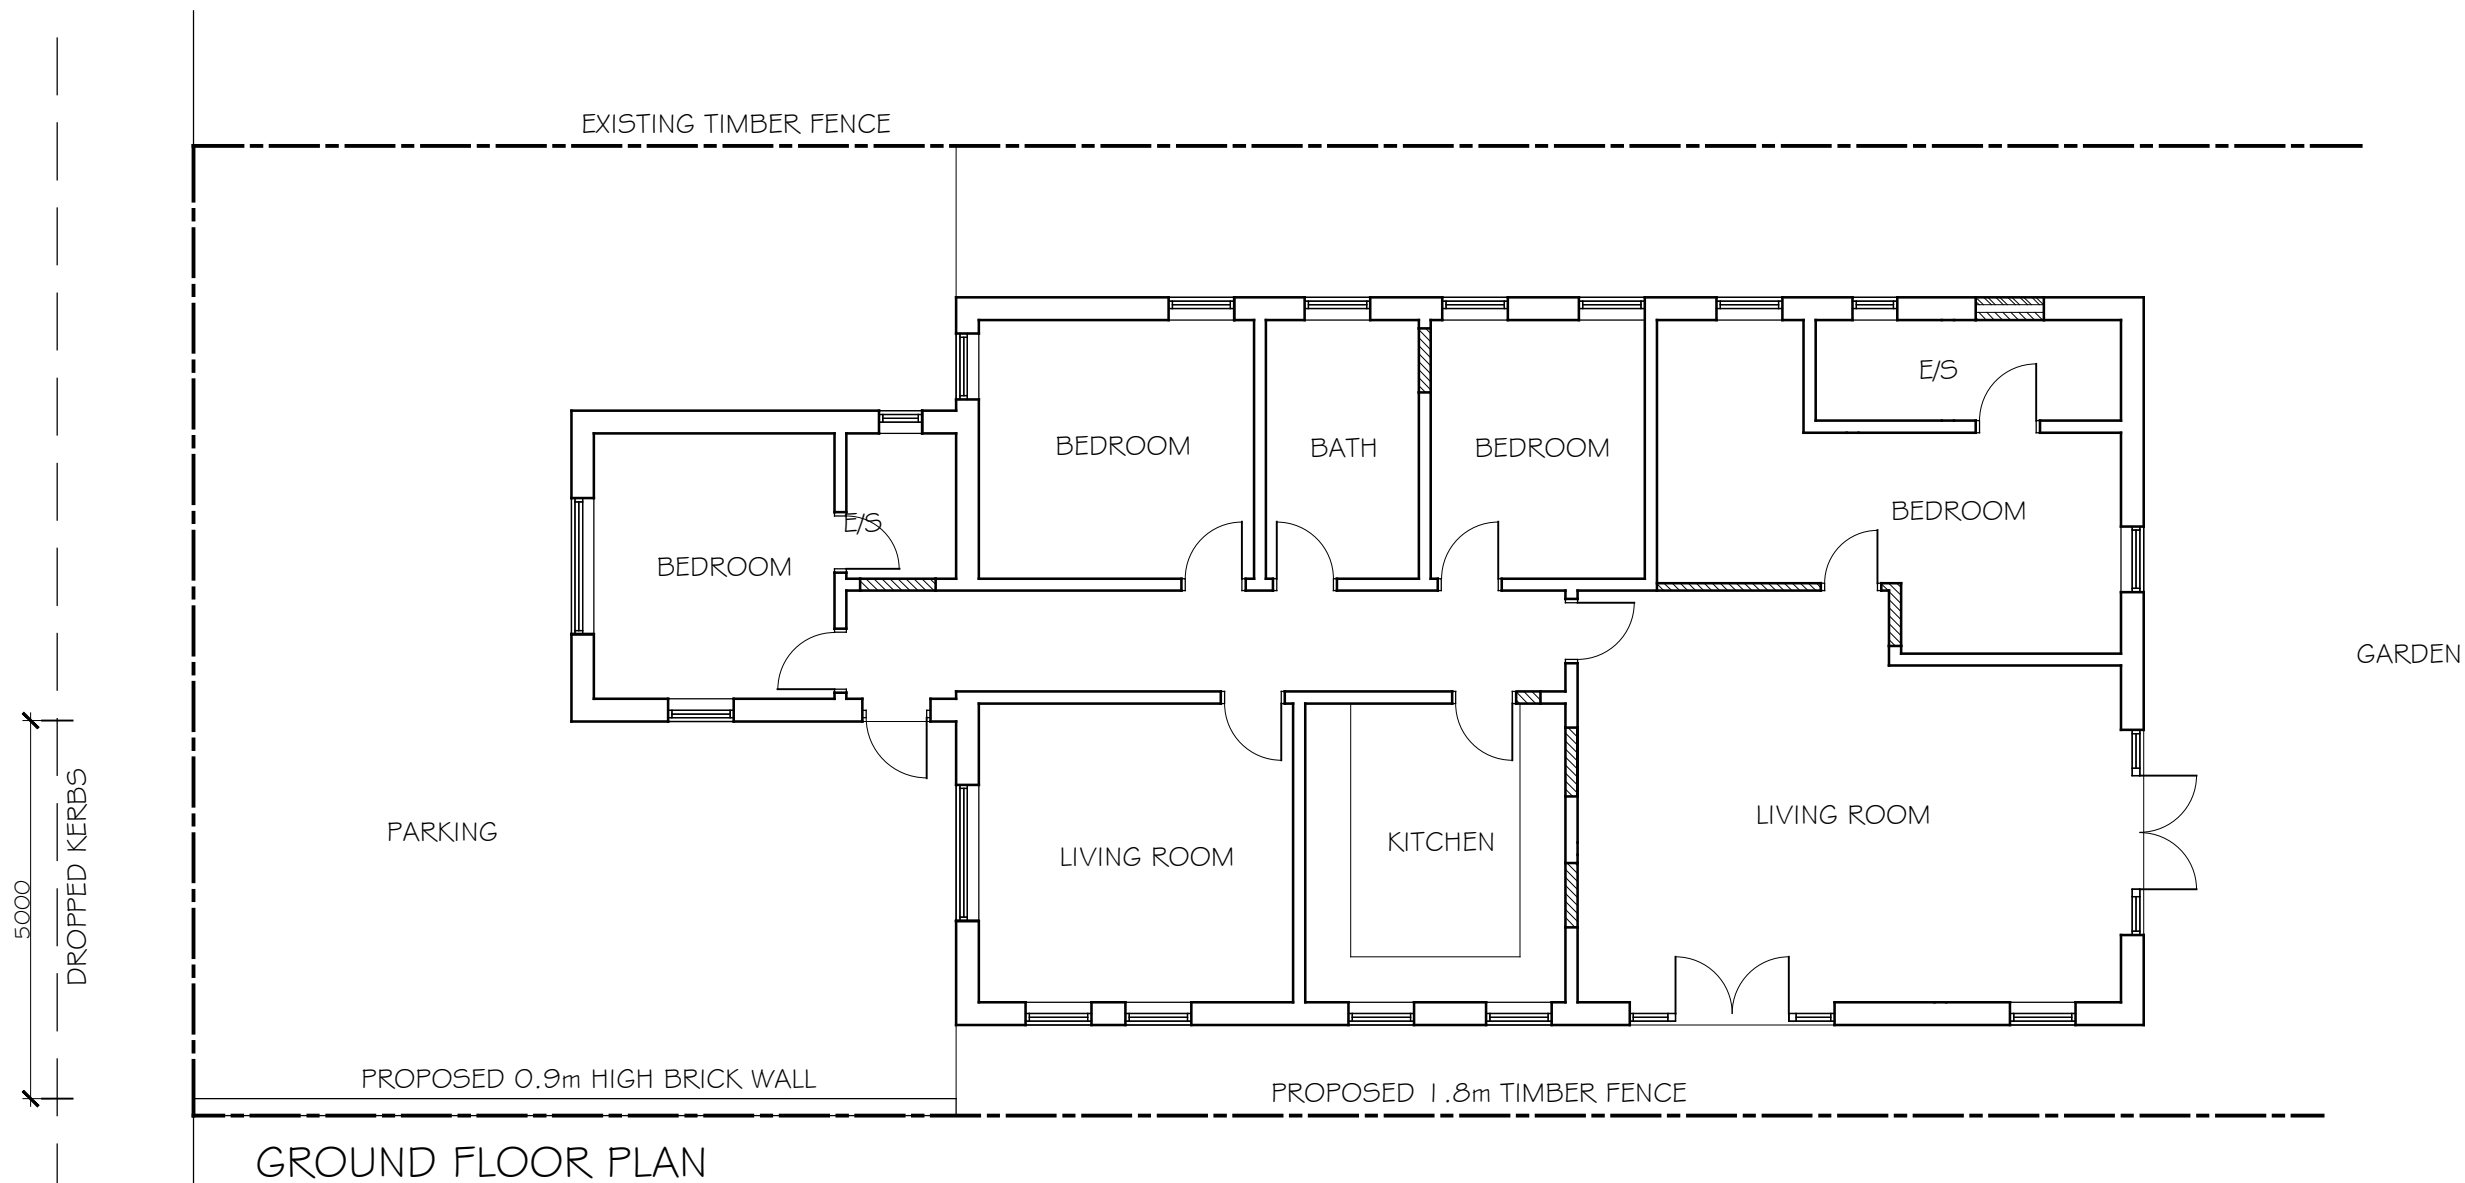

Rev A: Amended to client comments

30 July 19

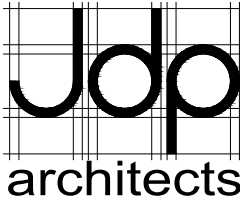

Manor Barn

Lullington Road

Coton In The Elms

Derbyshire DE12 8EP

01283 763392

enquiries@jdparchitects.co.uk

Project	FORMER MEDICAL CENTRE ROSLISTON	Date	July 19
Drawing	PROPOSED PLAN & ELEVATIONS	Scale	1:100
Client	Mr & Mrs Brown	Dwg No	1923/03A