



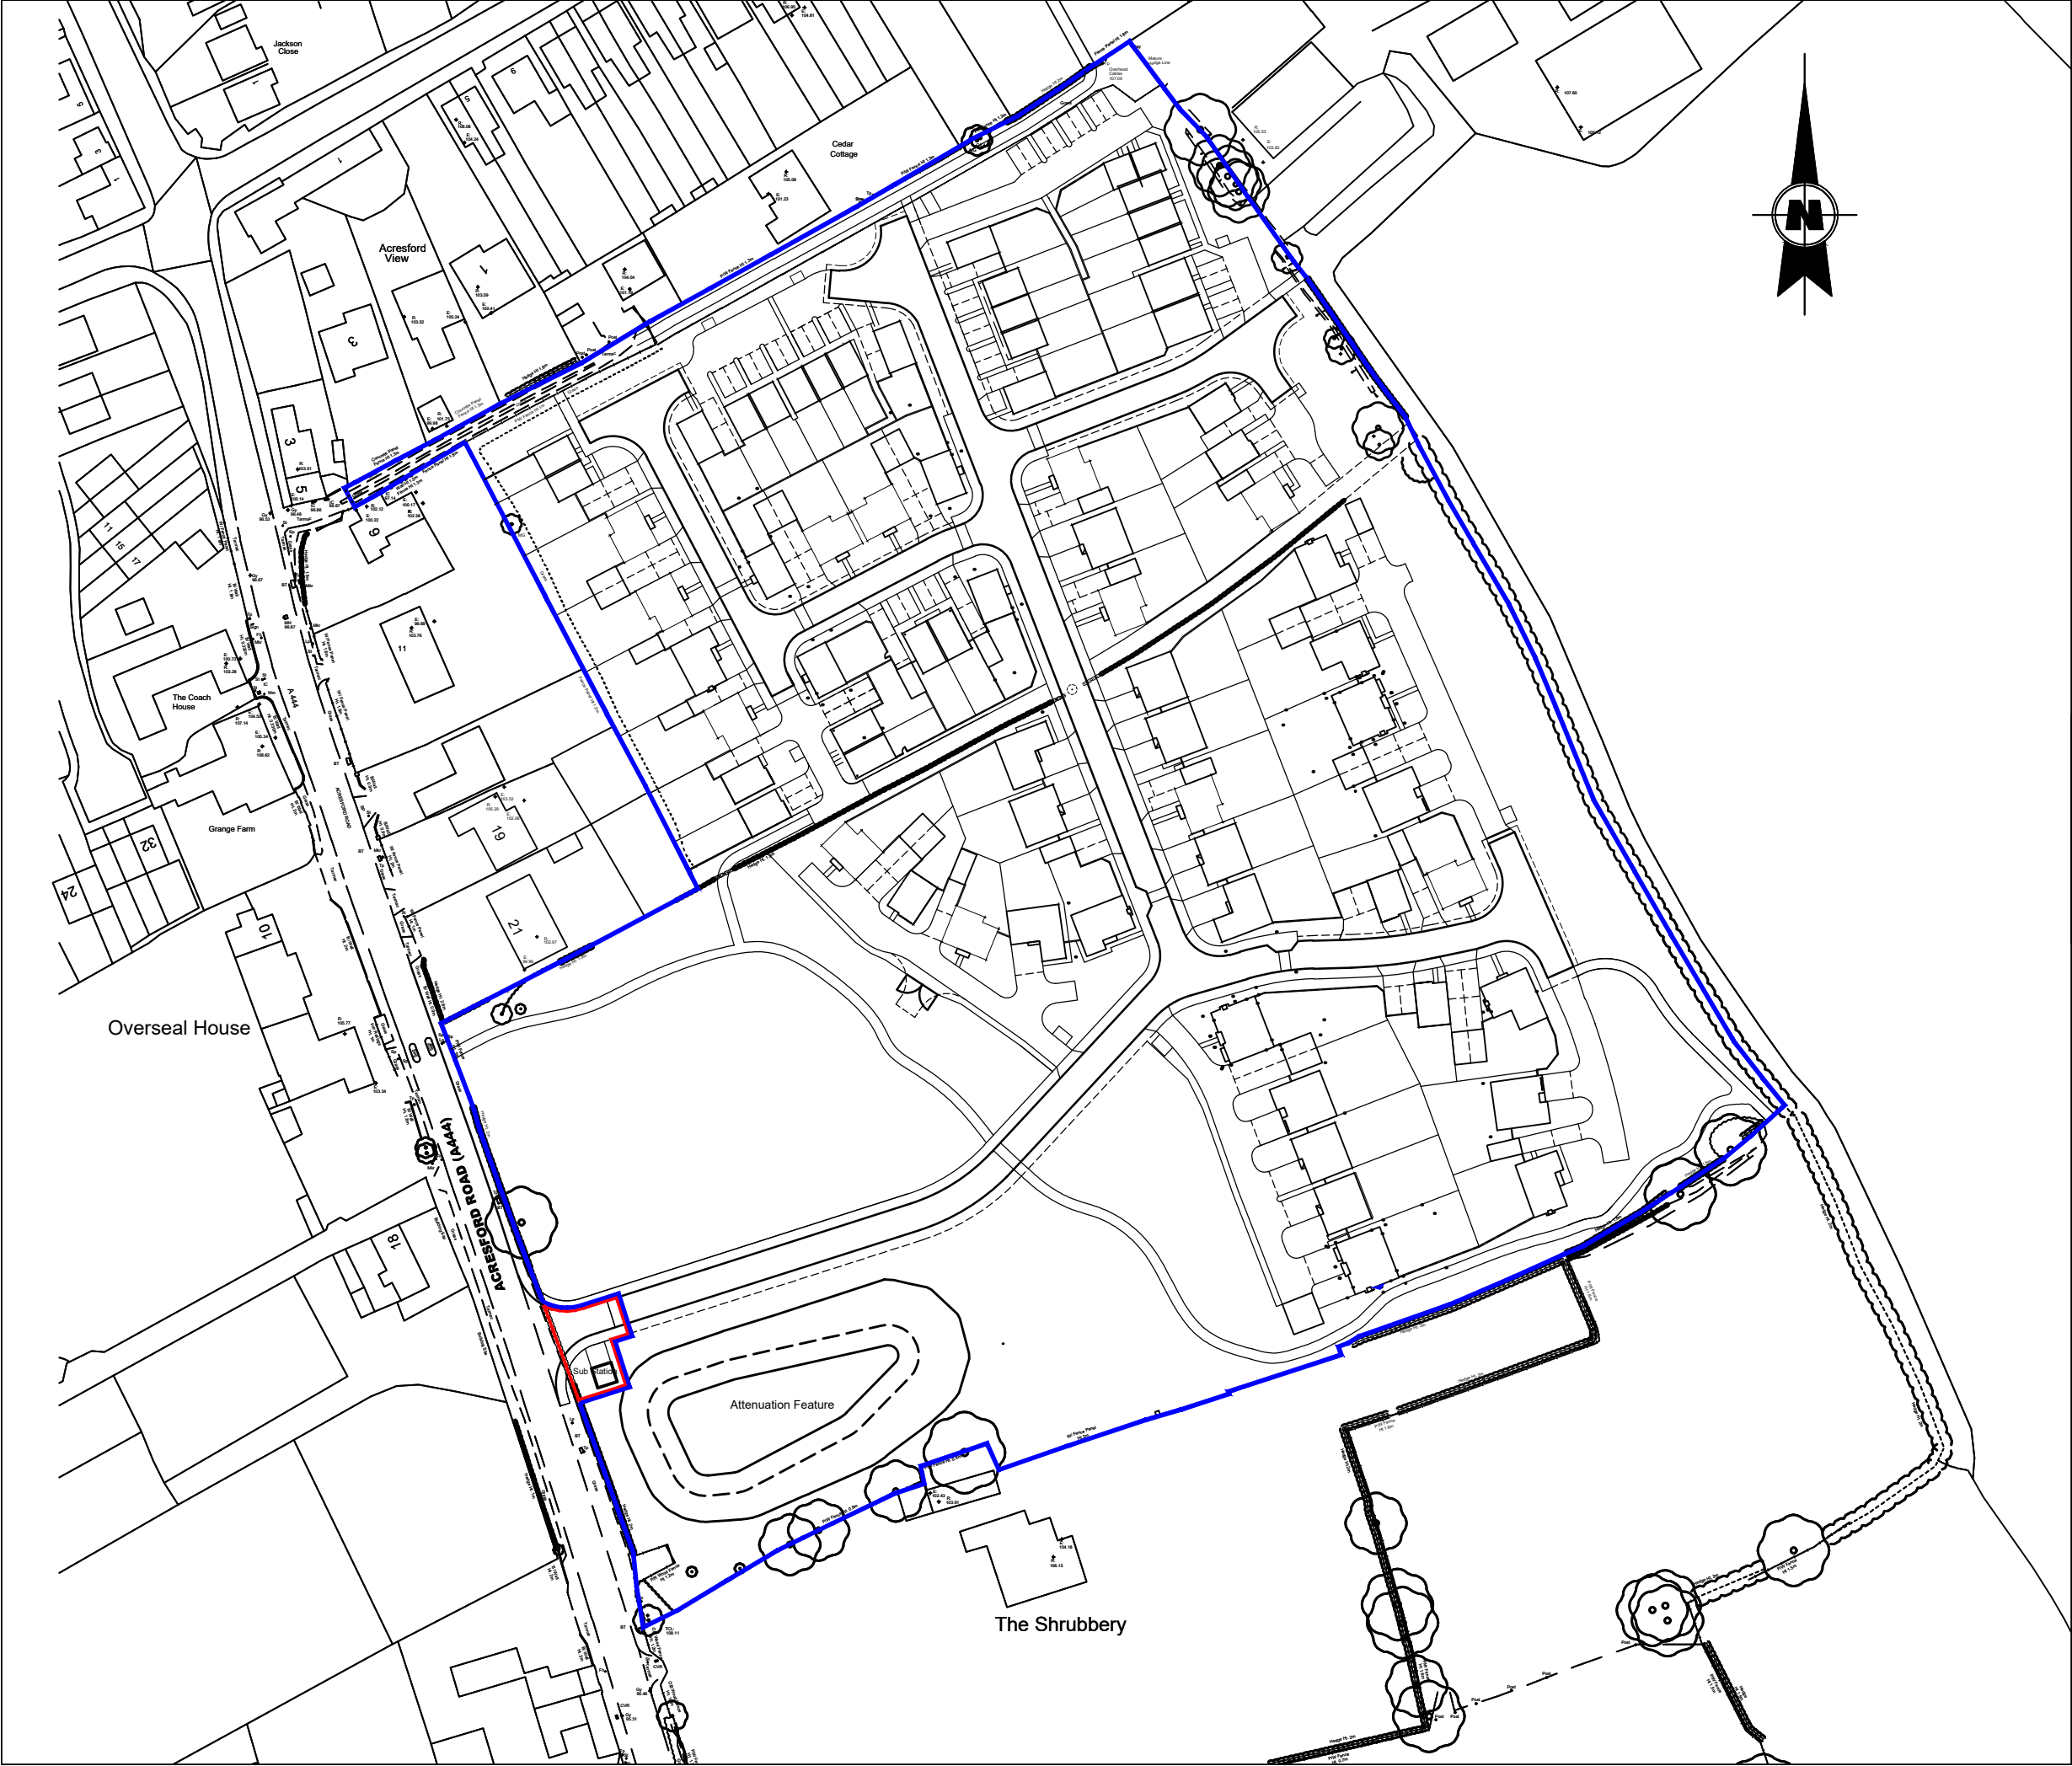

© 2019 RPS Group
Notes
1. This drawing has been prepared in accordance with the scope of RPS's appointment with its client and is subject to the terms and conditions of that appointment. RPS accepts no liability for any use of this document other than by its client and only for the purposes for which it was prepared and provided.
2. If received electronically it is the recipients responsibility to print to correct scale. Only written dimensions should be used.

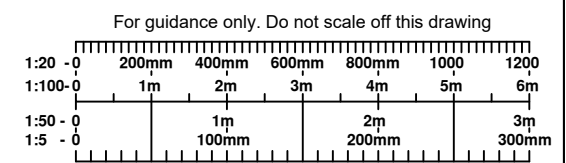

Rev	Description	Date	Initial	Checked



Salisbury House, 2A Tattenhall Road,
Wolverhampton, West Midlands, WV1 4SA
T: 01902 925500 E: rpswlv@rpsgroup.com

Client Cameron Homes Ltd

Project Acresford Road, Donsithorpe

Title Location Plan - Sub Station

Status	Scale	Date Created
FOR APPROVAL	1:1250	July 2019
Task Team Manager	Information Author	Task Information Manager
DJJ	NB	TP

Document Number
AAH5437-44
Project Code - Originator - Zone - Level - Type - Role - Drawing Number

RPS Project Number	Suitability	Revision
AAH5437	S01	

rpsgroup.com