


HM Land Registry
Official copy of
title plan

Title number **DY530143**
Ordnance Survey map reference **SK2816SW**
Scale **1:1250 enlarged from 1:2500**
Administrative area **Derbyshire : South**
Derbyshire

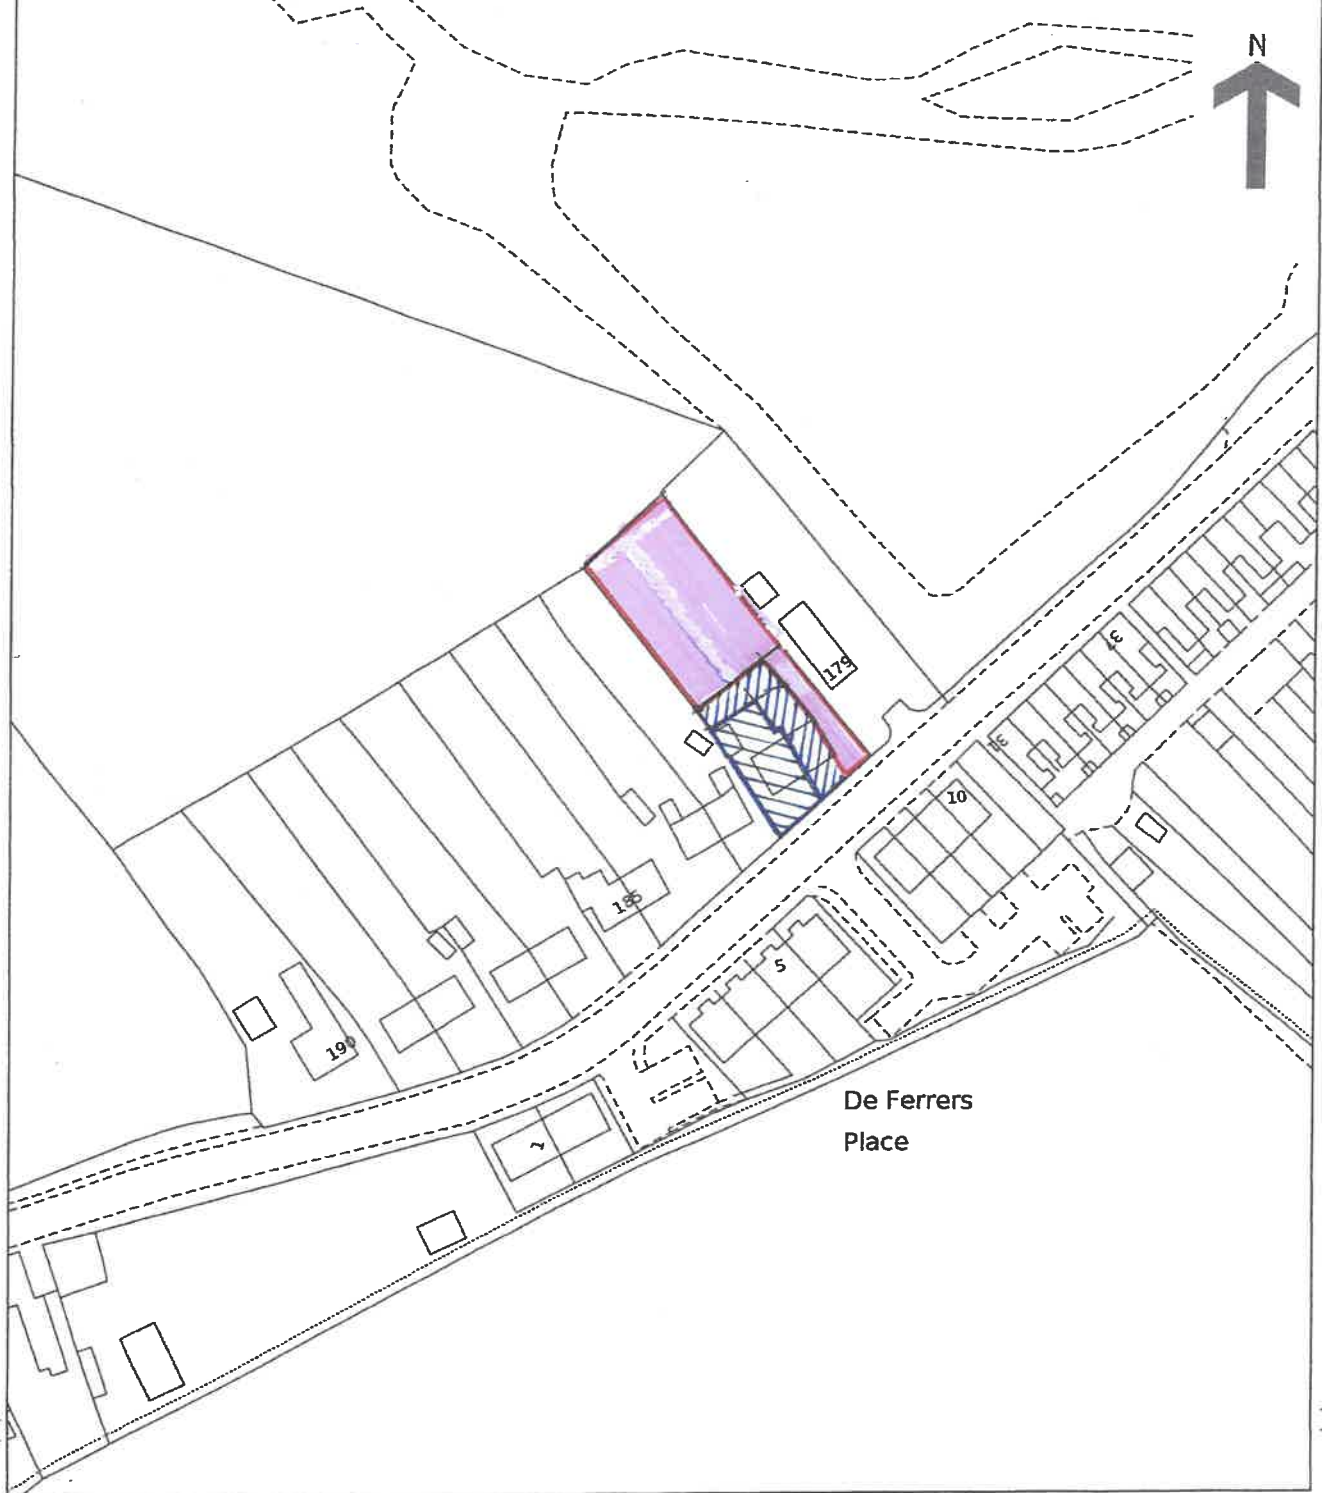

© Crown copyright and database rights 2019 Ordnance Survey 100026316. You are not permitted to copy, sub-license, distribute or sell any of this data to third parties in any form.



TITLE

LOCATION PLAN FOR RESIDENTIAL DEVELOPMENT TO REAR OF 180 LINTON
HEATH, LINTON, SWADLINCOTE, DERBYSHIRE .

Client:

Mr. & Mrs R Perry

SCALE

1:1250@ A4

CC Design Consultancy Limited.

14 Sunnyside, Newhall, Swadlincote, Derbyshire,
DE11 0TJ
Mobile: 07989 572519
E-mail: hogcac@tiscali.co.uk