


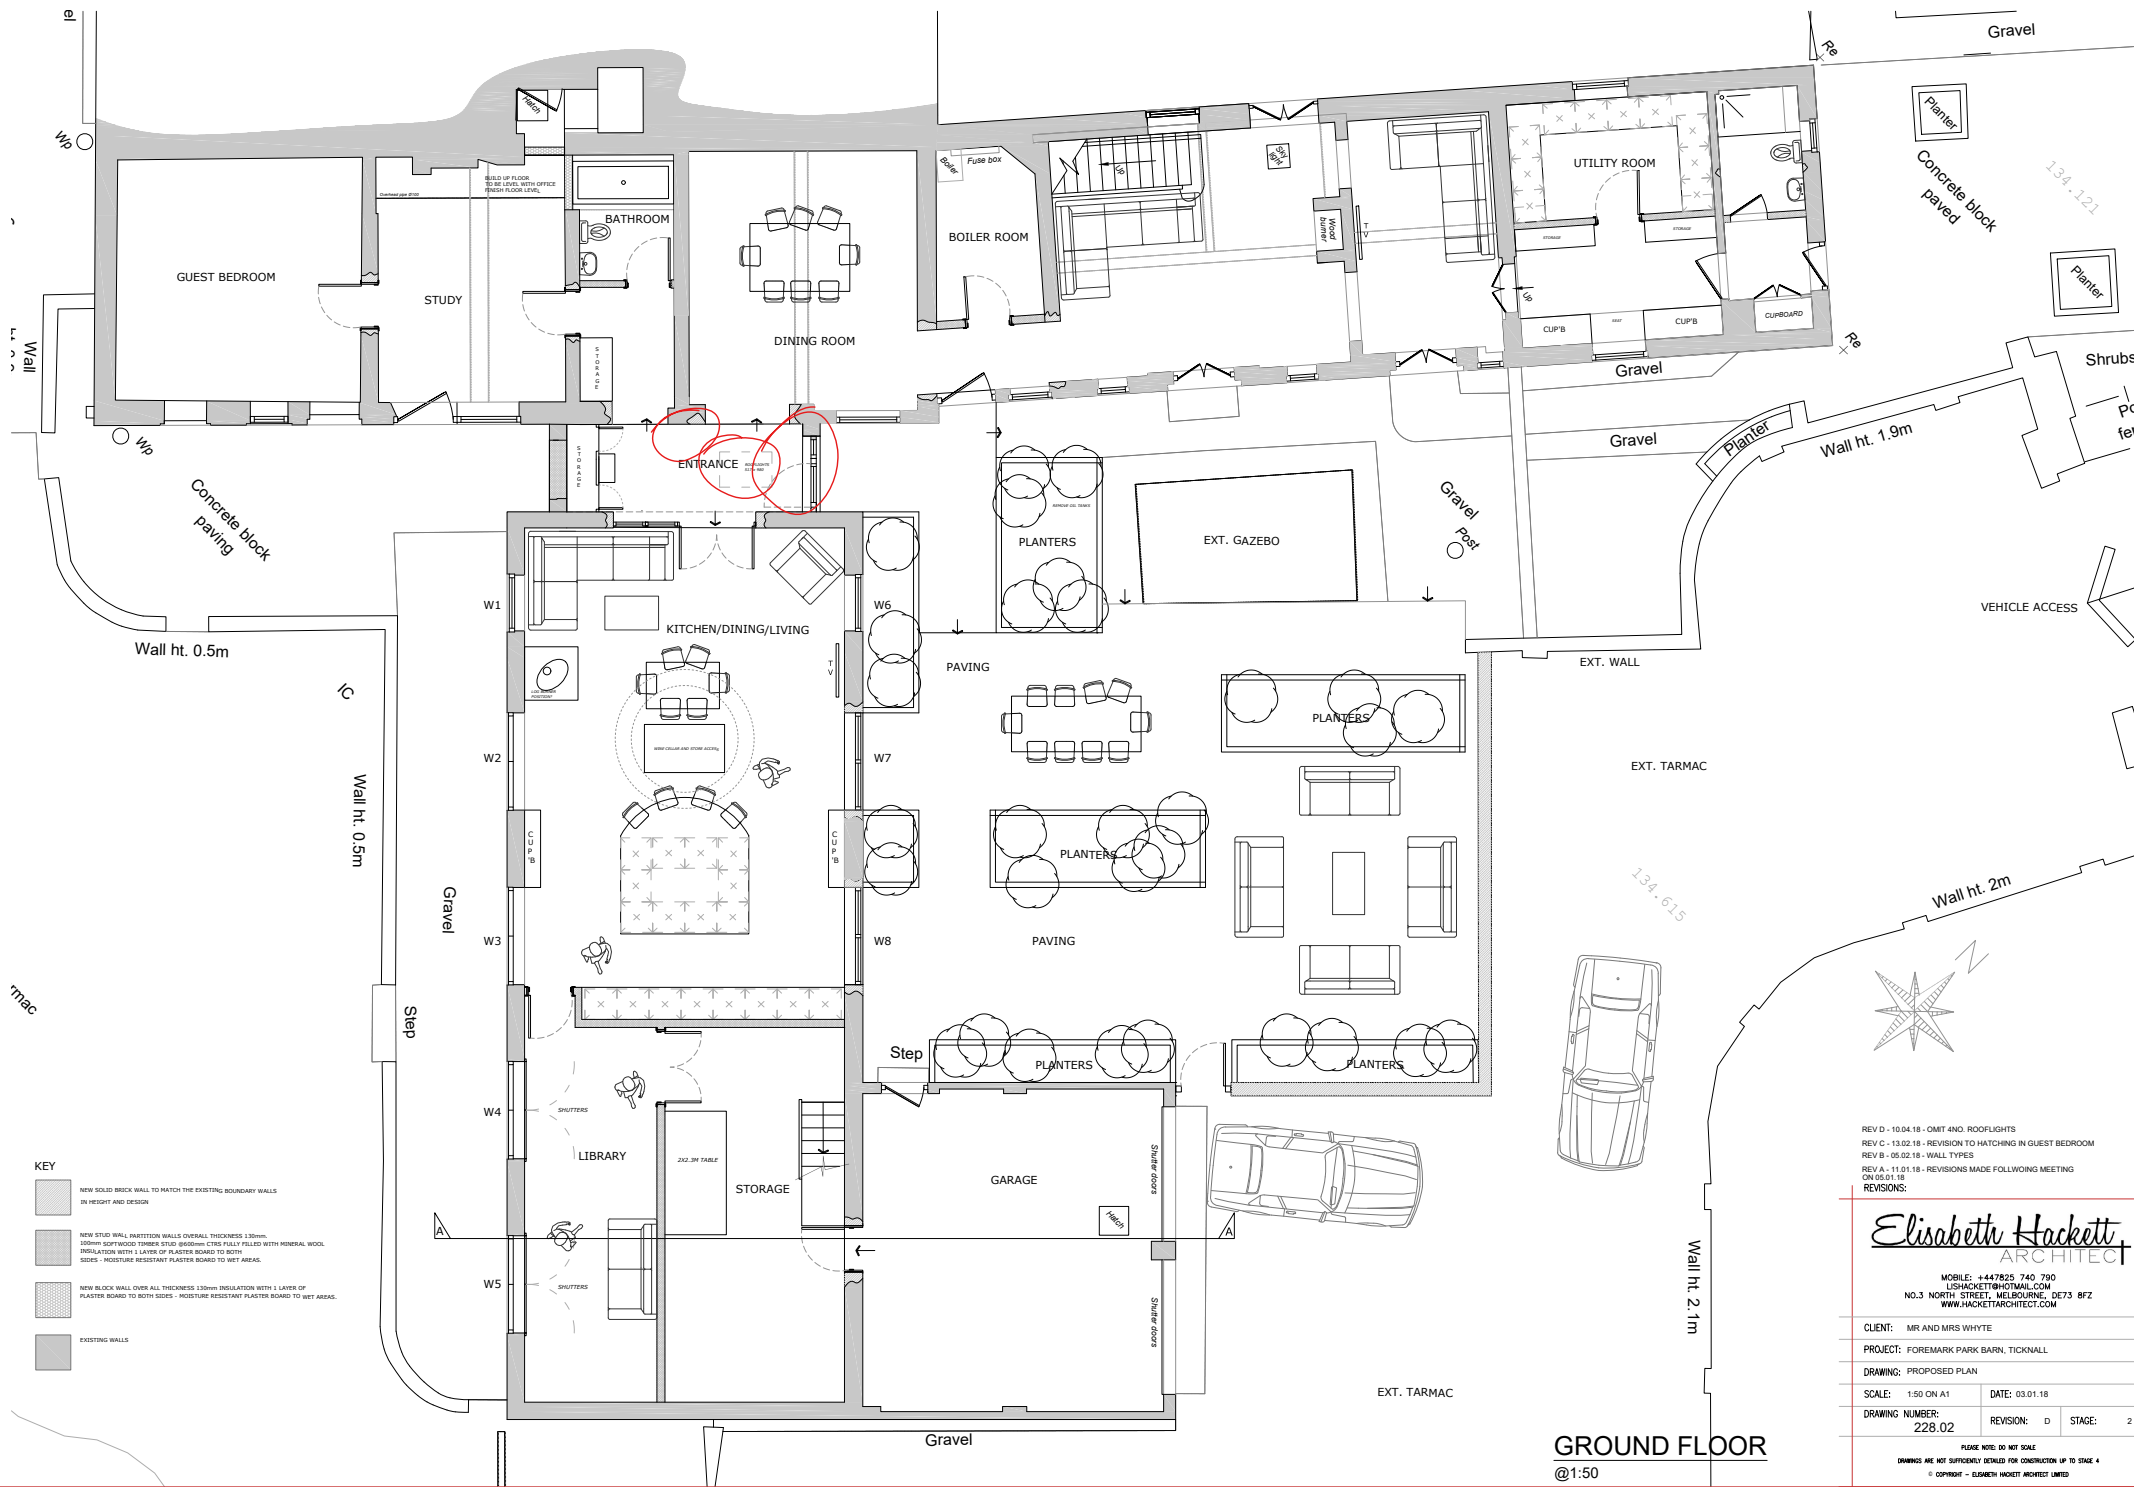

KEY

- NEW SOLID BRICK WALL TO MATCH THE EXISTING BOUNDARY WALLS IN HEIGHT AND DESIGN
- NEW STUD WALL, PARTITION WALLS OVERALL THICKNESS 130mm. 100mm GYFIBRE INSULATION STUD BRICKWORK CTR FULLY FILLED WITH MINERAL WOOL INSULATION WITH 1 LAYER OF PLASTER BOARD TO BOTH SIDES - MOISTURE RESISTANT PLASTER BOARD TO WET AREAS.
- NEW BLOCK WALL OVER ALL THICKNESS 130mm INSULATION WITH 1 LAYER OF PLASTER BOARD TO BOTH SIDES - MOISTURE RESISTANT PLASTER BOARD TO WET AREAS.
- EXISTING WALLS

REV D - 10.04.18 - OMIT 4TH. ROOFLIGHTS
REV C - 13.02.18 - REVISION TO HATCHING IN GUEST BEDROOM
REV B - 09.02.18 - WALL TYPES
REV A - 11.01.18 - REVISIONS MADE FOLLOWING MEETING ON 03.01.18
REVISIONS:

Elisabeth Hackett
ARCHITECT

MOBILE: +447825 740 790
LISHACKETT@HOTMAIL.COM
NO.3 NORTH STREET, MELBOURNE, VIC 3000
WWW.HACKETTARCHITECT.COM

CLIENT: MR AND MRS WHYTE

PROJECT: FOREMARK PARK BARN, TICKNALL

DRAWING: PROPOSED PLAN

SCALE: 1:50 ON A1 DATE: 03.01.18

DRAWING NUMBER: 228.02 REVISION: D STAGE: 2

PLEASE NOTE: DO NOT SCALE
DRAWINGS ARE NOT SUFFICIENTLY DETAILED FOR CONSTRUCTION UP TO SCALE 4
© COPYRIGHT - ELISABETH HACKETT ARCHITECT LIMITED

GROUND FLOOR
@1:50