


OS MasterMap 1:2500/1:10000 scale
 Wednesday, July 24, 2019, ID: BW1-00816437
 maps.blackwell.co.uk
 1:2500 scale print at A3, Centre: 439427 E, 327819 N
 ©Crown Copyright Ordnance Survey, Licence no. 100041041

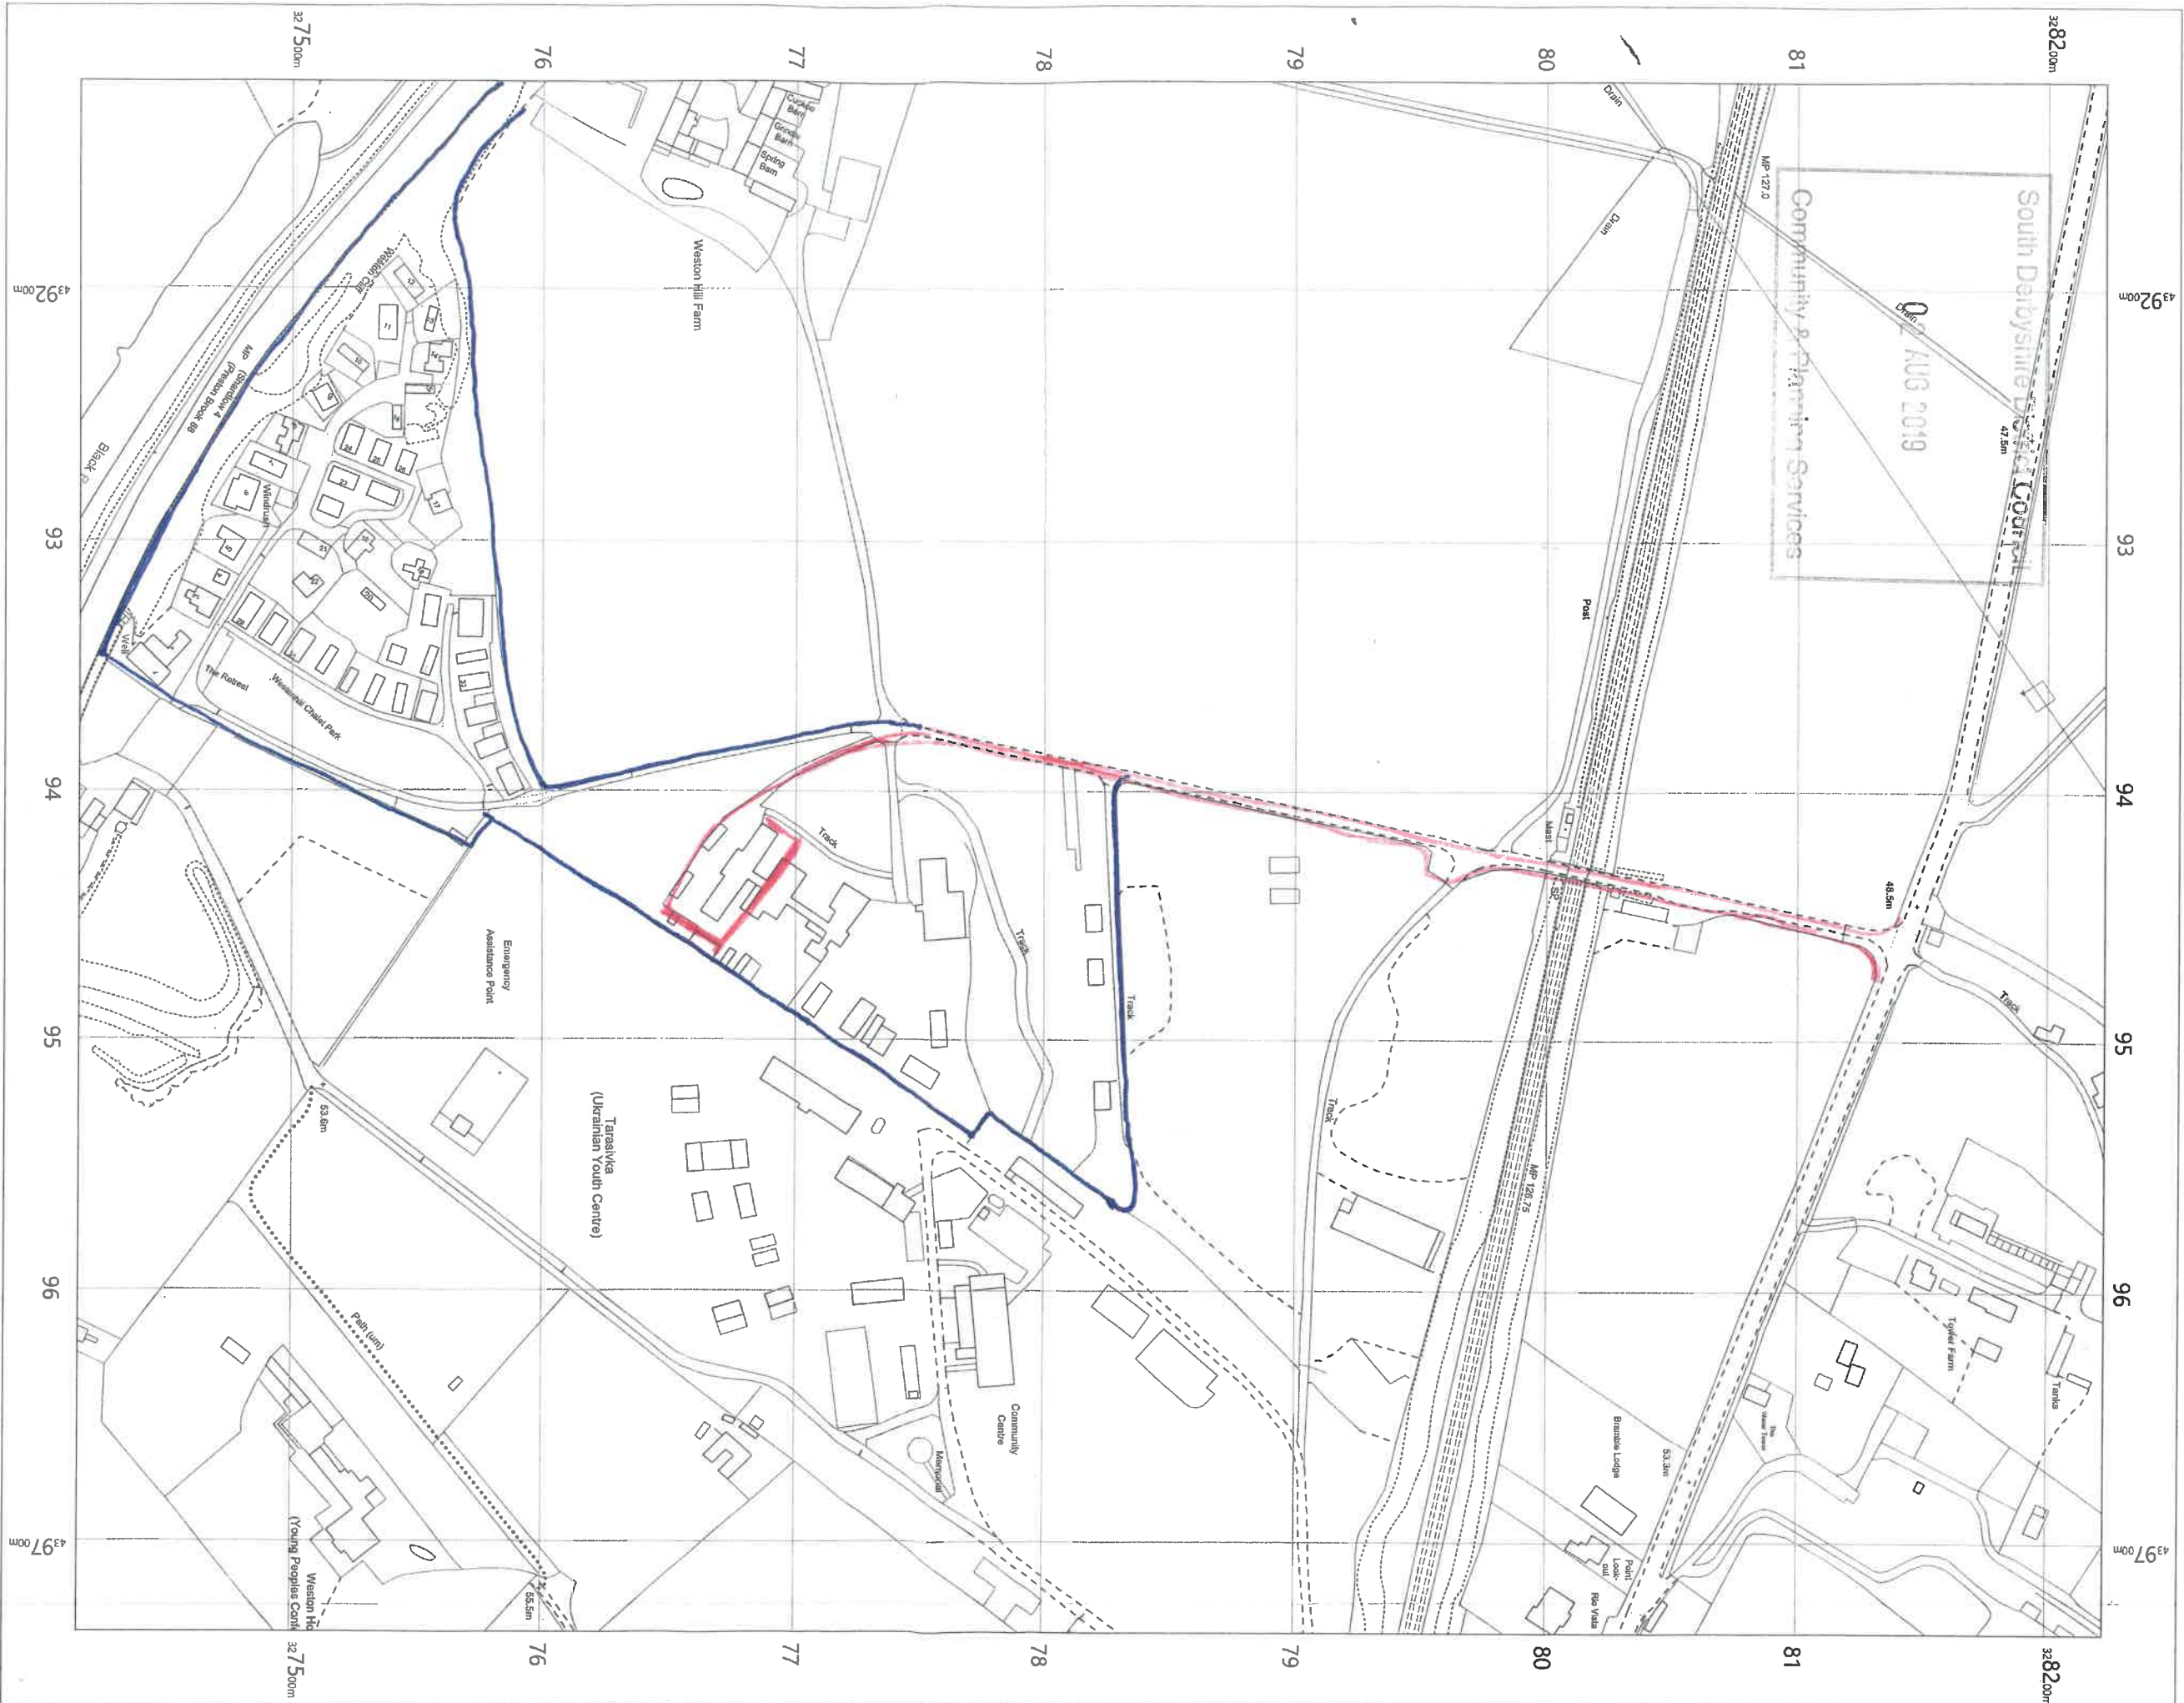

BLACKWELL'S
 MAPPING SERVICES
 PERSONAL & PROFESSIONAL MAPPING
 www.blackwellmapping.co.uk
 TEL: 0800 151 2612
 maps@blackwell.co.uk