




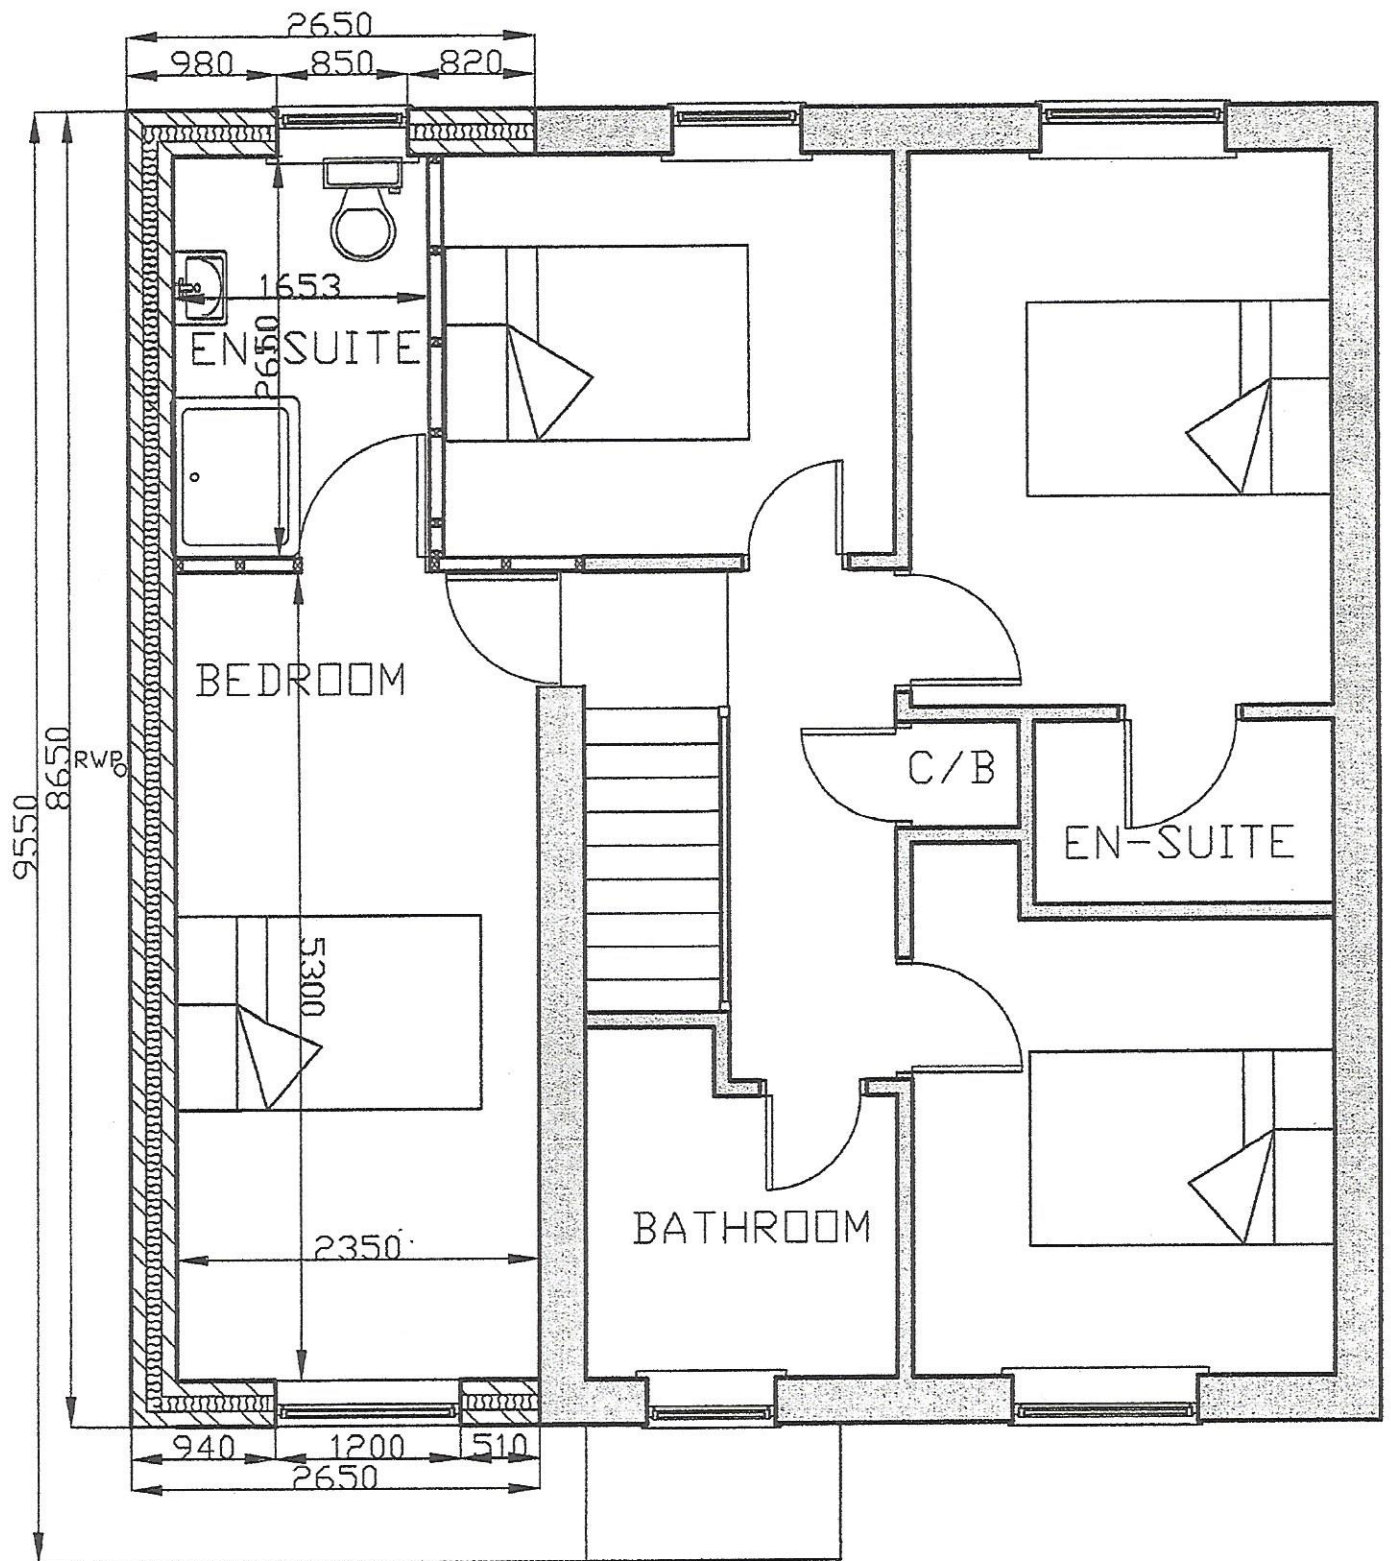


Proposed First Floor Plan (1:50)

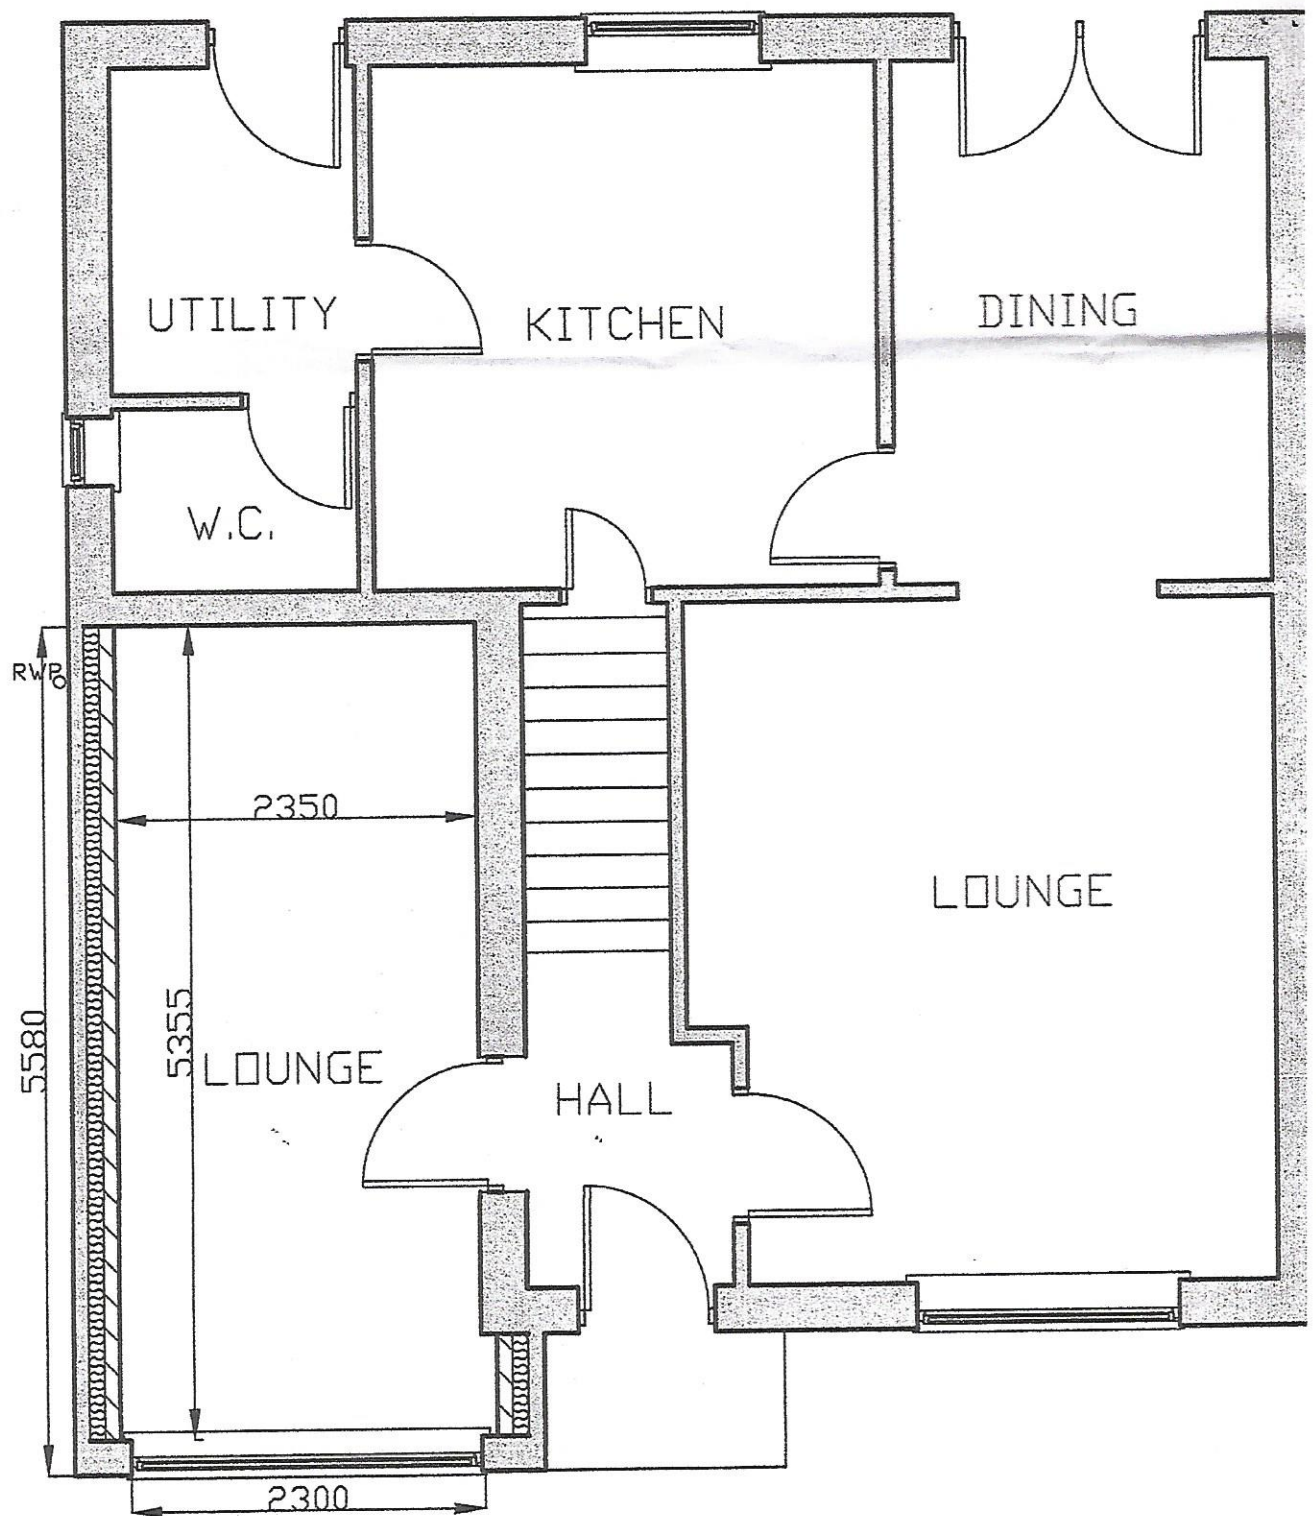


Proposed Ground Floor Plan (1:50)

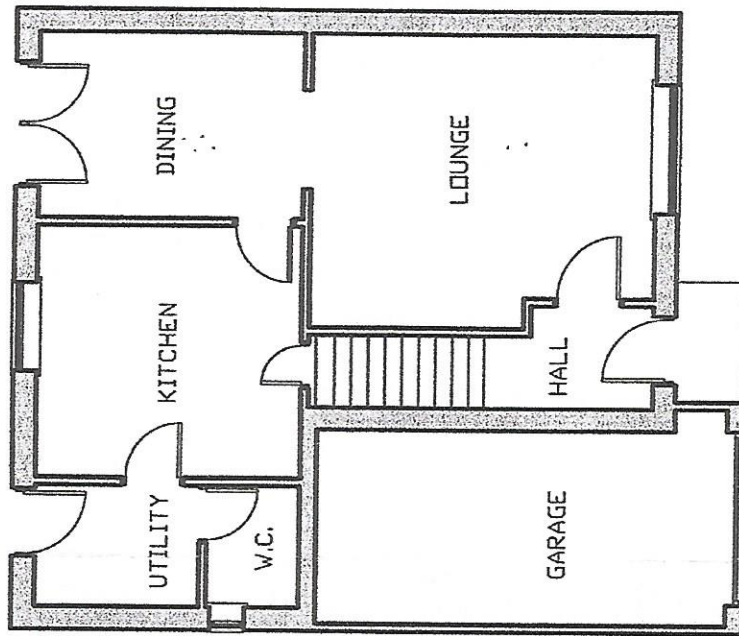

Existing Ground Floor Plan (1:100)

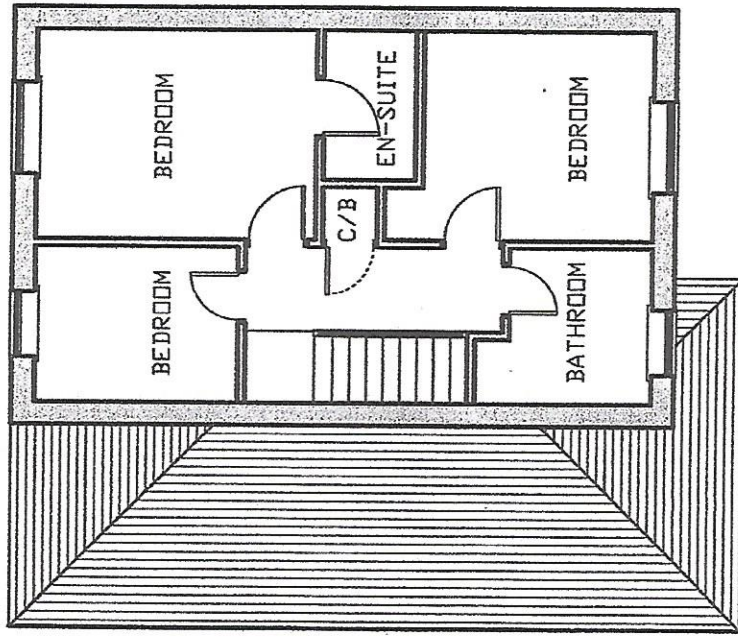

Existing First Floor Plan (1:100)

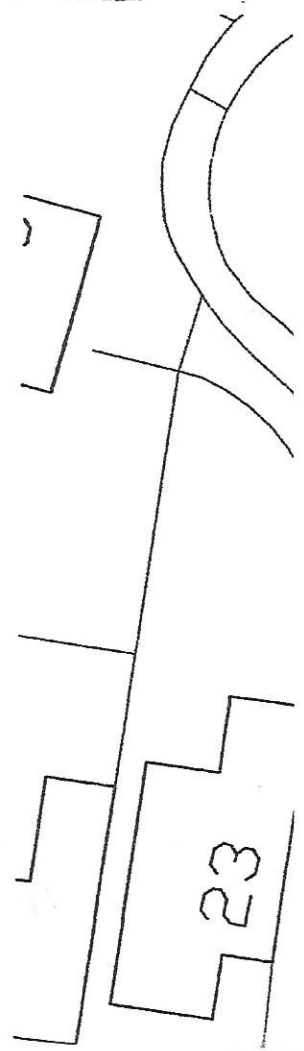

(1:50)



Existing Front Elevation (1:100)



Proposed Front Elevation (1:1

EN-SUITE




Existing Rear Elevation (1:100)




E>




Proposed Rear Elevation (1:100)

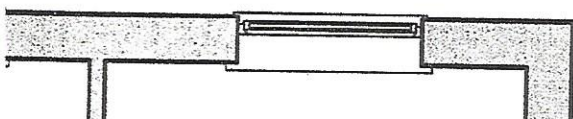


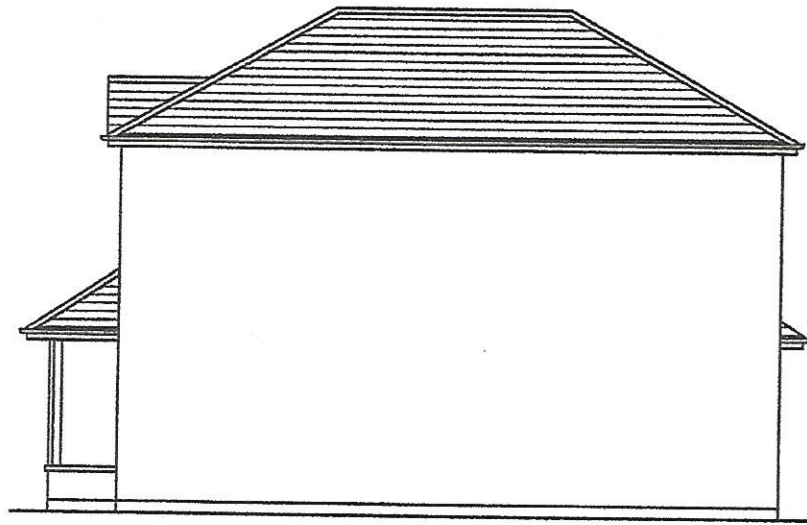



Existing Side Elevation (1:100)

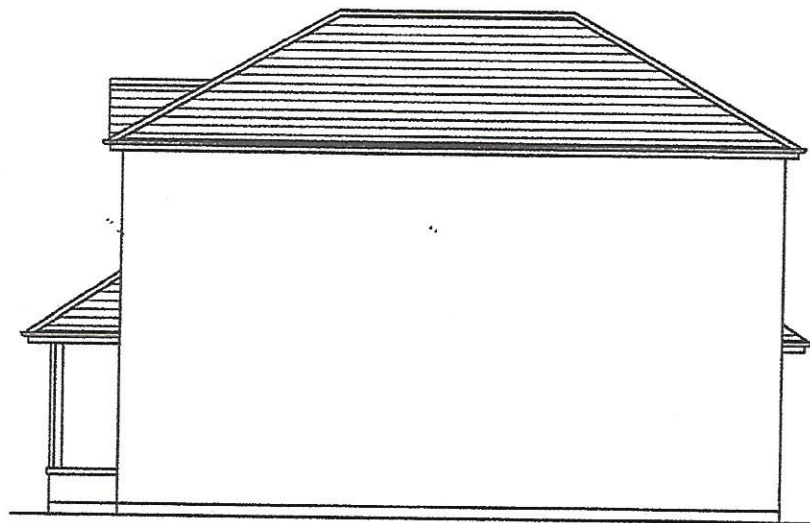


Proposed Side Elevation (1:100)

1:100

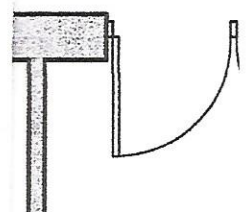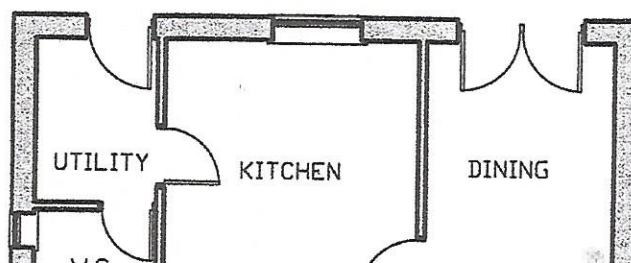

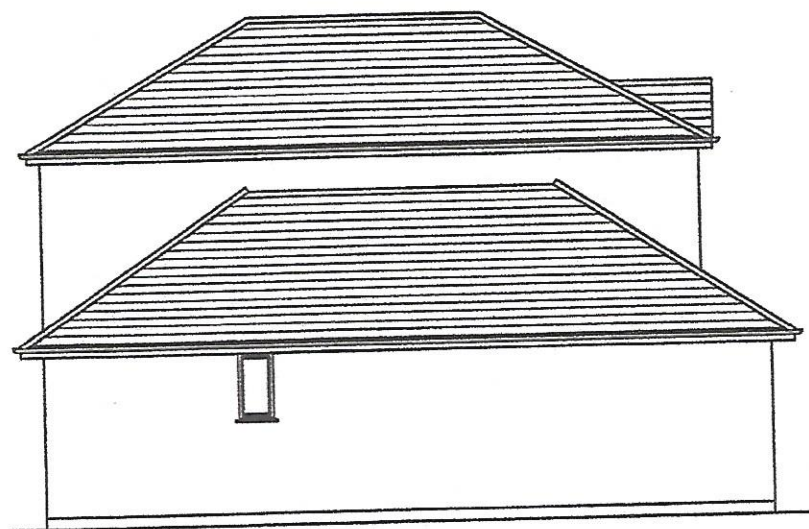

Existing Side Elevation (1:100)

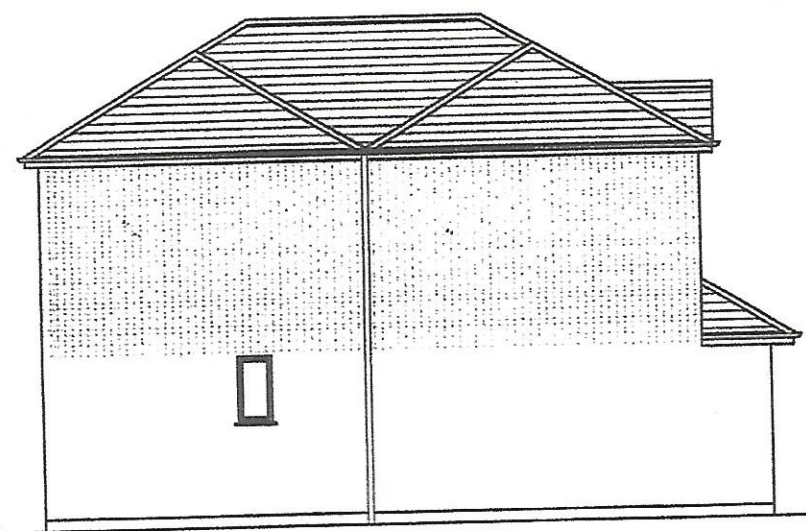

Proposed Side Elevation (1:100)

Existing Ground Floor Plan



Block Plan (1:500)

ulton Moor