


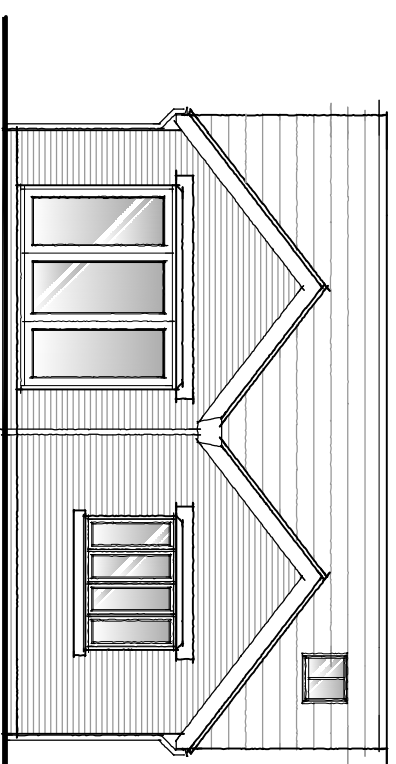
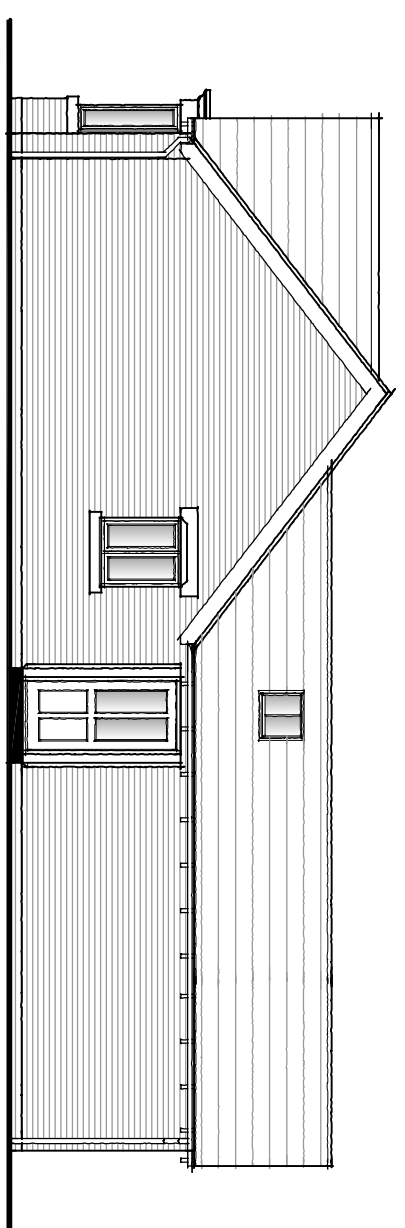


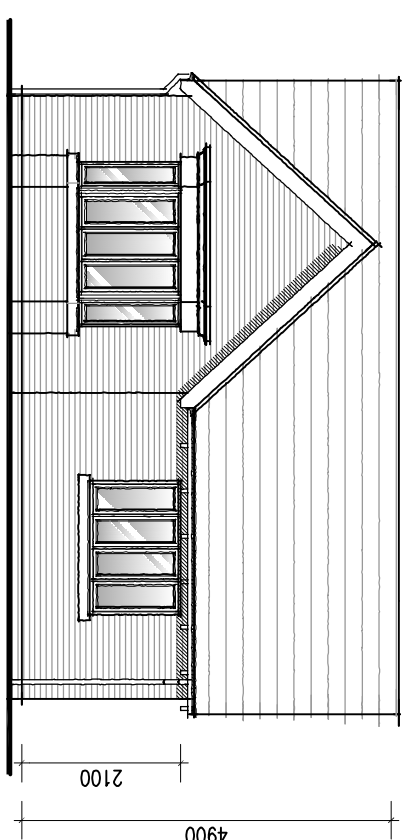

Scale 1:100

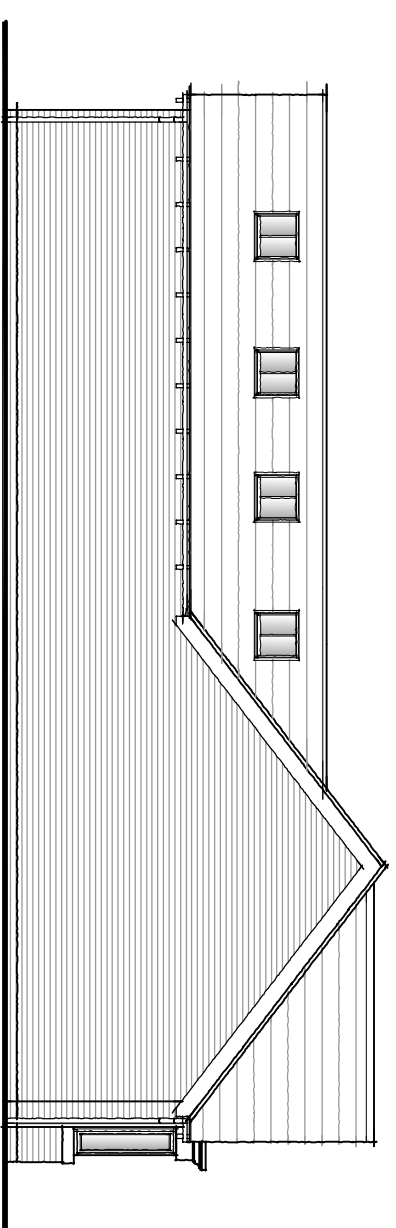

Scale 1:100

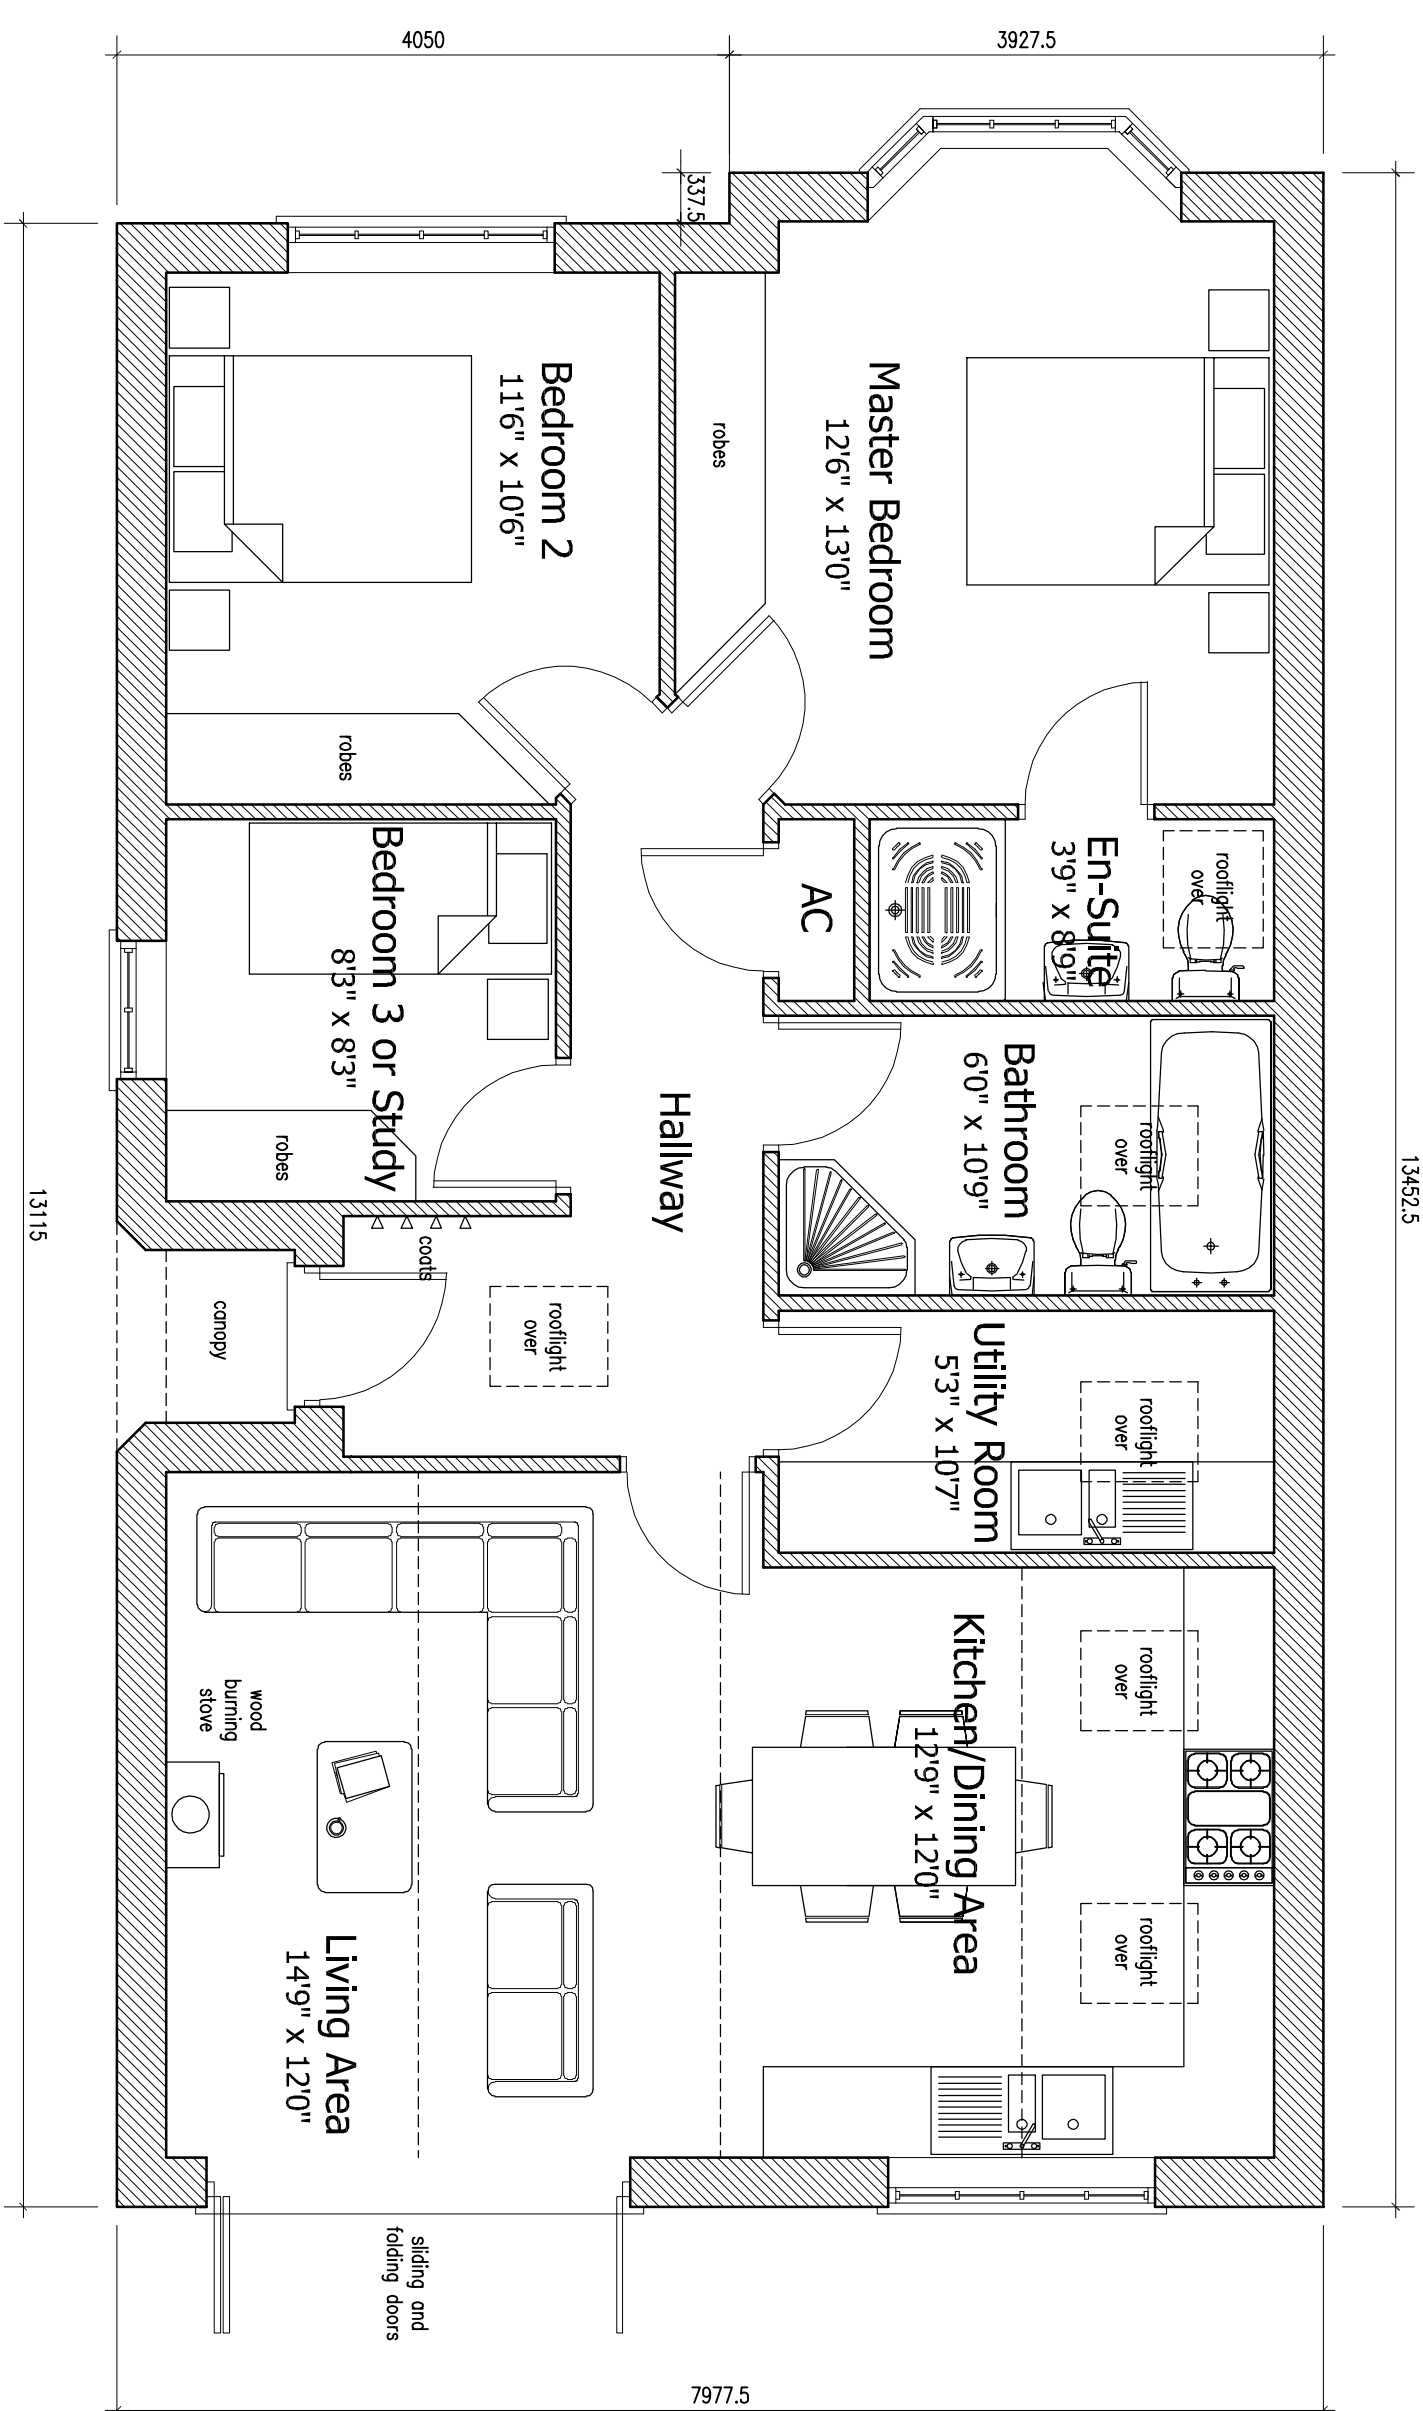

PROPOSED RESIDENTIAL DEVELOPMENT ~ LAND AT BURTON ROAD ~ ROSLISTON ~ DERBYSHIRE

Figured dimensions must be taken in preference to scaled dimensions and any discrepancies are to be referred to David Ganger Architectural Design Limited. Contractors, subcontractors and suppliers must verify all dimensions on site before commencing any work or making any working drawings. All drawings are copyright of David Ganger Architectural Design Limited. Ordnance Survey Data © Crown Copyright. All rights reserved. Licence No. AR10002D449. Landmark Ref: LUG0816

DAVID GRANGER
ARCHITECTURAL DESIGN LIMITED

Project
Proposed Residential Development
land at Burton Road
Roistaston
Derbyshire

Drawing Title
Detailed Planning Proposals
Sheet 11 of 12

Client
Lychgate Homes

Drawing No.
17.3409.30 B

Date
April 2019

Drawn by
DS

Scale (A1 Size)
As Shown

Checked by
DS

The Old Cottage House, Leicester Road
Ashby-de-la-Zouch, Leicestershire, LE65 1DB

www.davidgranger.co.uk
Tel: 01530 549999
Company Reg. No. 559912