



Proposed Street Scene through Site
Scale 1:100


1:100 Metres
0 2 4 6

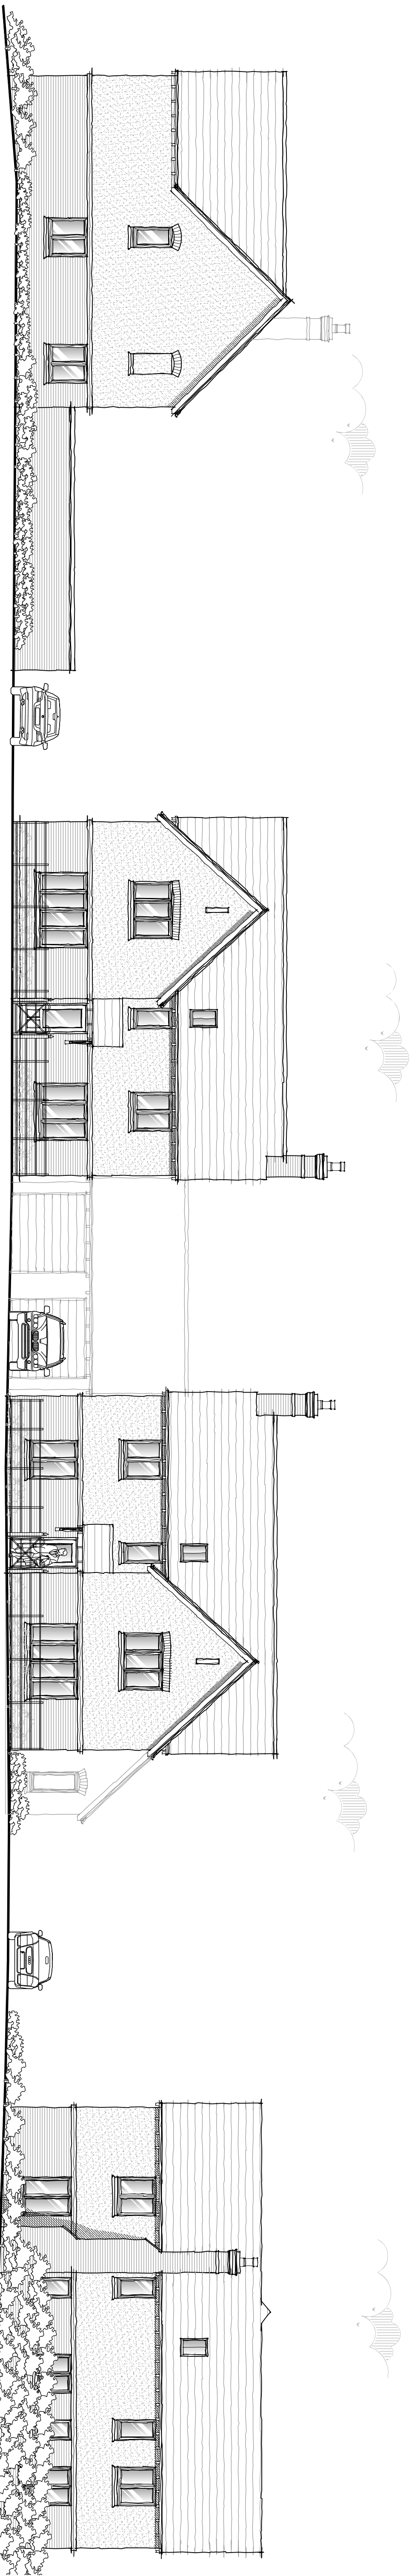

Proposed Street Scene through Site
Scale 1:100

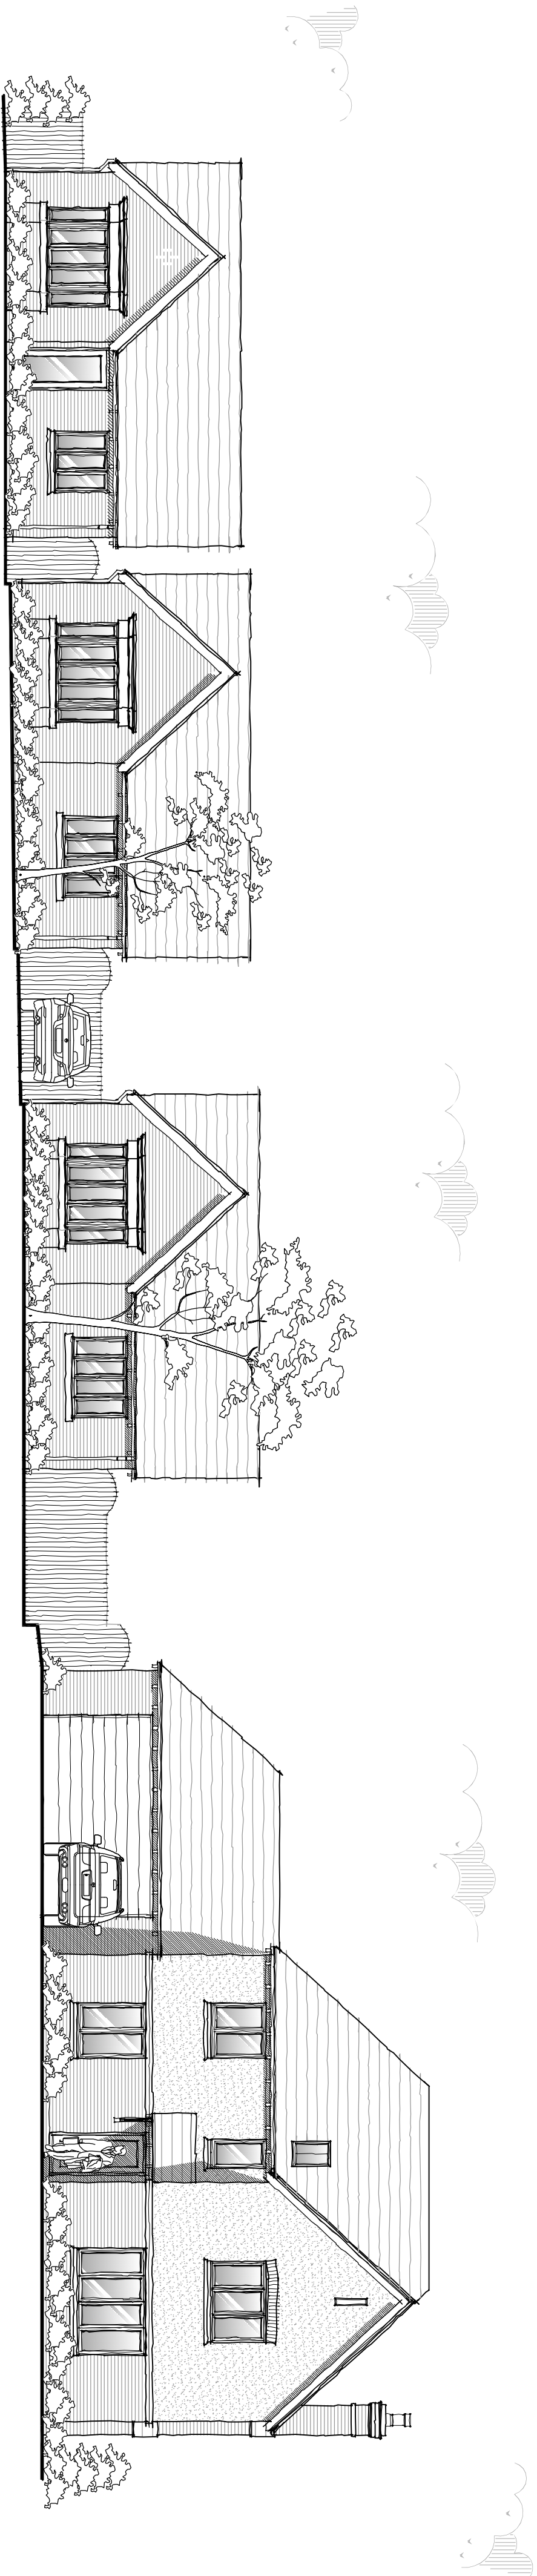

Proposed Street Scene of Plots 7 - 10
Scale 1:100

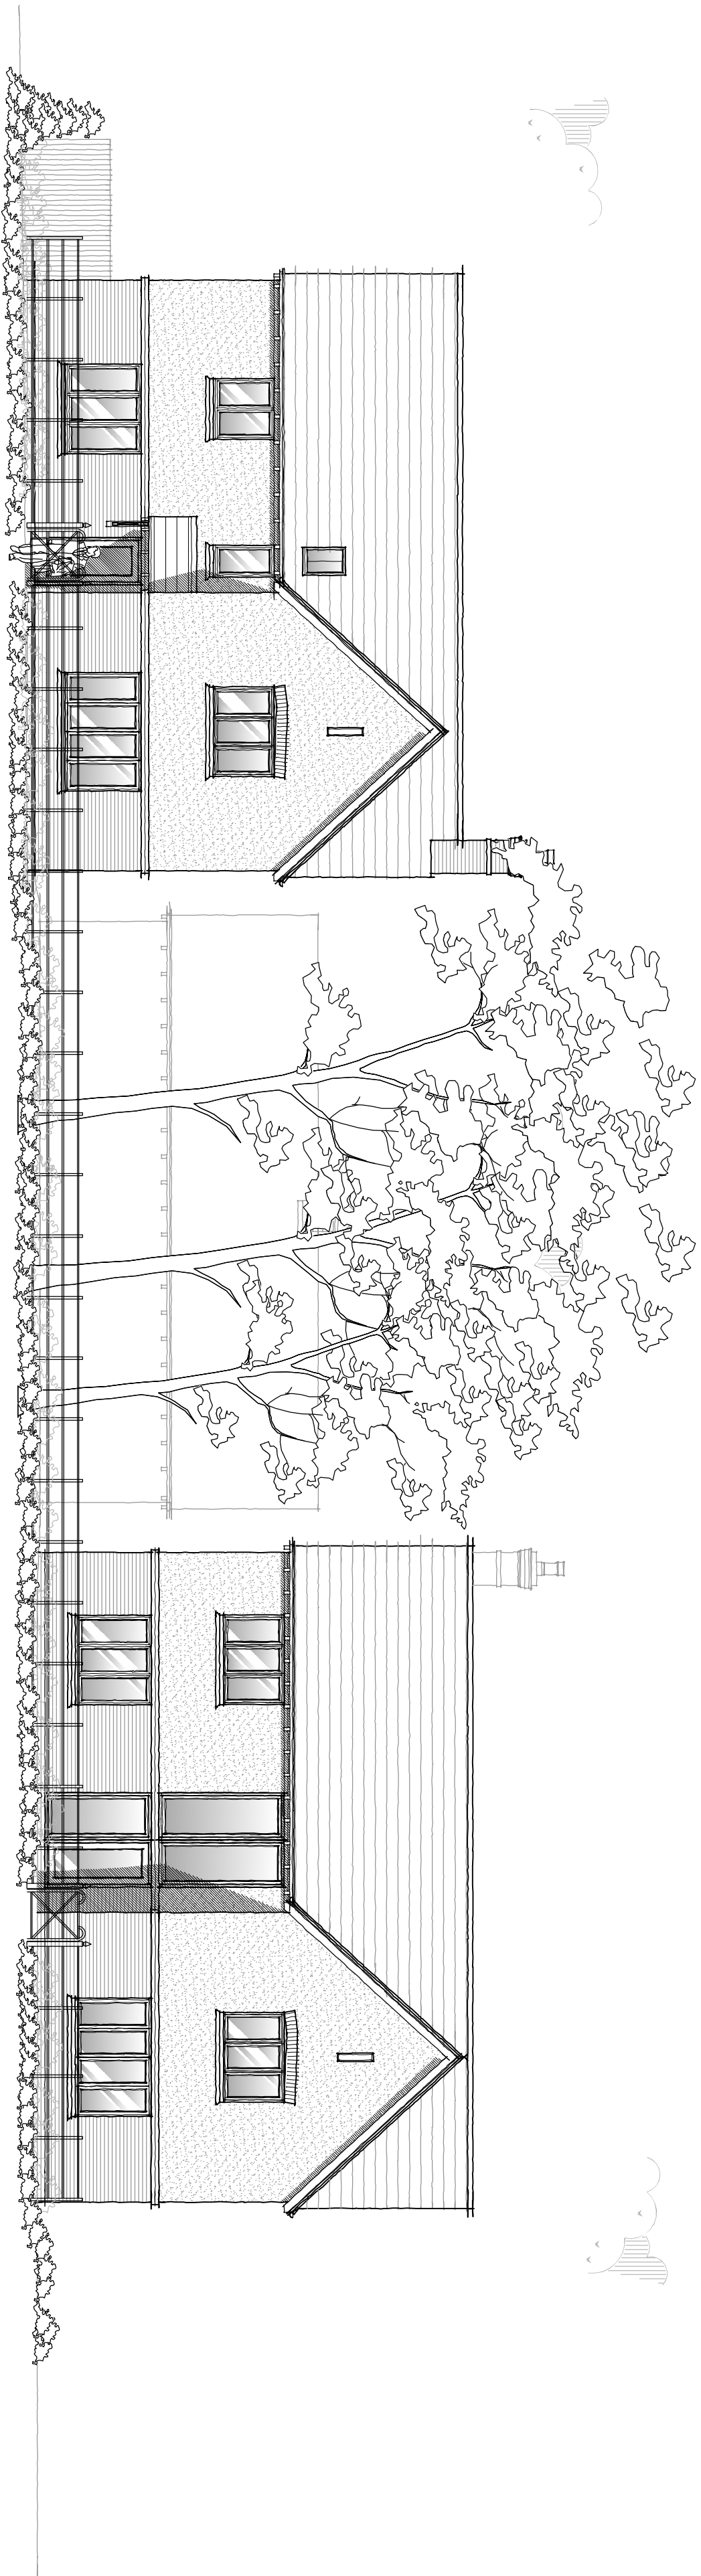

Proposed Street Scene from Burton Road
Scale 1:100



Figure 2 dimensions must be taken in preference to scaled dimensions and any discrepancies are to be referred to David Grogan Architectural Services Ltd. All dimensions are to be confirmed on site before commencing any work or making any workshop drawings. All drawings are copyright © David Grogan Architectural Design Limited. Ordinance survey Data © Crown Copyright. All rights reserved. License No. ART/00020449, Landmark Ref. L108316

C	Client: Architects	24/06/2019
B	Client: Architects	17/08/2019
A	Drawing updated	11/06/19

- Painted Render - Farrow and Ball 'Oxford Stone'
- Wienerberger Cast Russet Facing brick
- Marley Hawkins Clay Plain tiles - Fired Sienna
- Residence 9 Clotted Cream Windows
- Anthracite front doors and bi-fold doors

plots 5 - 9

- Wienerberger Oast Russet Facing brick
- Marley Hawkins Clay Plain tiles - Staffordshire Mix
- Residence 9 Painswick Green Windows
- Anthracite front doors and bi-fold doors

DAVID GRANGER

ARCHITECTURAL DESIGN LIMITED

Project
Proposed Residential Development
Land at Burton Road
Roslindon
Derbyshire

Drawing Title
Sheet 3 of 12

Client
lychgate Homes

Drawing No.
17.37.409.22 C

Date
2019/2019

Drawn by
M.S.

Scale (A1 Size)
As Shown
Checked by
D.G.

The Old Dairy, Mill St., Packington,
Ashby-de-la-Zouch Leics. LE65 1WN

Tel: 01530 946093 Fax: 01530 940115
www.davidgrangerdesign.com
Granger Design Ltd, Walsley