


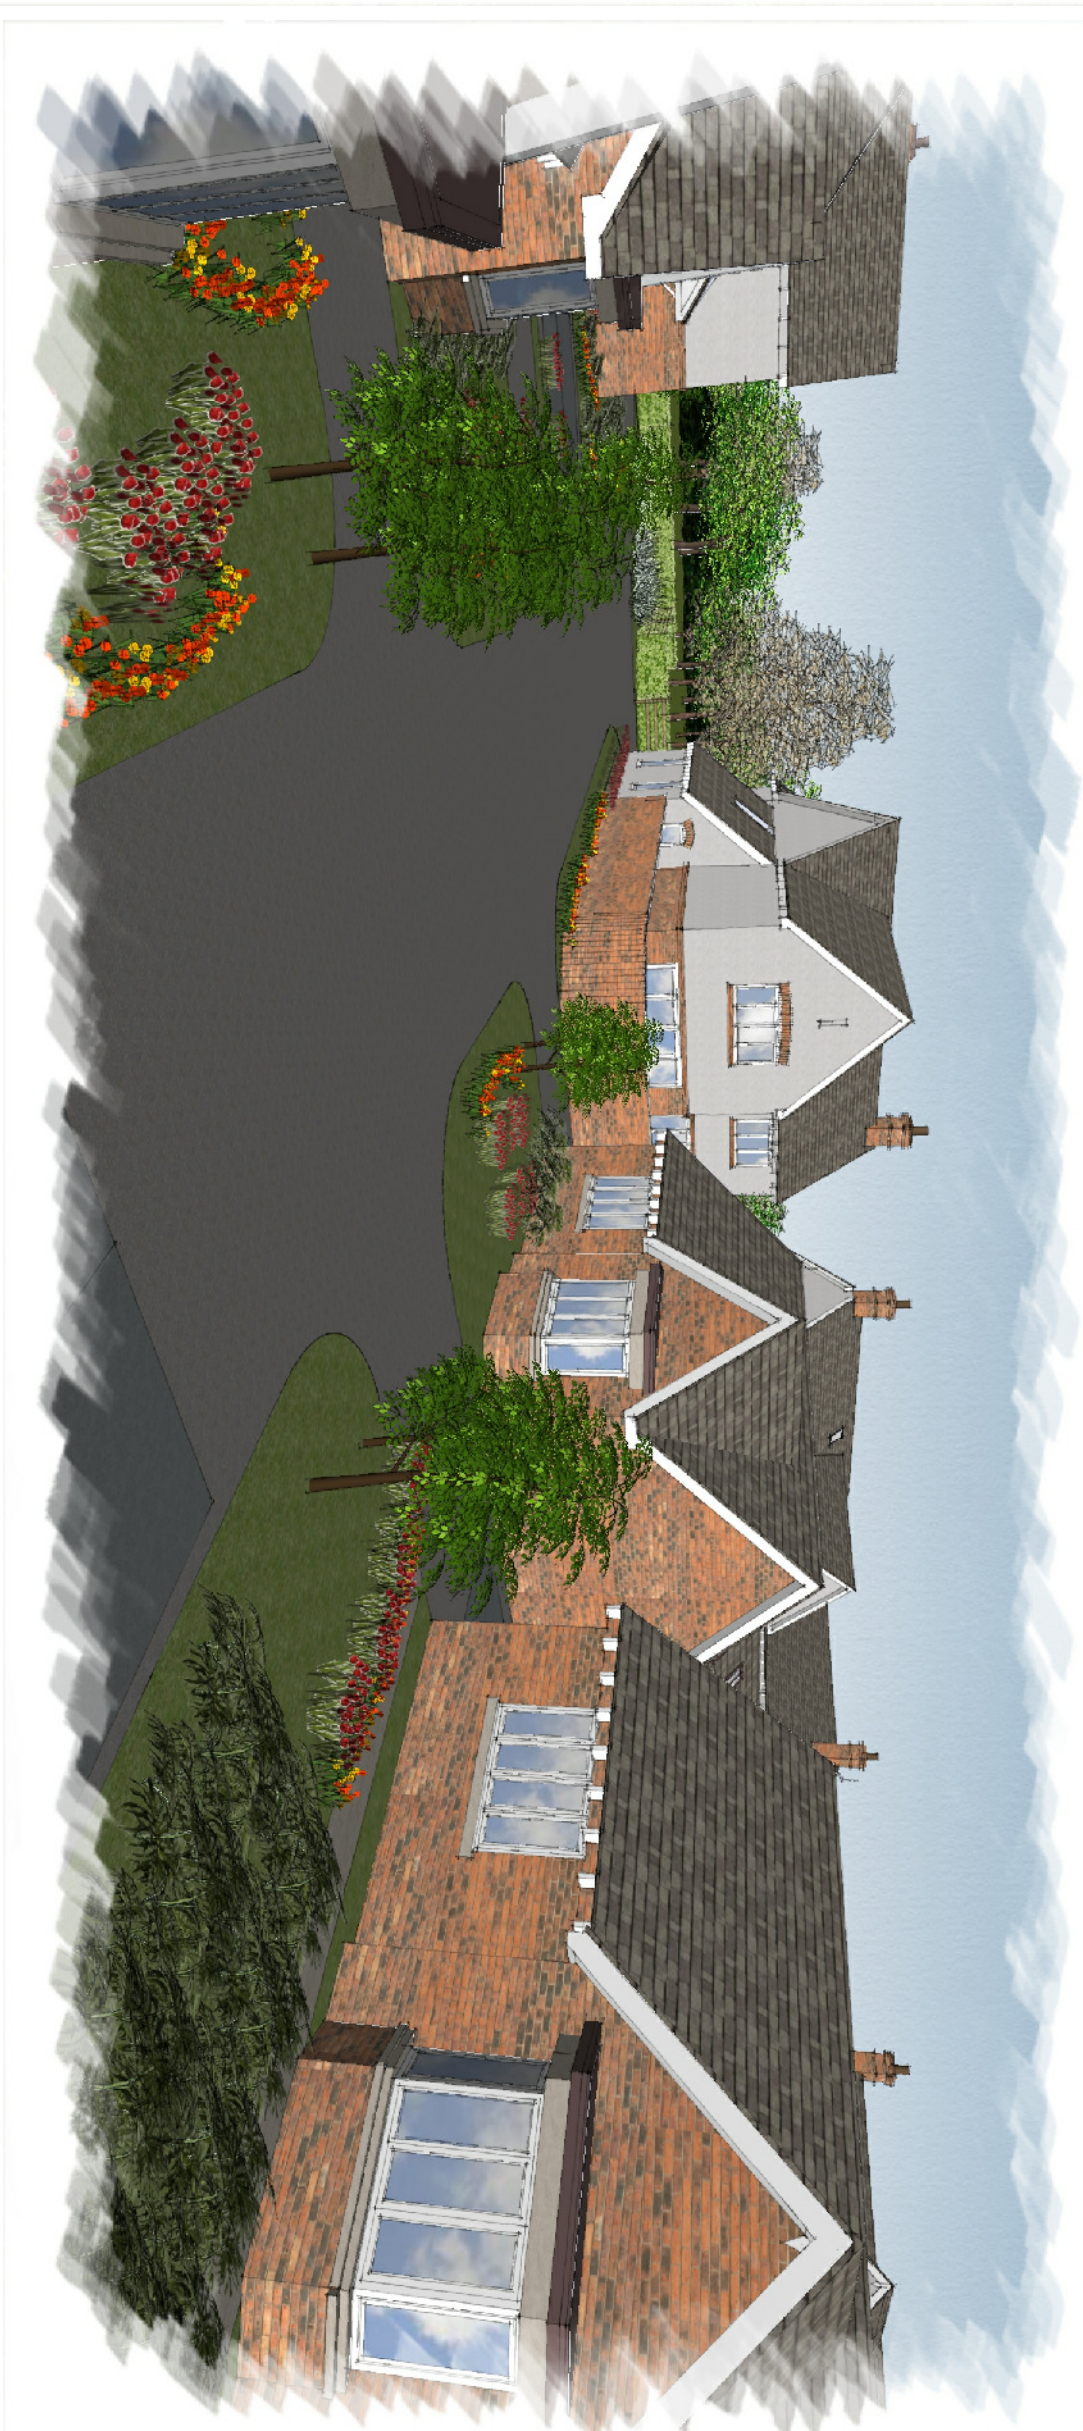

3D VISUALISATIONS

PROPOSED RESIDENTIAL DEVELOPMENT ~ LAND AT BURTON ROAD ~ ROSLSTON ~ DERBYSHIRE

Revisions : A Drawing updated 27.06.19

Figure dimensions must be taken in preference to scaled dimensions and any discrepancies are to be referred to David Granger Architectural Design Limited, contractors, subcontractors and suppliers must verify all dimensions on site before commencing any work or making any working drawings. All drawings are copyright of David Granger Architectural Design Limited. Ordnance Survey Data © Crown Copyright. All rights reserved. Licence No. AR1/00029449. Landmark Ref: UG0816

DAVID GRANGER
ARCHITECTURAL DESIGN LIMITED

Project Proposed Residential Development Land at Burton Road

Drawing Title
3D Visualisations
Sheet 1 of 2

Client
Lychgate Homes
Drawing No.
17.3409.32A

Date	Scale (A1 Size)
April 2019	As Shown
Drawn by	Checked by
MS	DG

The Old Cottage Hospital, Leicester Road,
Ashby-de-la-Zouch, Leicestershire, LE65 1DB

Tel: 01530 560939
www.davidgrangerdesign.com
Company Reg. No. 5068912