


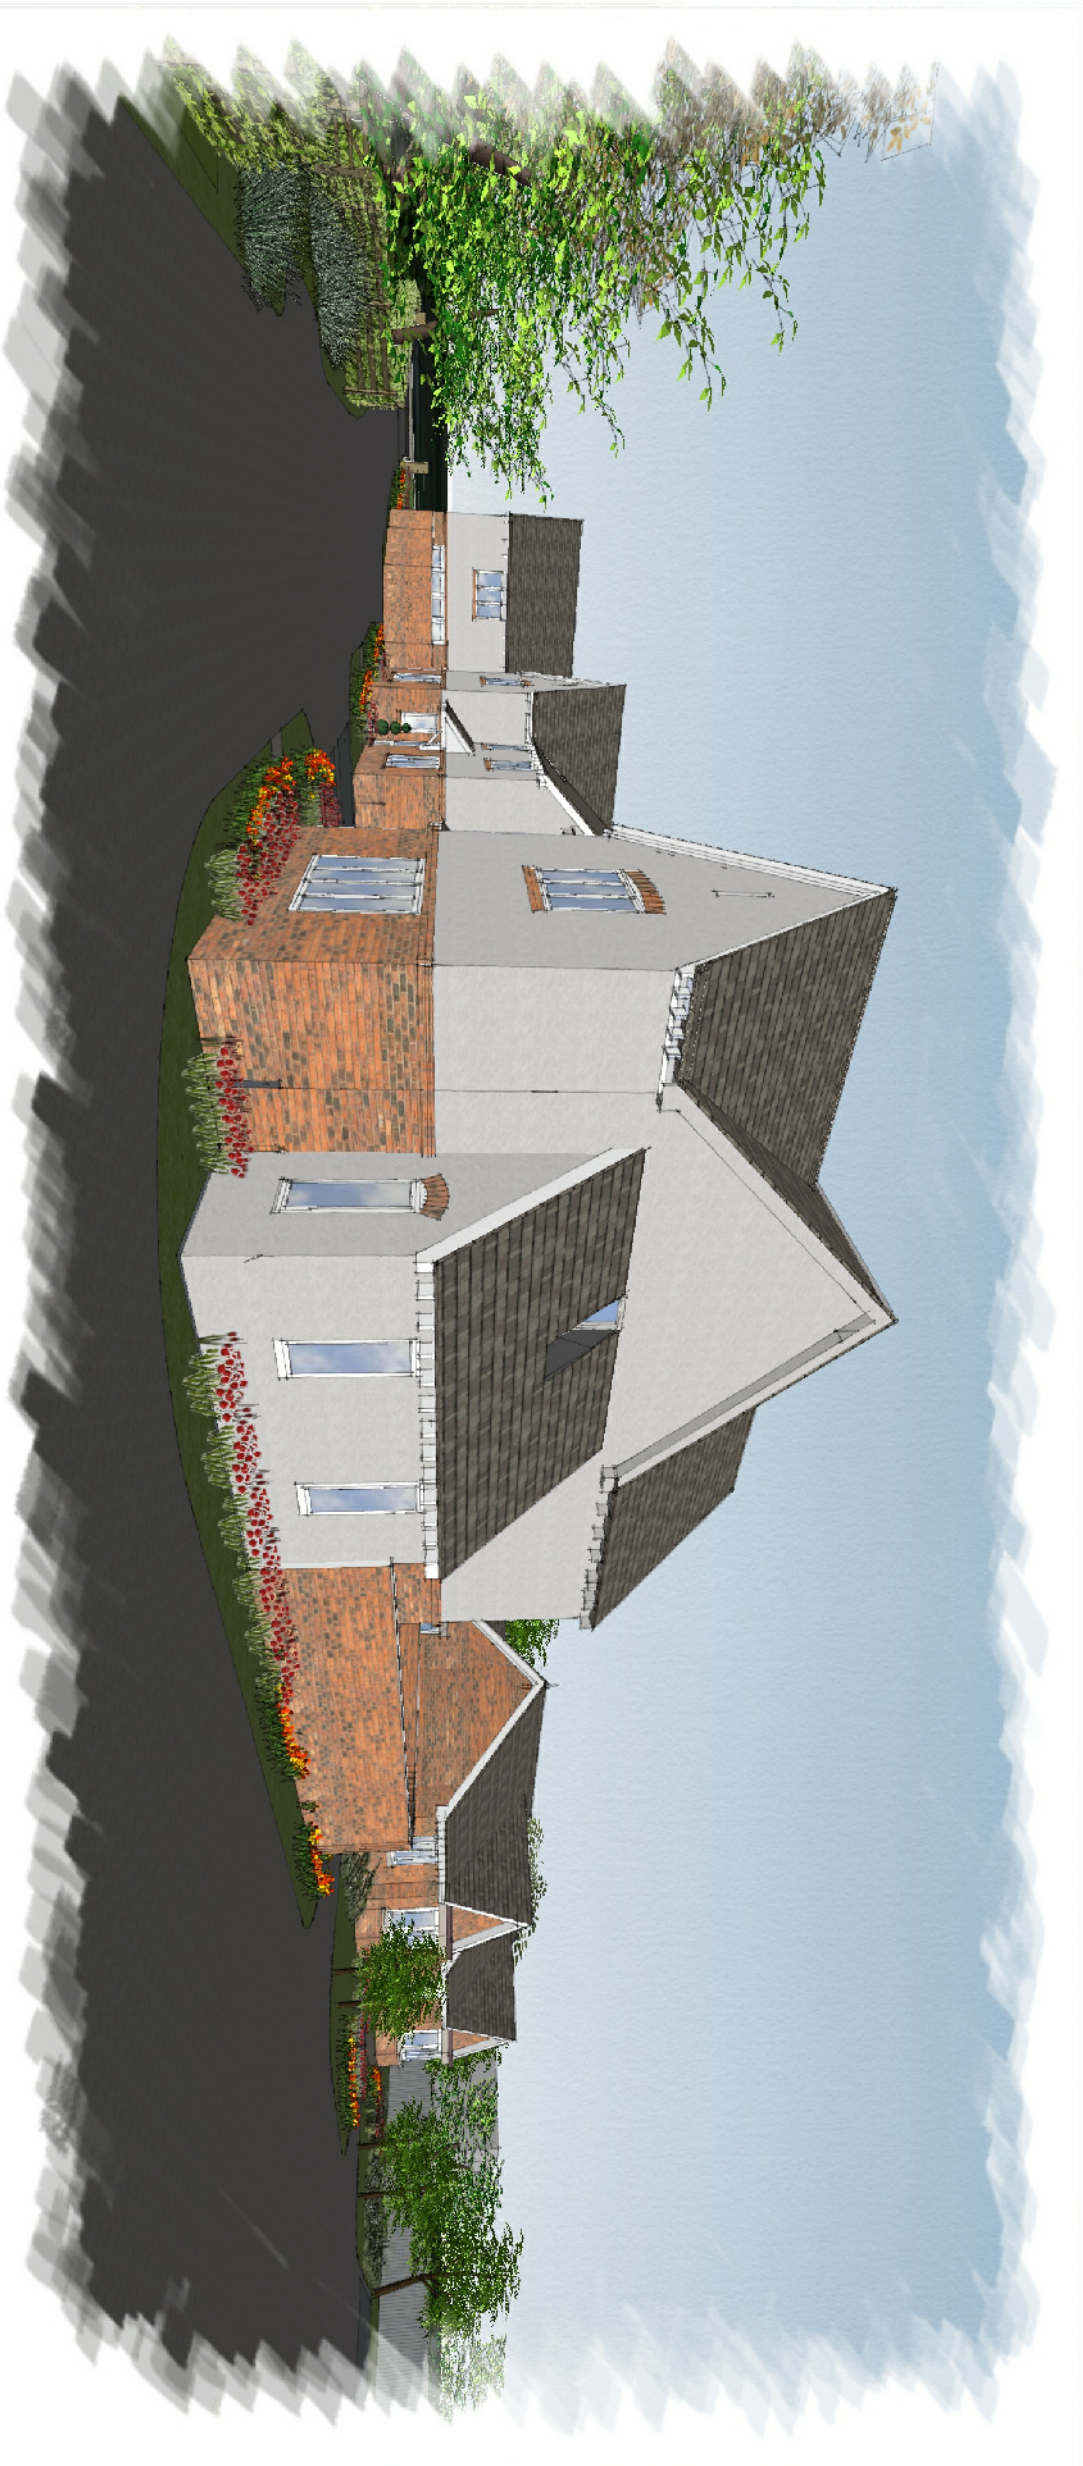

3D VISUALISATIONS

PROPOSED RESIDENTIAL DEVELOPMENT ~ LAND AT BURTON ROAD ~ ROSLISTON ~ DERBYSHIRE

Revisions : A Drawing updated 27/06/19

Figured dimensions must be taken in preference to scaled dimensions and any discrepancies are to be referred to David Granger Architectural Design Limited. Contractors, subcontractors and suppliers must verify all dimensions and details on site and ensure they are in accordance with the drawings. All drawings are copyright of David Granger Architectural Design Limited. Ordnance Survey Data. © Crown Copyright. All rights reserved. Licence No. A110020447, Landmark Ref. 10058 6

DAVID GRANGER
ARCHITECTURAL DESIGN LIMITED

Project
Proposed Residential Development
Land at Burton Road
Rosliston
Derbyshire
Drawing Title
3D Visualisations
Sheet 2 of 2
Client
Lyclogde Homes
Drawing No.
17.3409.33A

Date
April 2019
Drawn by
MJS
Scale (A1 Size)
As Shown
Checked by
DG

The Old Cottage Hospital, Leicester Road,
Ashby-de-la-Zouch, Leicestershire, LE65 1DB
Tel: 01530 56099
www.davidgrangerdesign.com
Company Reg. No. 550812