



© 2019 Copyright Of This Drawing Is Held With S G Design Studio Ltd.
This Drawing Is Not To Be Scaled From By Contractors / Developers.
To Be Read In-Conjunction With All Architects And Engineers' Drawings.
All Dimensions, Spans And Roof Pitches Are To Be Checked Before Works Commence And Fabrication.
Discrepancies Are To Be Reported To S G Design Studio Limited Immediately.

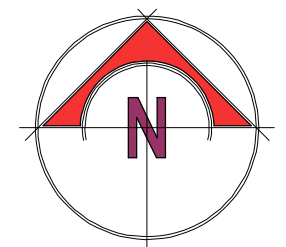

REPRODUCED FROM THE 1:1250 ORDNANCE SURVEY MAP
WITH THE PERMISSION OF THE CONTROLLER OF HER MAJESTY'S
STATIONERY OFFICE

LICENCE NUMBER LIG 09917

S G DESIGN STUDIO LIMITED
202 WOODVILLE ROAD HARTSHORNE
SWADLINCOTE, DERBYSHIRE
DE11 7EX

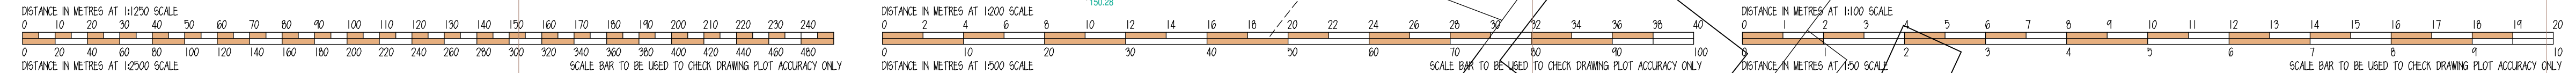

202 woodville road hartshorne swadlincote derbyshire de11 7ex
tel - 01283 226771 e-mail - mail@sgdesignstudio.co.uk

drawing
Existing Topographical Survey

project
**Land To Rear Of
675 - 677 Burton Road
Midway**

DE11 0DL

client
Mr C Wymark

date 30/05/2019 revision nil -/-

scale 1:200 at a1 size

drawing number **219-14.01** nil

print 30/05/2019 name 219-14.01