

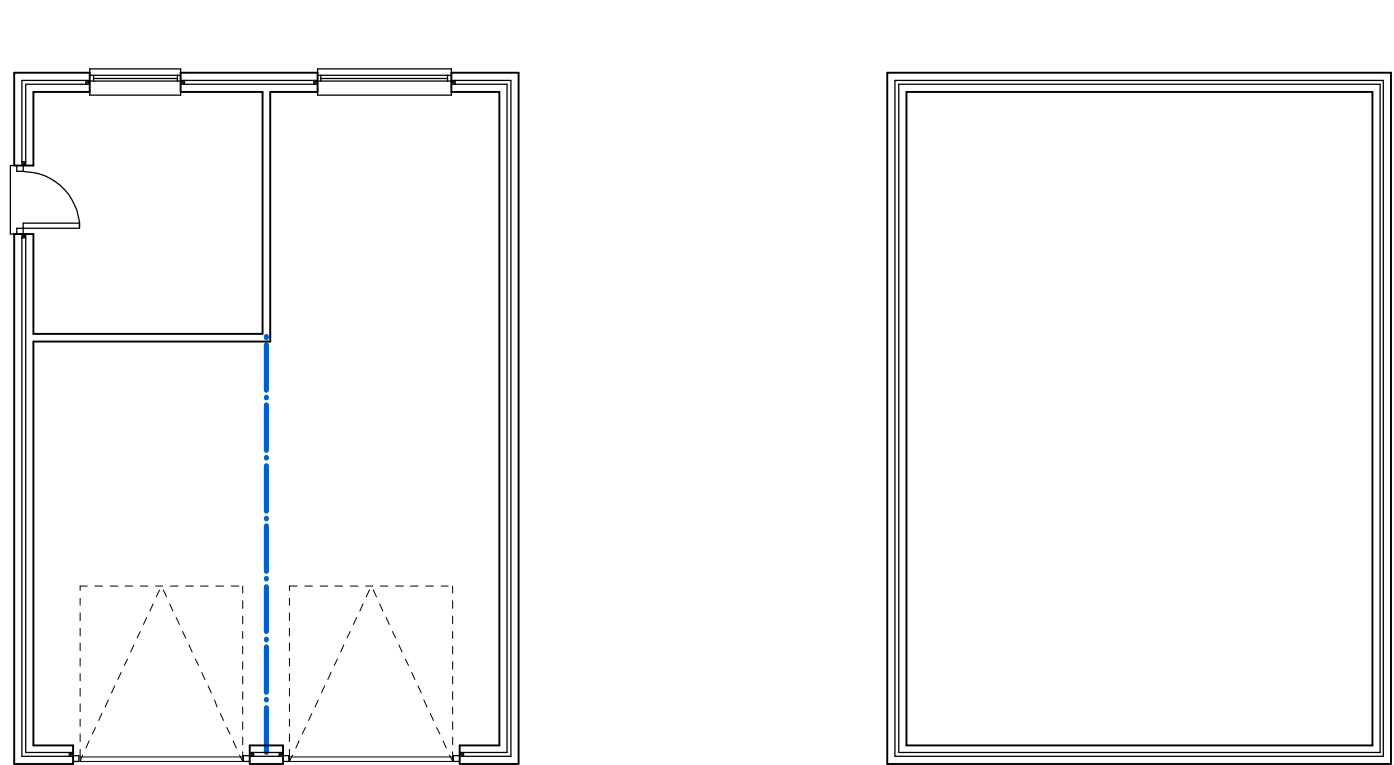
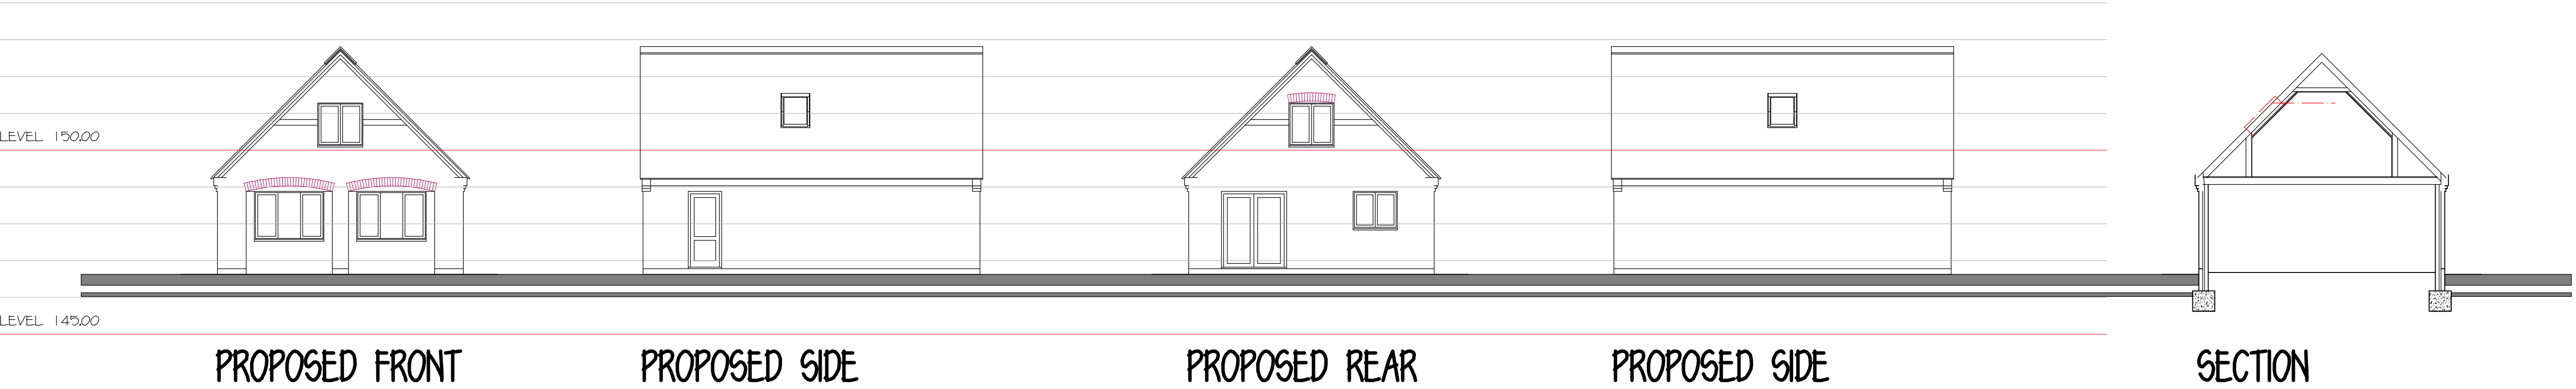


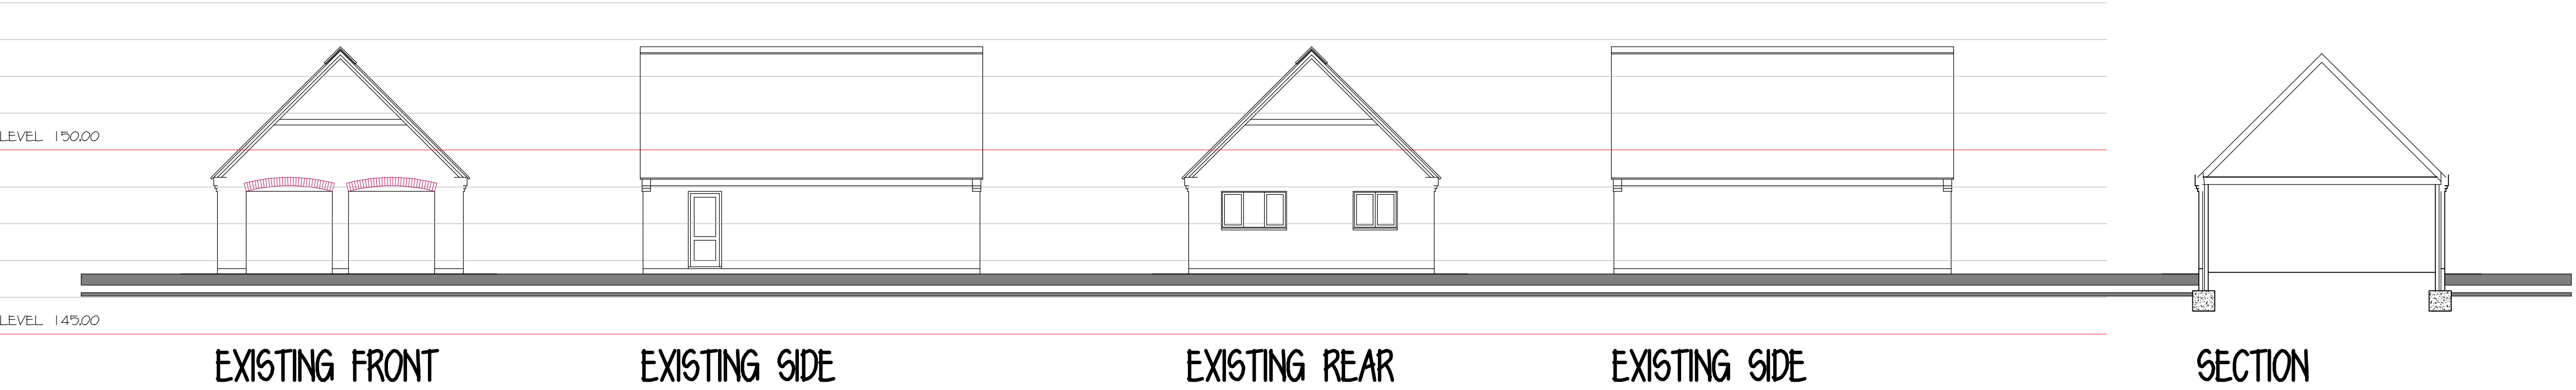




EXISTING GROUND FLOOR

EXISTING FIRST FLOOR

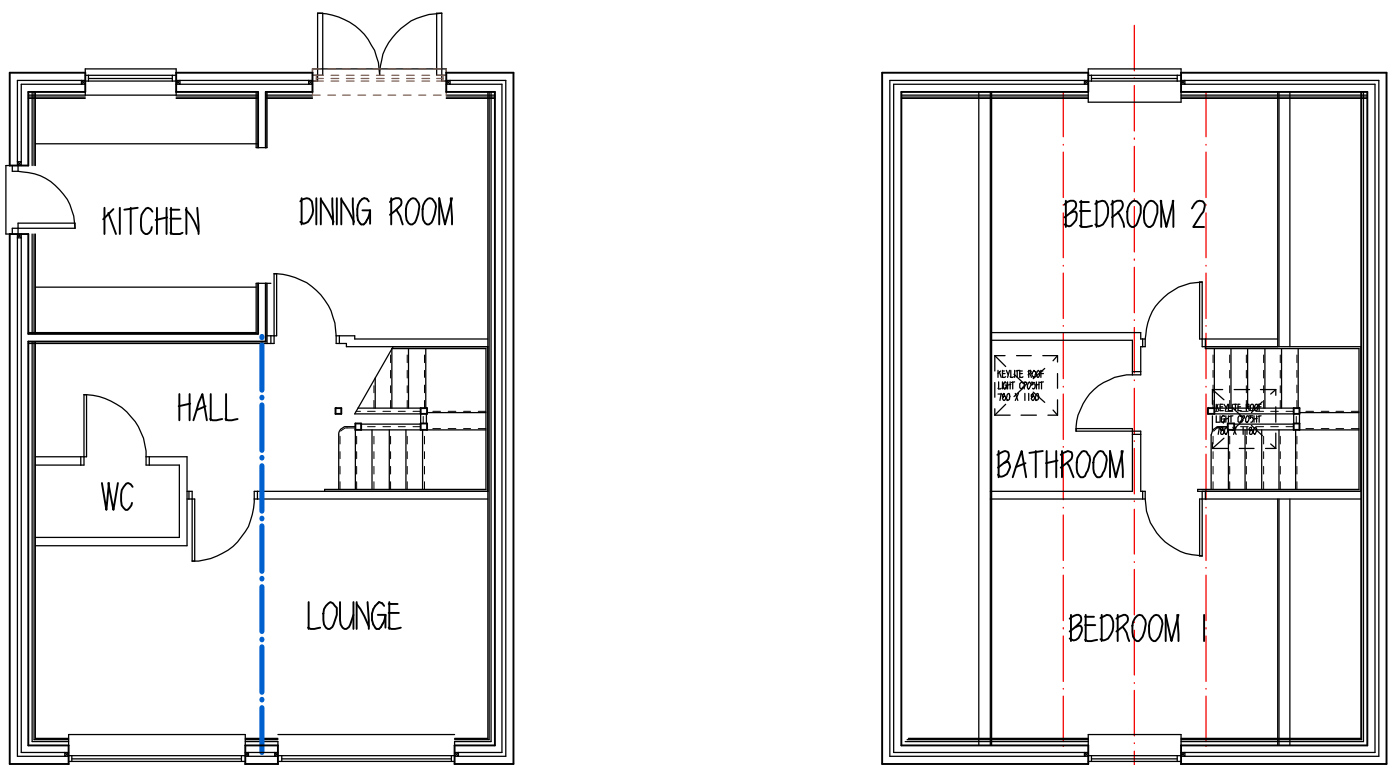

PROPOSED GROUND FLOOR

PROPOSED FIRST FLOOR

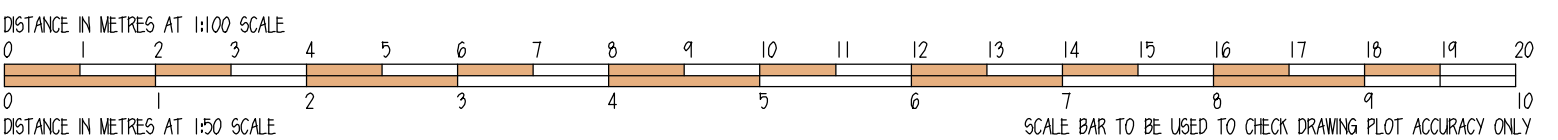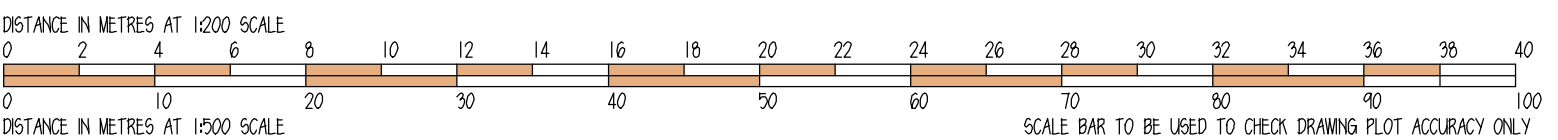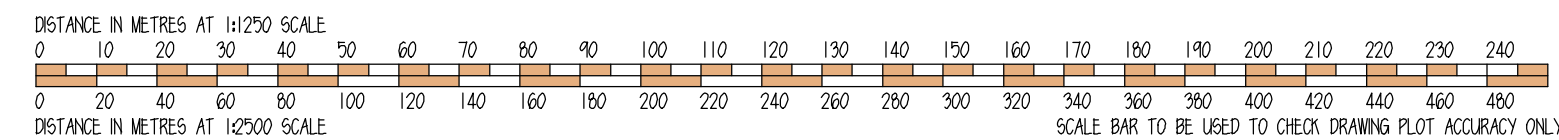

rev

S designstudio
architectural services
g

202 woodville road harlshorne swadincote derbyshire de11 7ex
tel - 01283 226771 e-mail - mail@sgdesignstudio.co.uk

drawing

Proposed Garage Conversion
Forming Plot 5

project

Land To Rear Of
675 - 677 Burton Road
Midway

client

Mr C Wymark

date 30/05/2019 revision nil -/-

scale 1:100 at a1 size

drawing number

219-14.04 nil

printed 30/05/2019 sheet 219-14.04