


REPRODUCED FROM THE 1:1250 ORDNANCE SURVEY MAP
WITH THE PERMISSION OF THE CONTROLLER OF HER MAJESTY'S
STATIONERY OFFICE.


LICENCE NUMBER LIG 0997

S G DESIGN STUDIO LIMITED
202 WOODVILLE ROAD HARTSHORNE
SWADLINCOTE, DERBYSHIRE
DE11 7EX



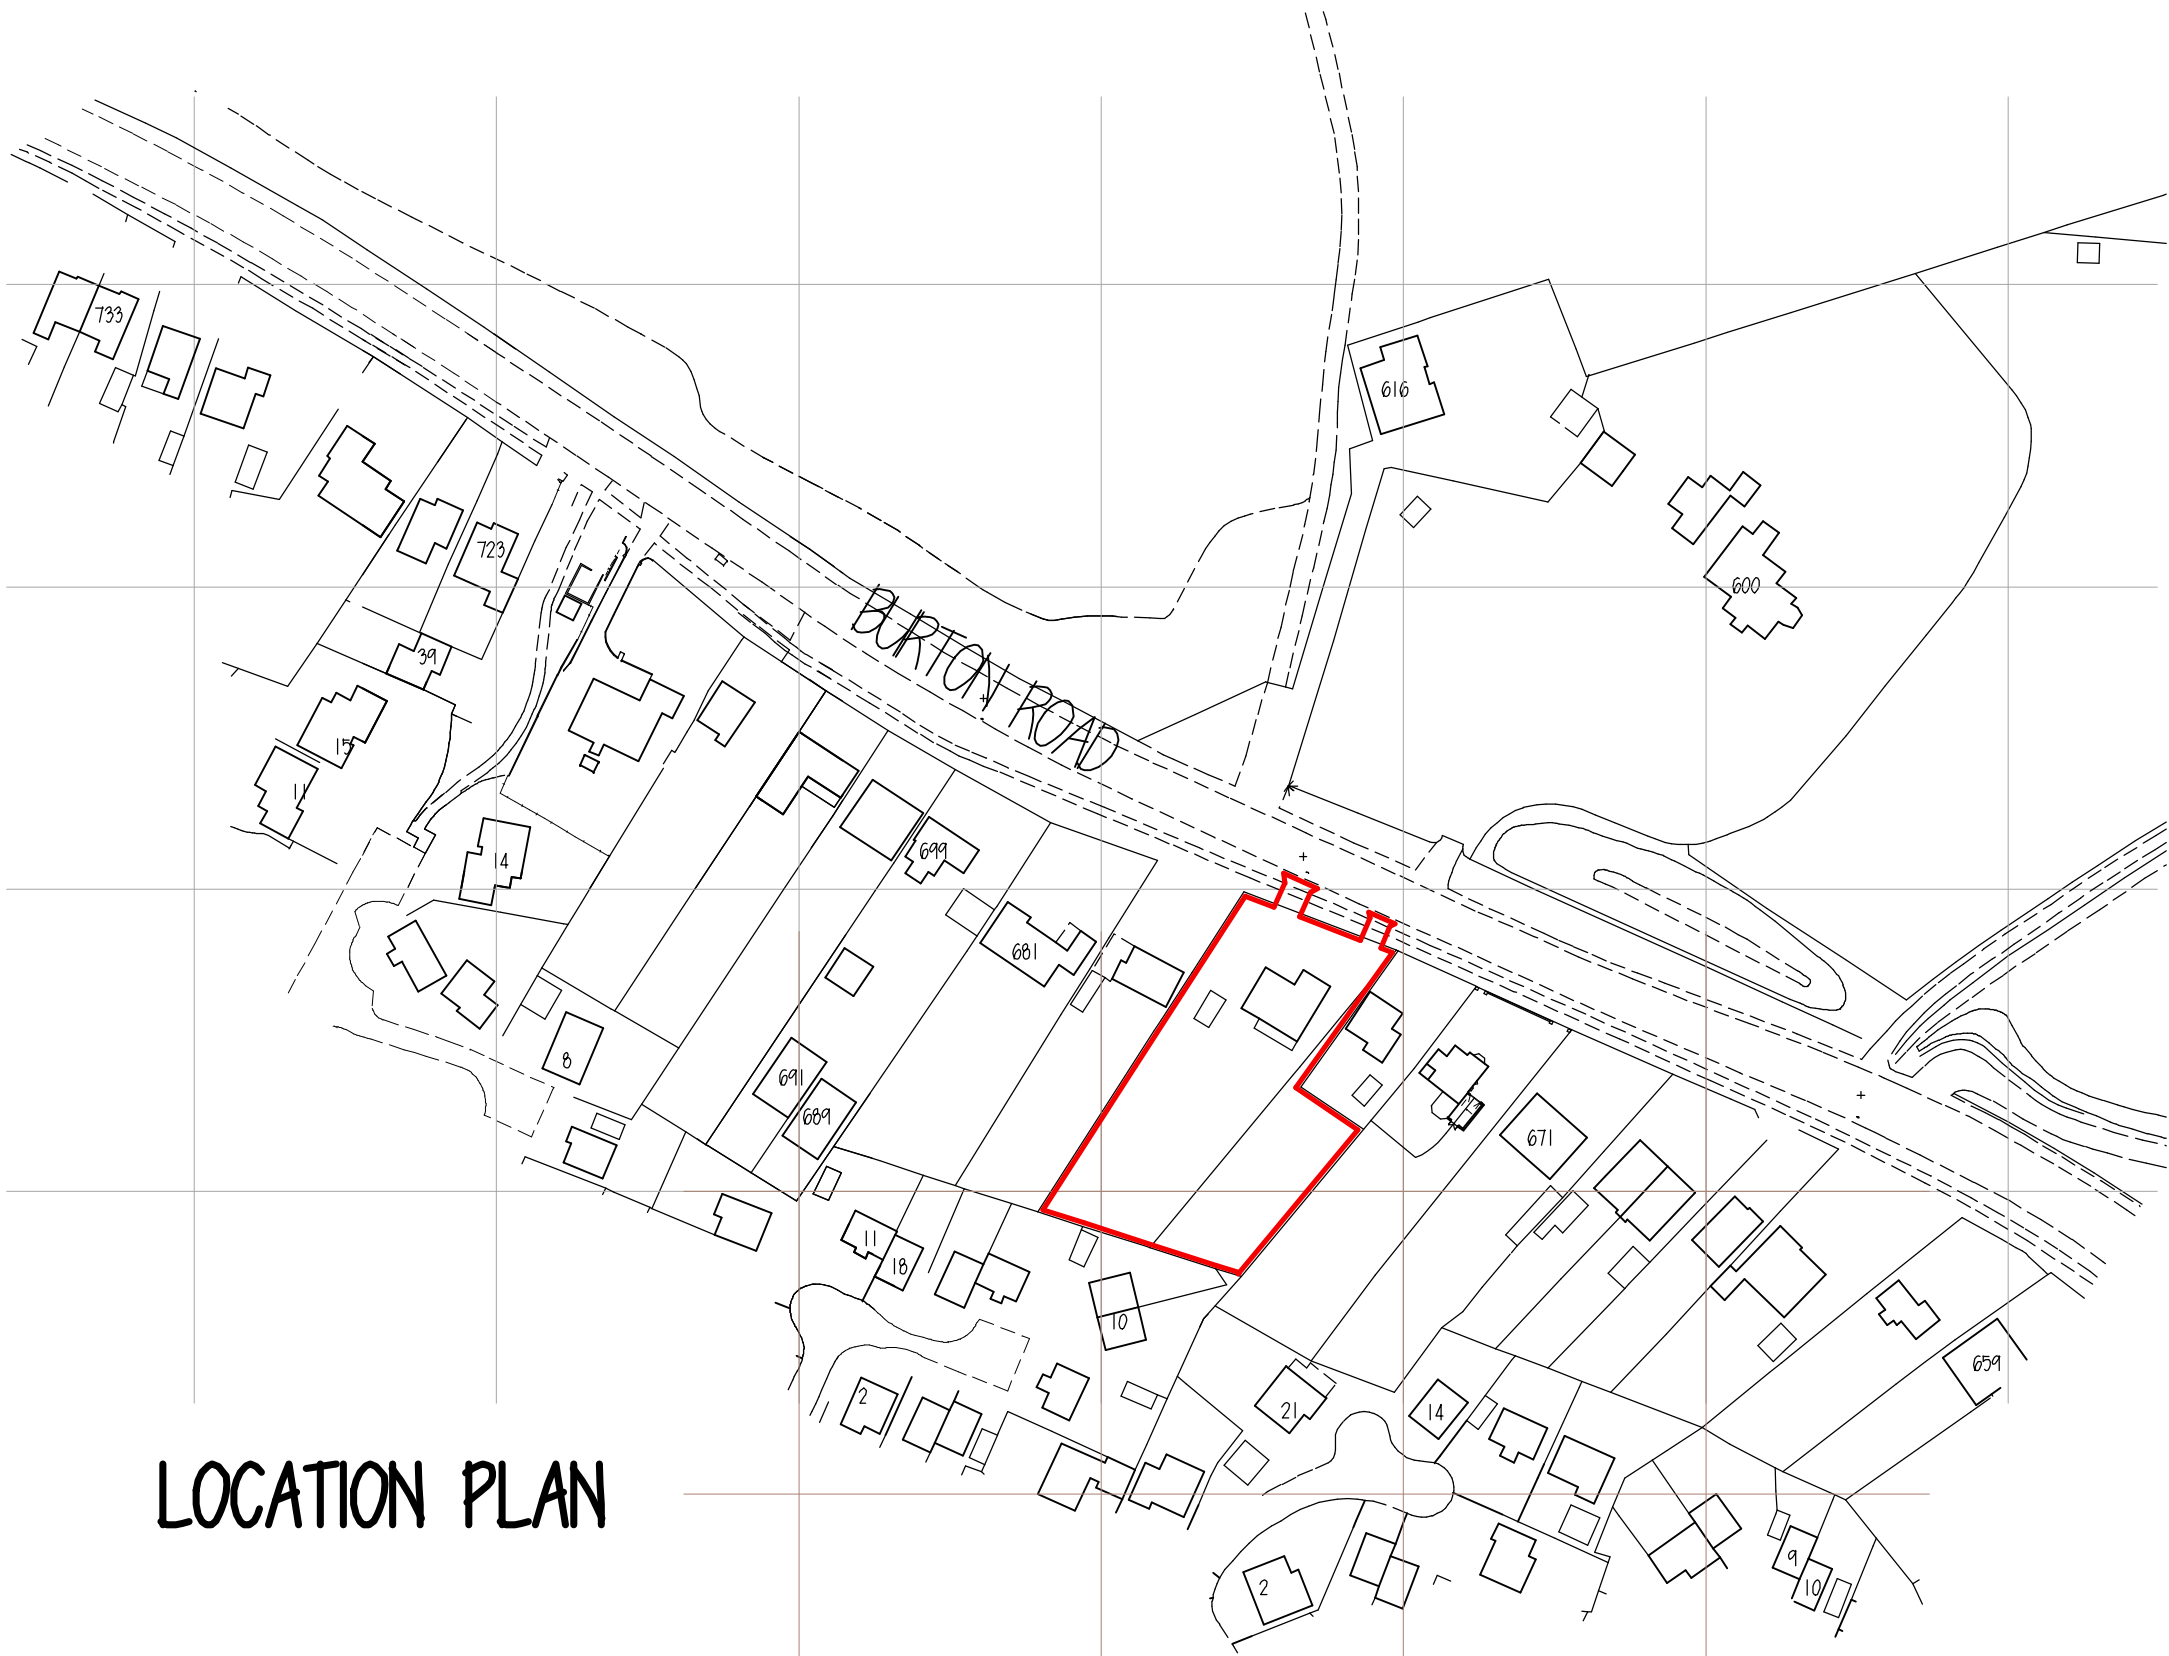


LOCATION PLAN

Ordnance Survey (c) Crown Copyright 2016. All rights reserved. Licence number 100022432

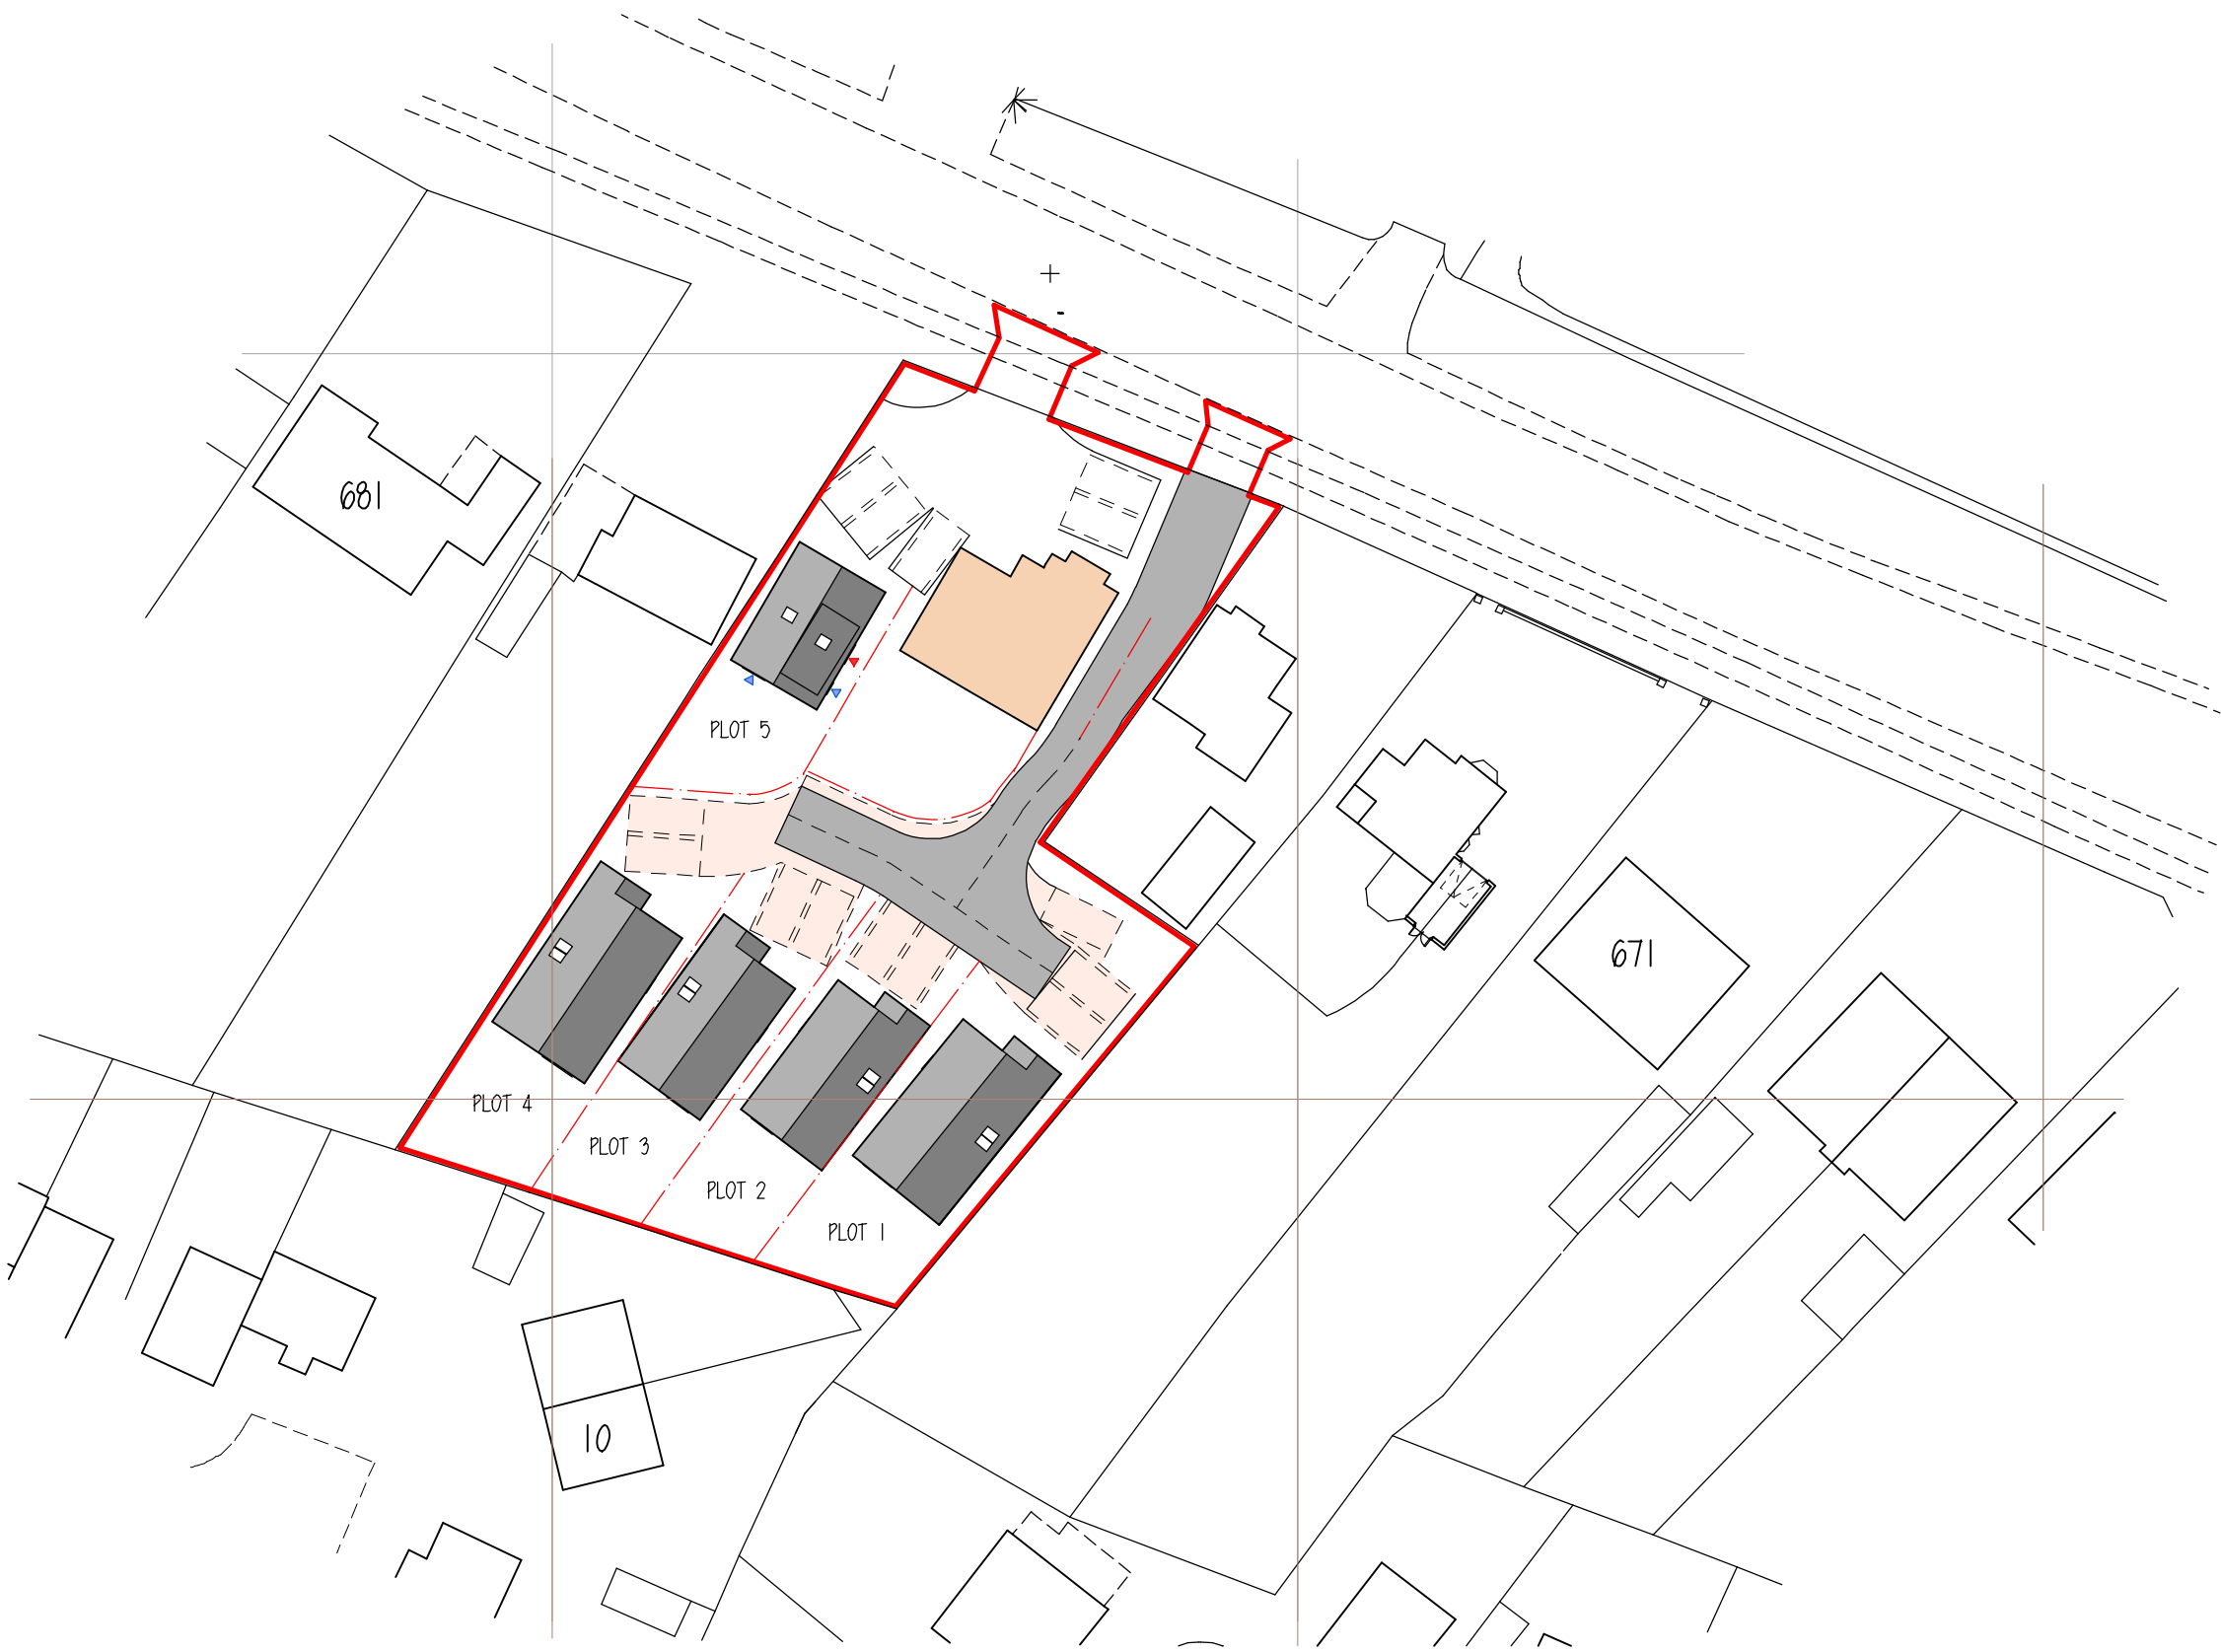

BLOCK PLAN

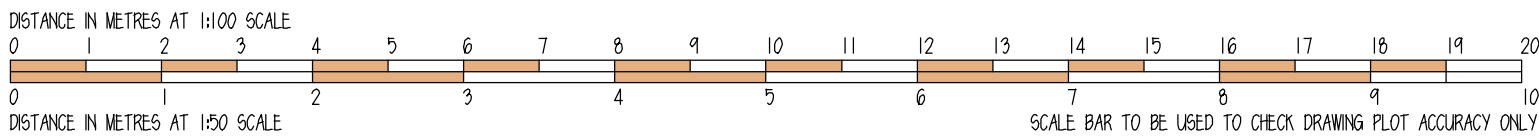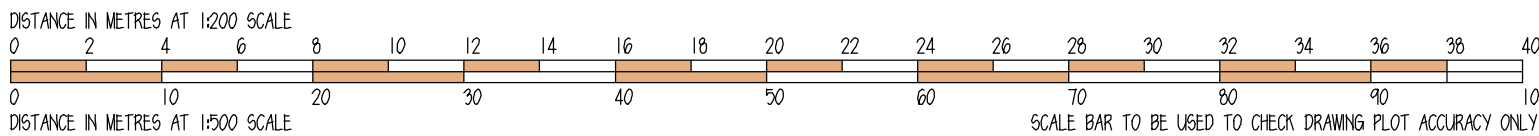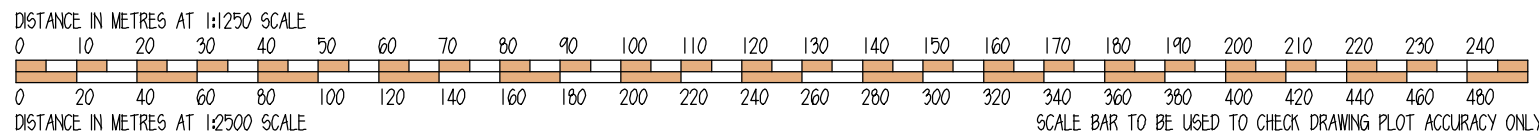

rev

S

designstudio

architectural services

g

202 woodville road hartshorne swadlincote derbyshire de11 7ex
tel - 01283 226771 e-mail - mail@sgdesignstudio.co.uk

drawing

Proposed Site And Block Plan

project

Land To Rear Of
675 - 677 Burton Road
Midway
DE11 0DL

client

Mr C Wymark

date 30/05/2019 revision nil -/-/
scale 1:500 & 1:1250 at a1 size

drawing number

219-14.05nil

print 30/05/2019 name 219-14.05

rev nil