


Conversion of Existing Garage
to Dining Room at
No.10 Mickleton Close
Church Gresley
Swadlincote
Derbys
DE11 9FE


For Mr. & Mrs. P. Yeadon

Plan No.10/04/2019/4951
Scale: 1 – 50 and 1 – 100
(Paper Size A2)


92019/0760

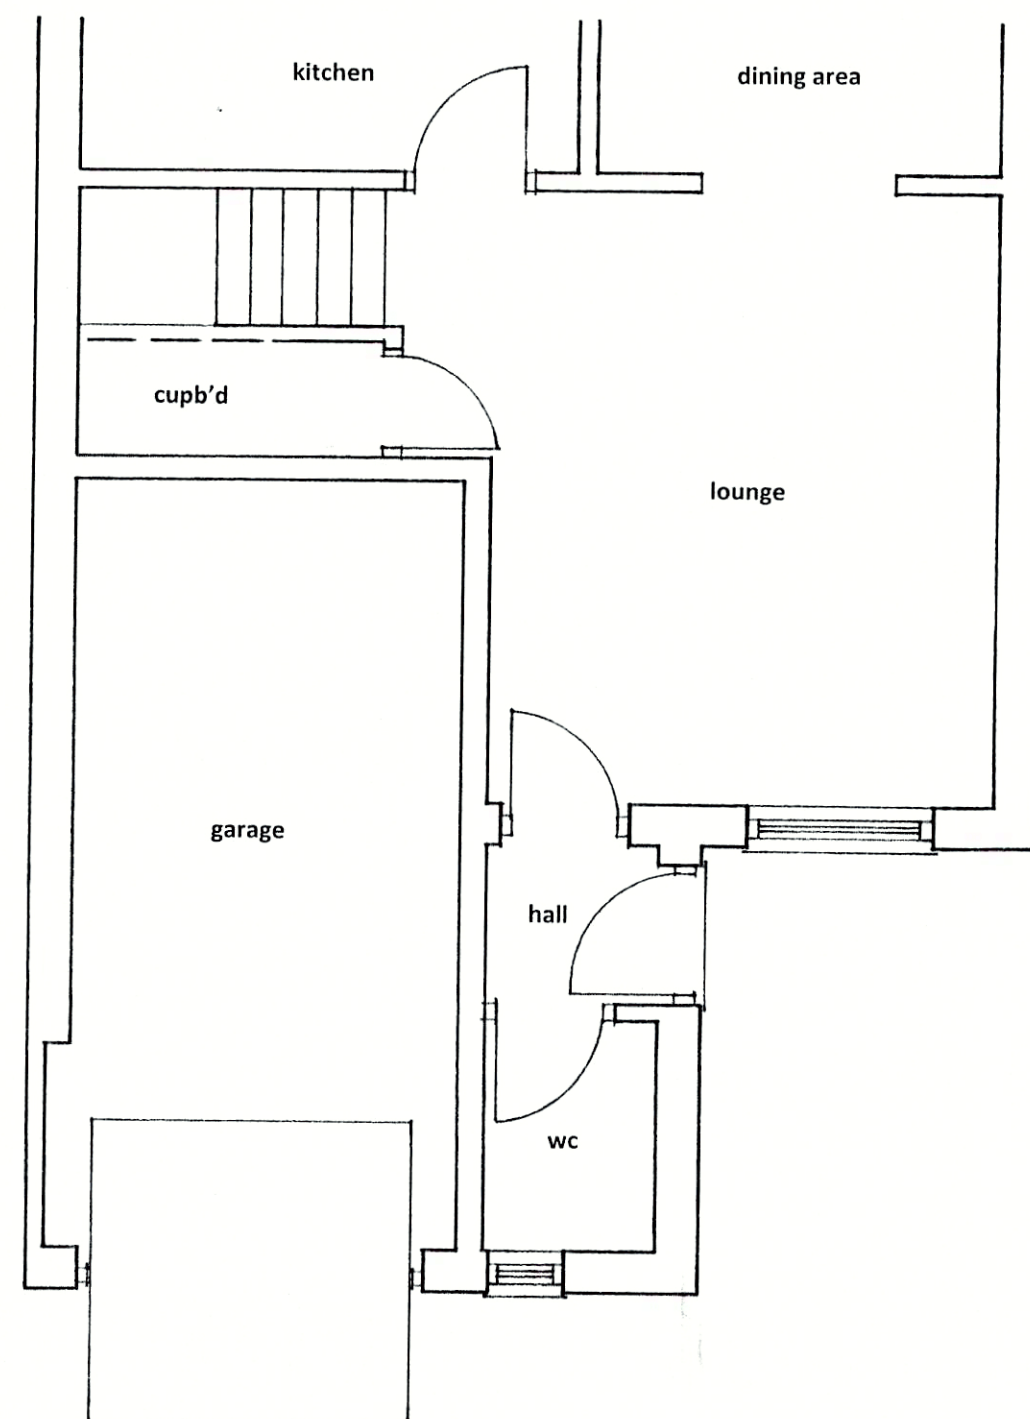


Existing Ground Floor Plan

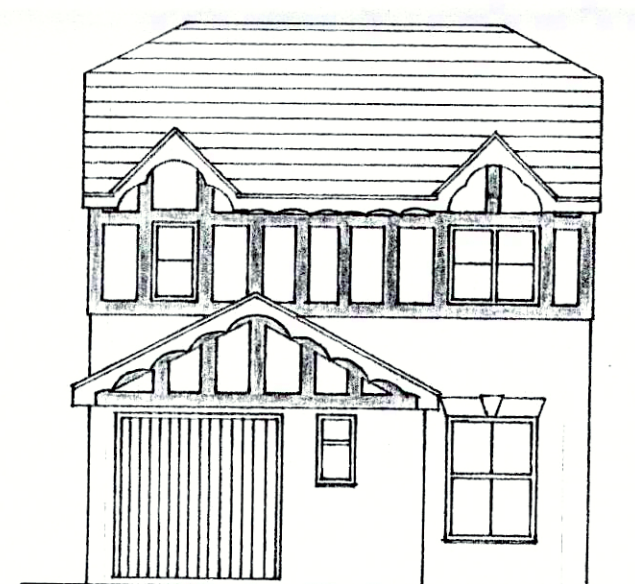

Existing Front Elevation

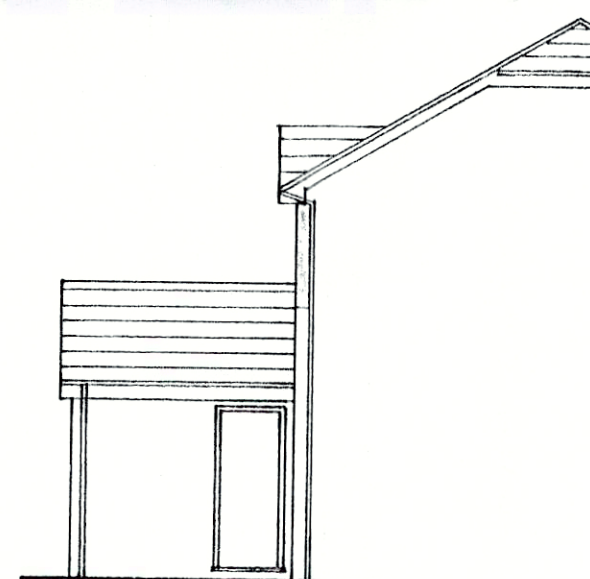

Existing Side Elevation (to No.8)

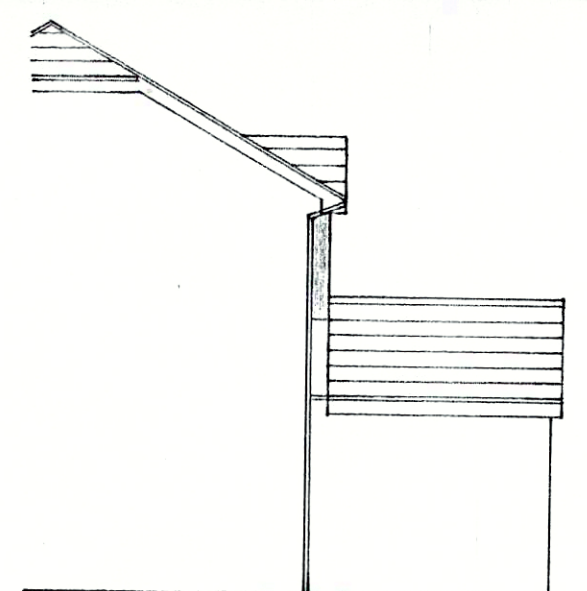

Existing Side Elevation (to No.10)