
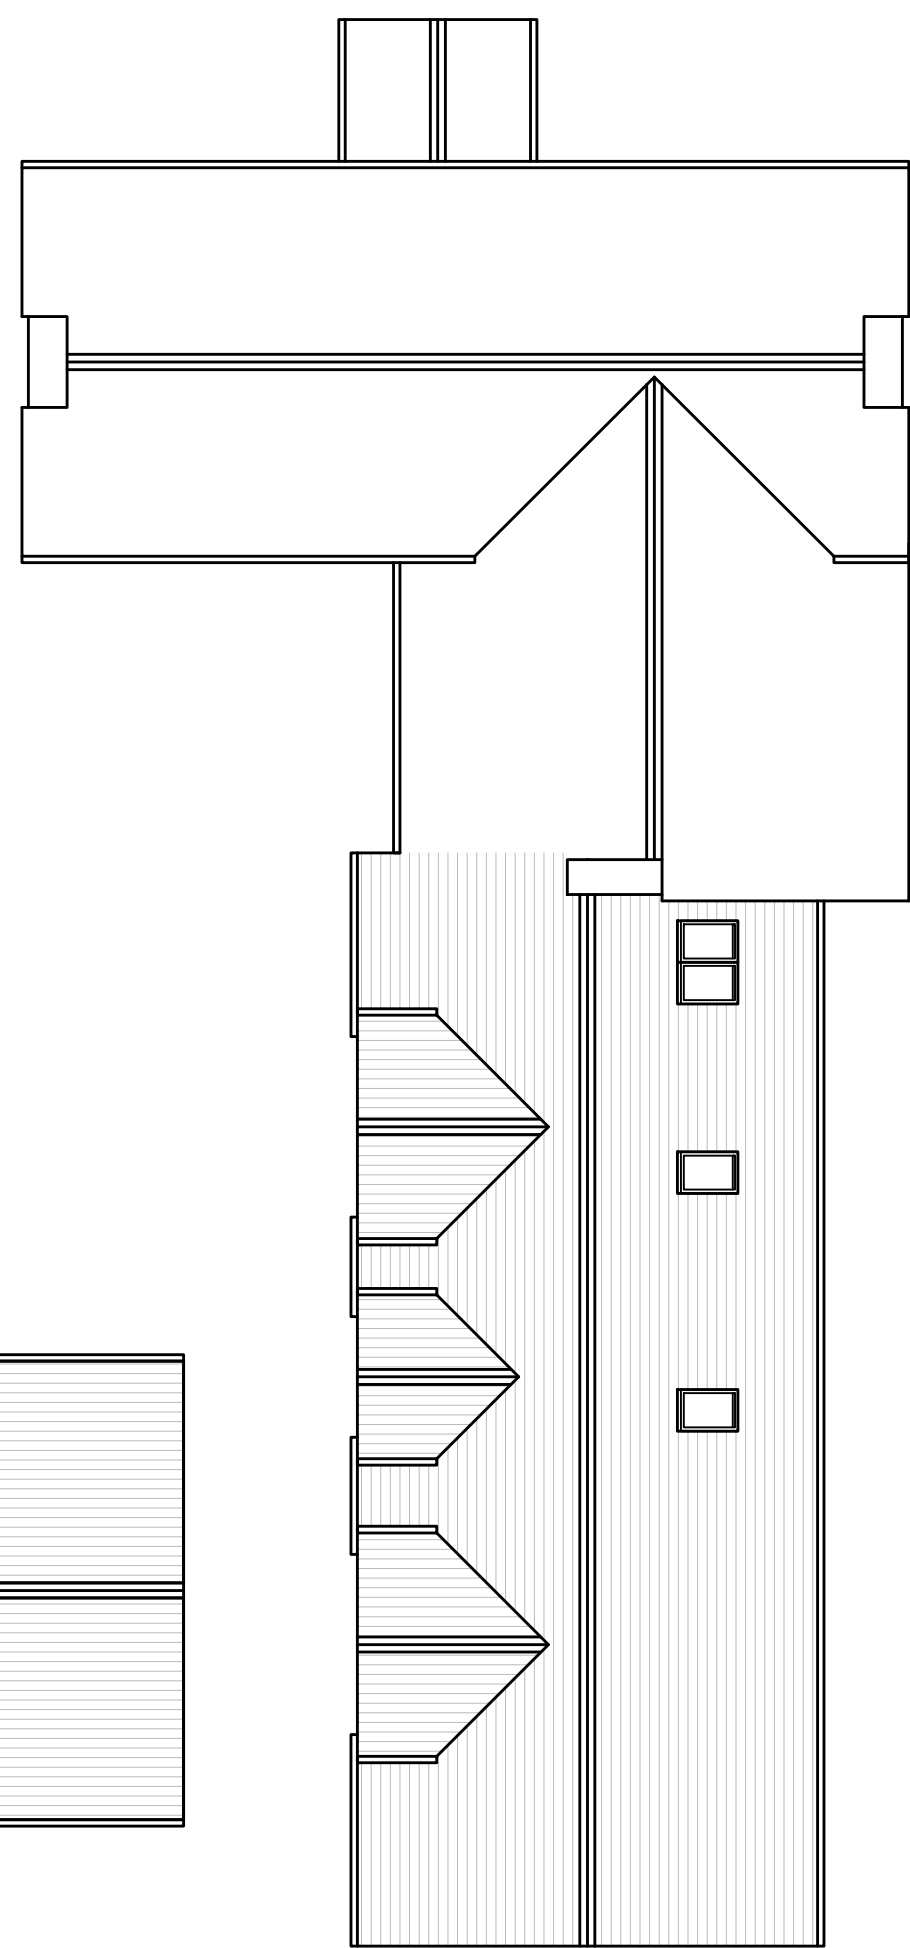
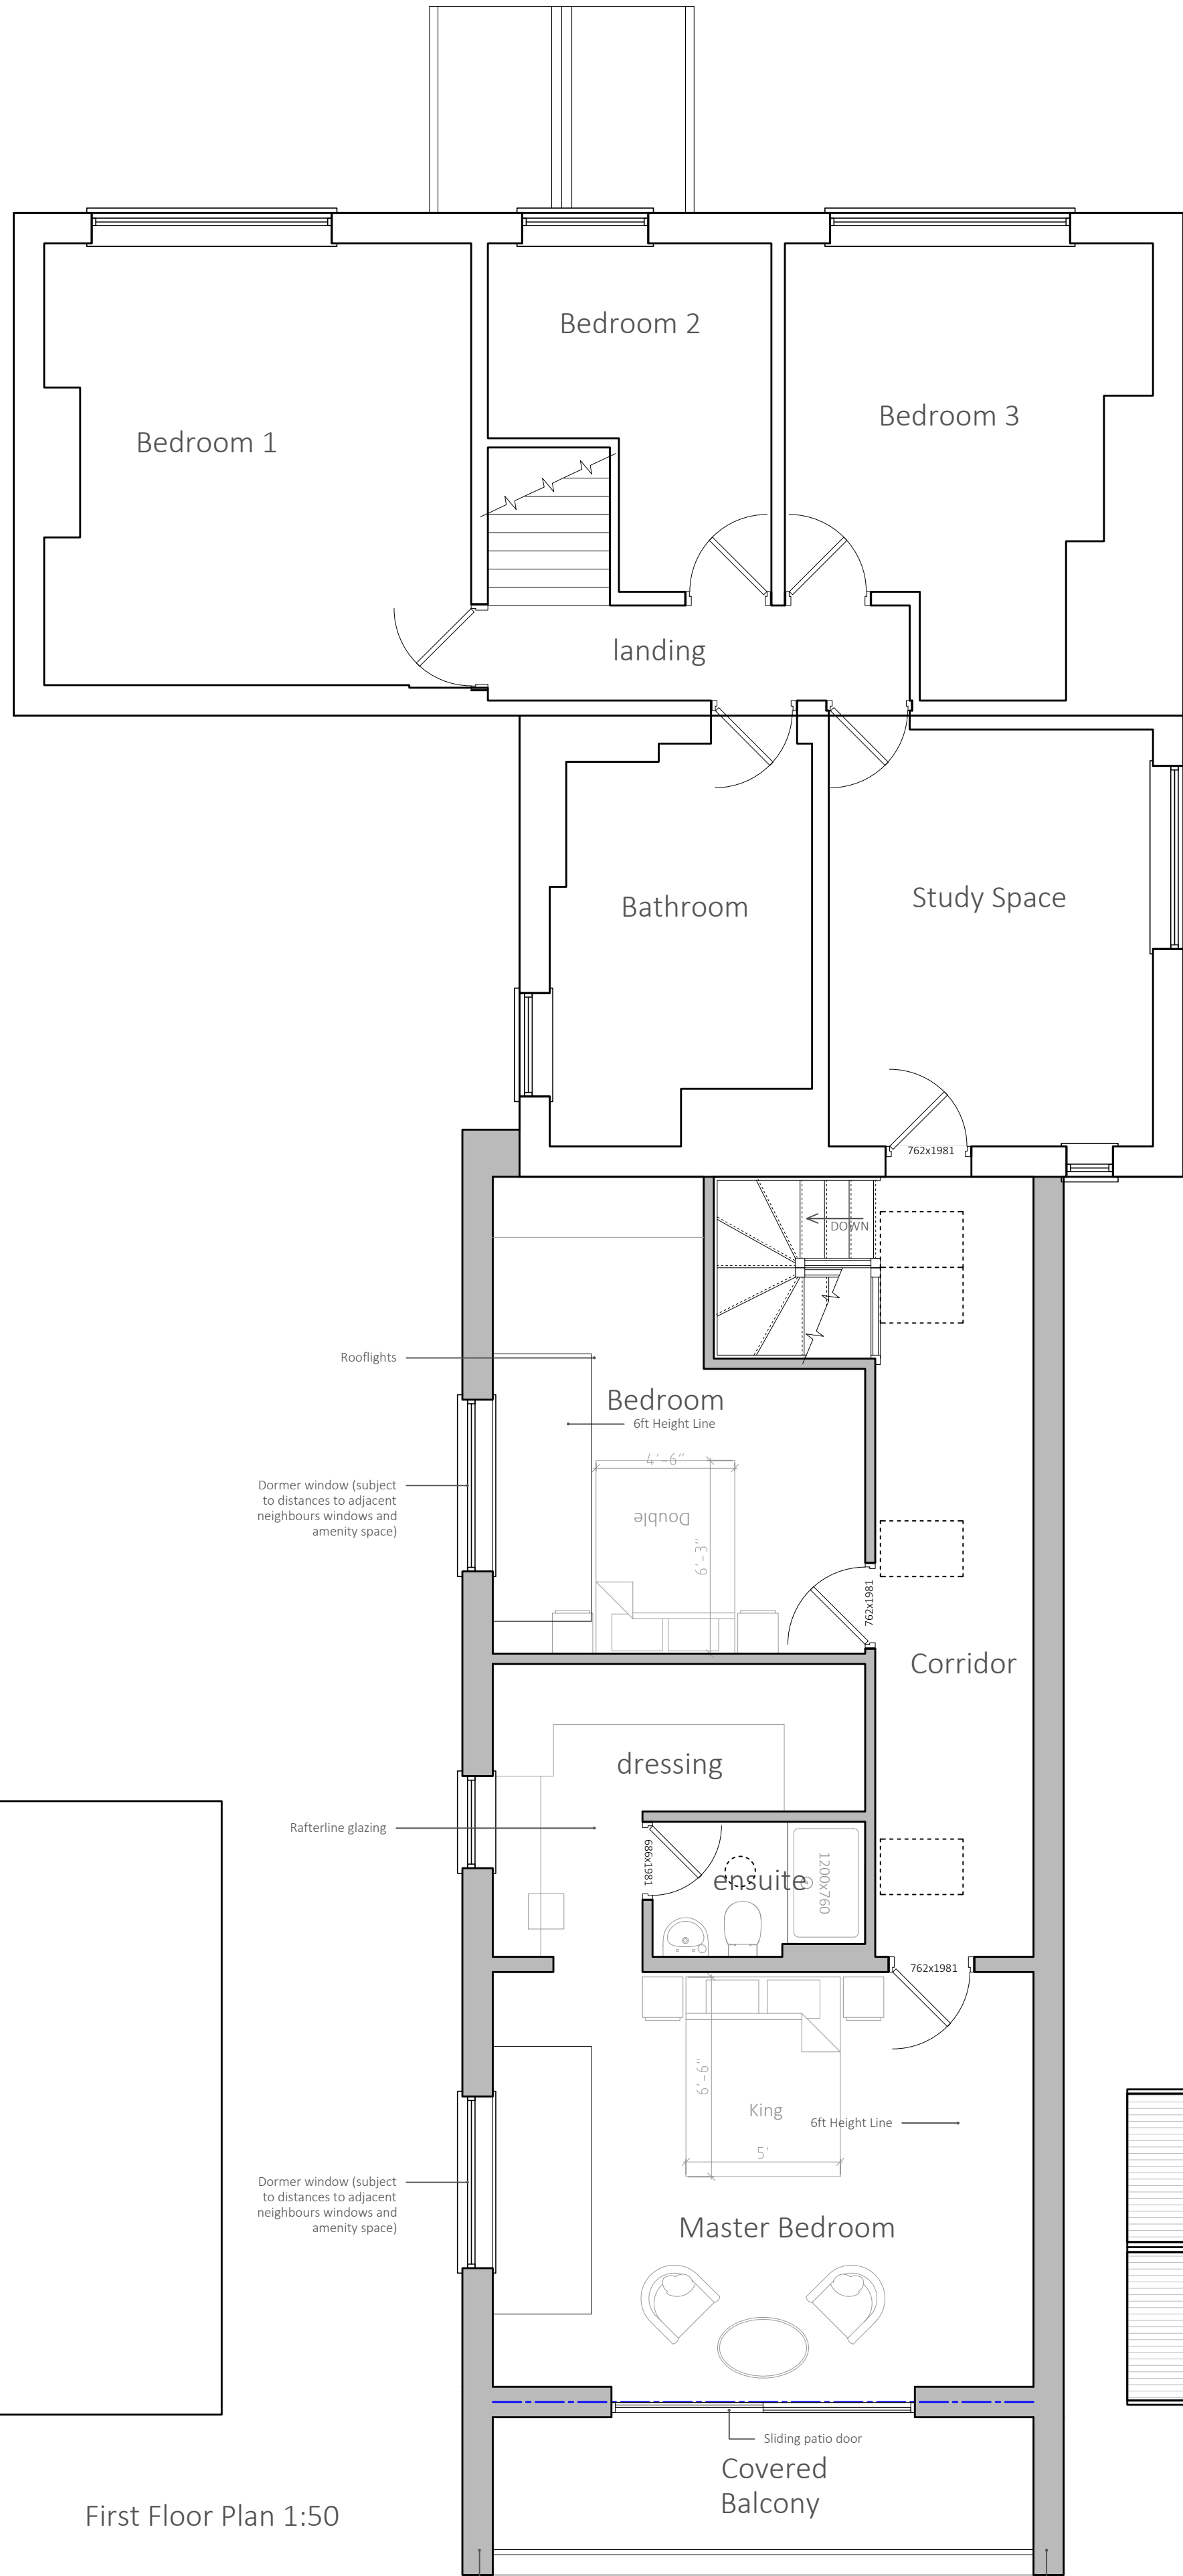


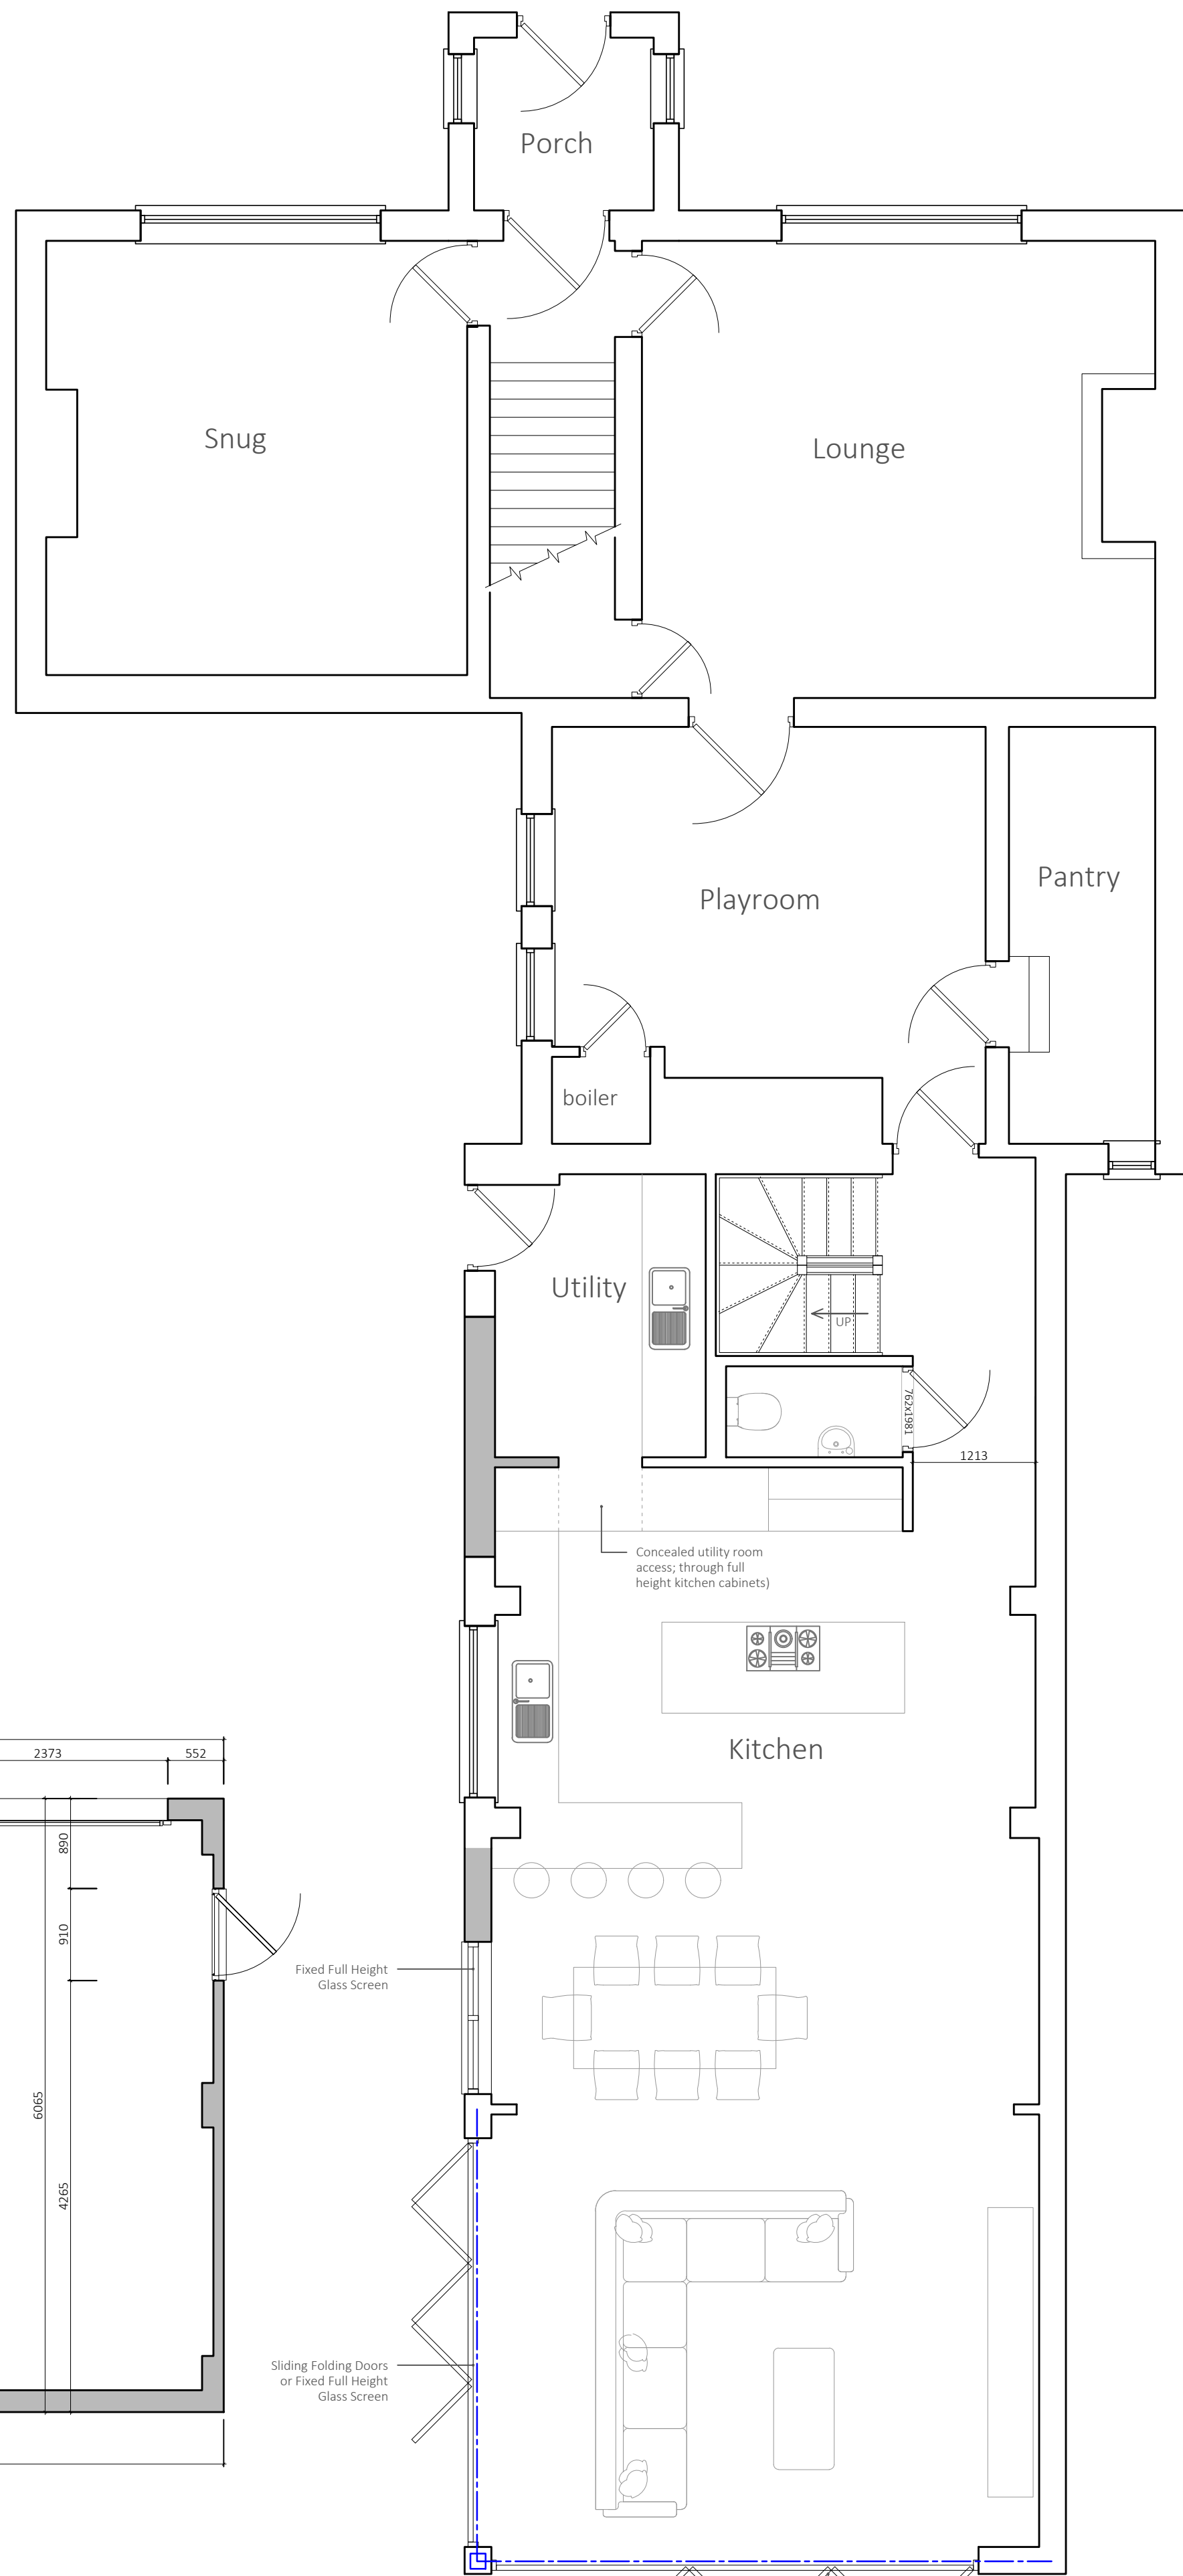

All dimensions are given for indicative purposes only.

All measurements should be checked on site prior to commencement and manufacturing.

If in doubt - ASK

Rev	Date	Details	Drawn
-	-/-/-	-	RT
Rev A	25.07.19	Validation stage amendments and clarification	RT

Client:
Mr & Mrs Taylor

Project Title:
Glebe House, The Green, Findern, Derbyshire, DE65 6AA

Drawing Title:
Proposed Plans

PLANNING DRAWING

Turner & Co Consulting Ltd

Hilltop Works : Pool Street : Swadlincote : Derbyshire : DE11 8EG
M : 07971 899 091 W: www.tccltd.net E : info@tccltd.net

Scale: 1:50@A1	Date: 25.07.19	Drawn: RT	Checked:
Reference: GH130519	Drawing Number: P002	Revision: Rev A	