




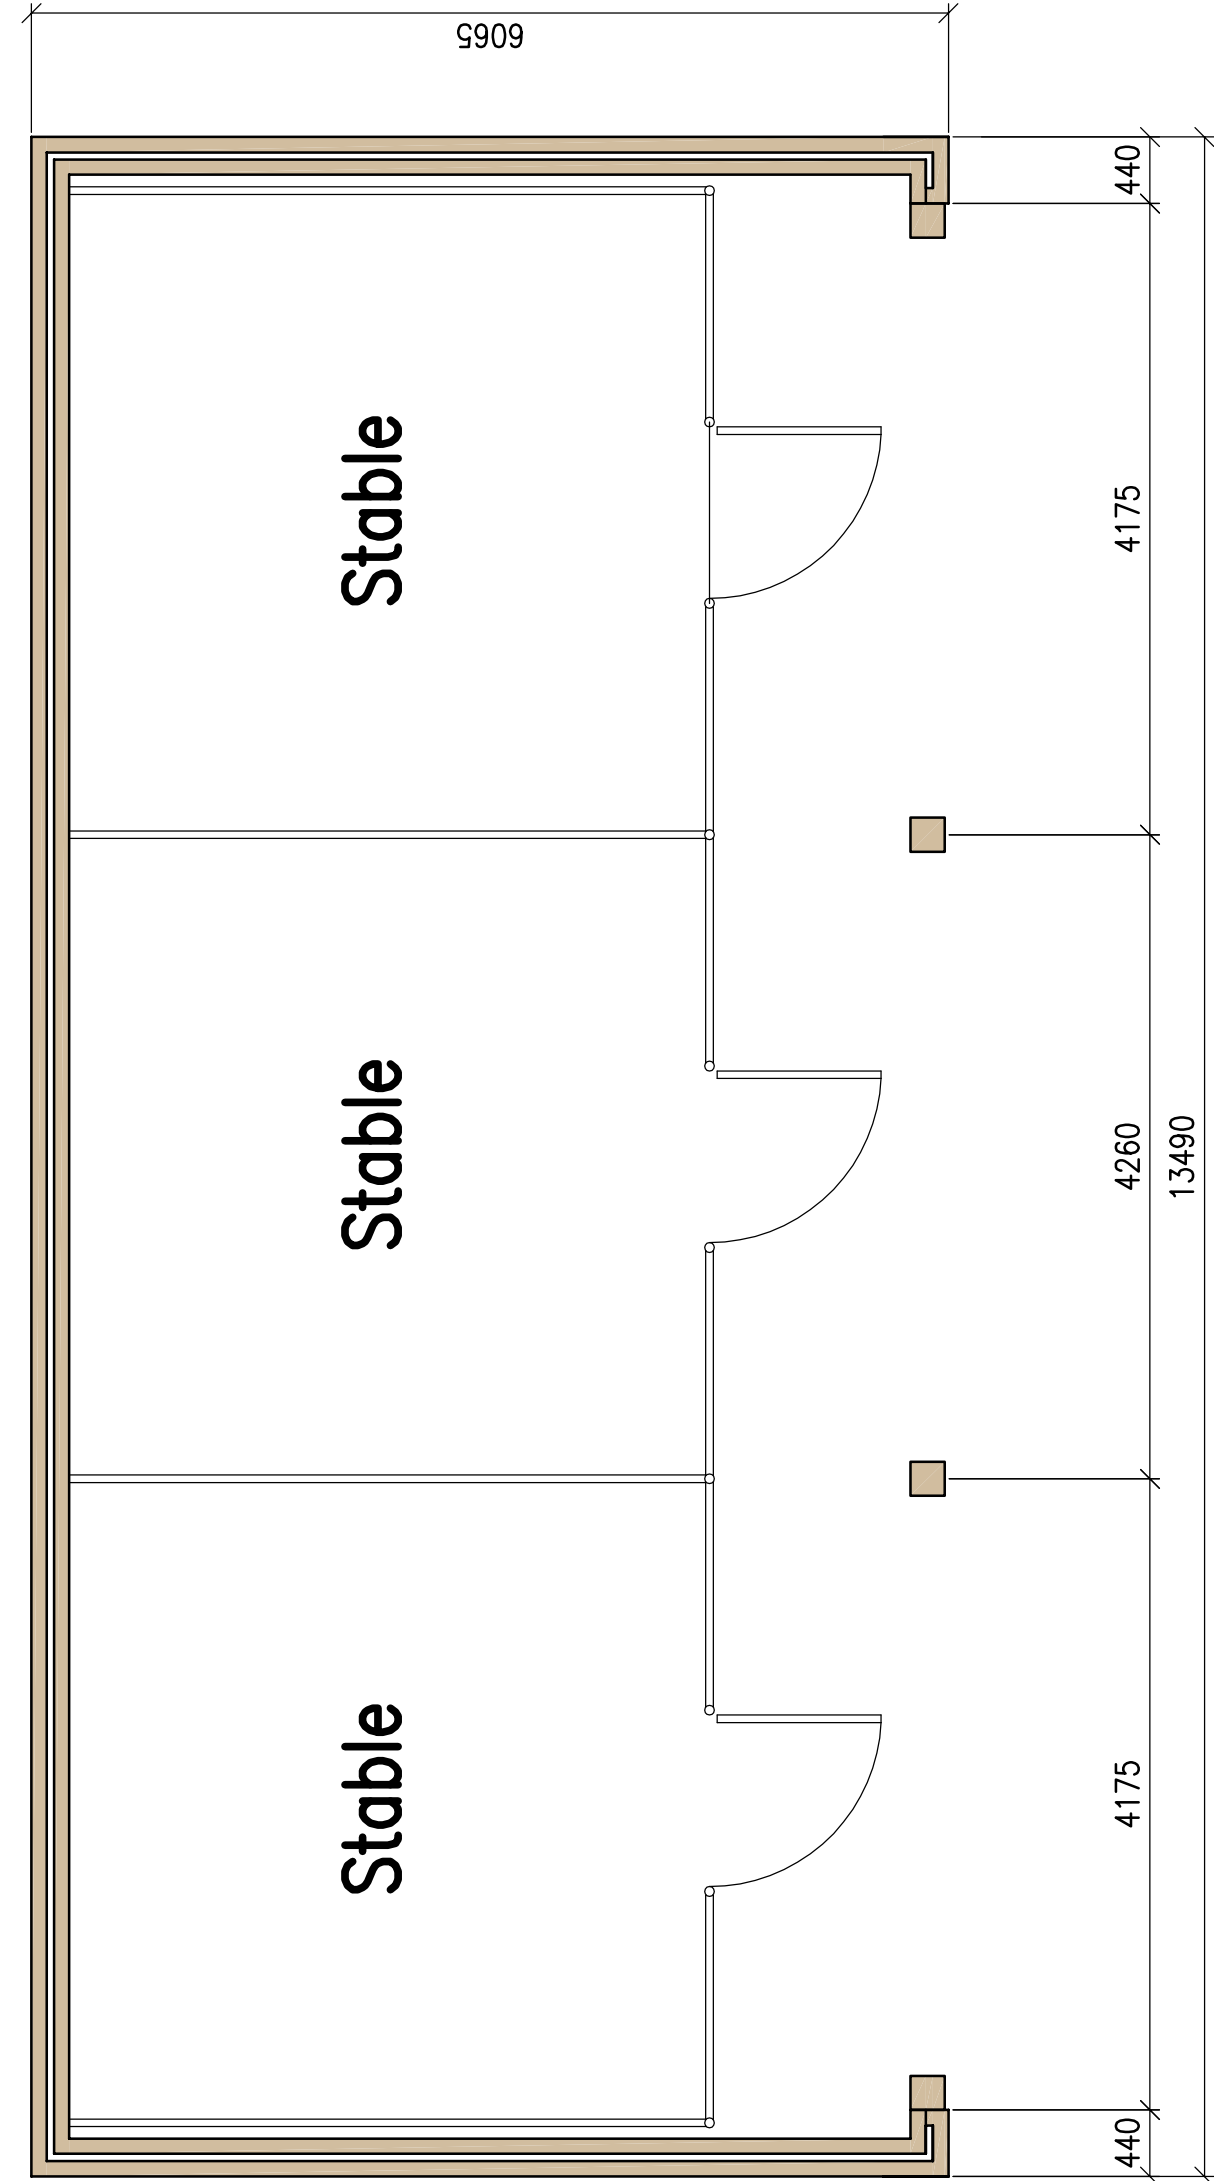


Floor Plan

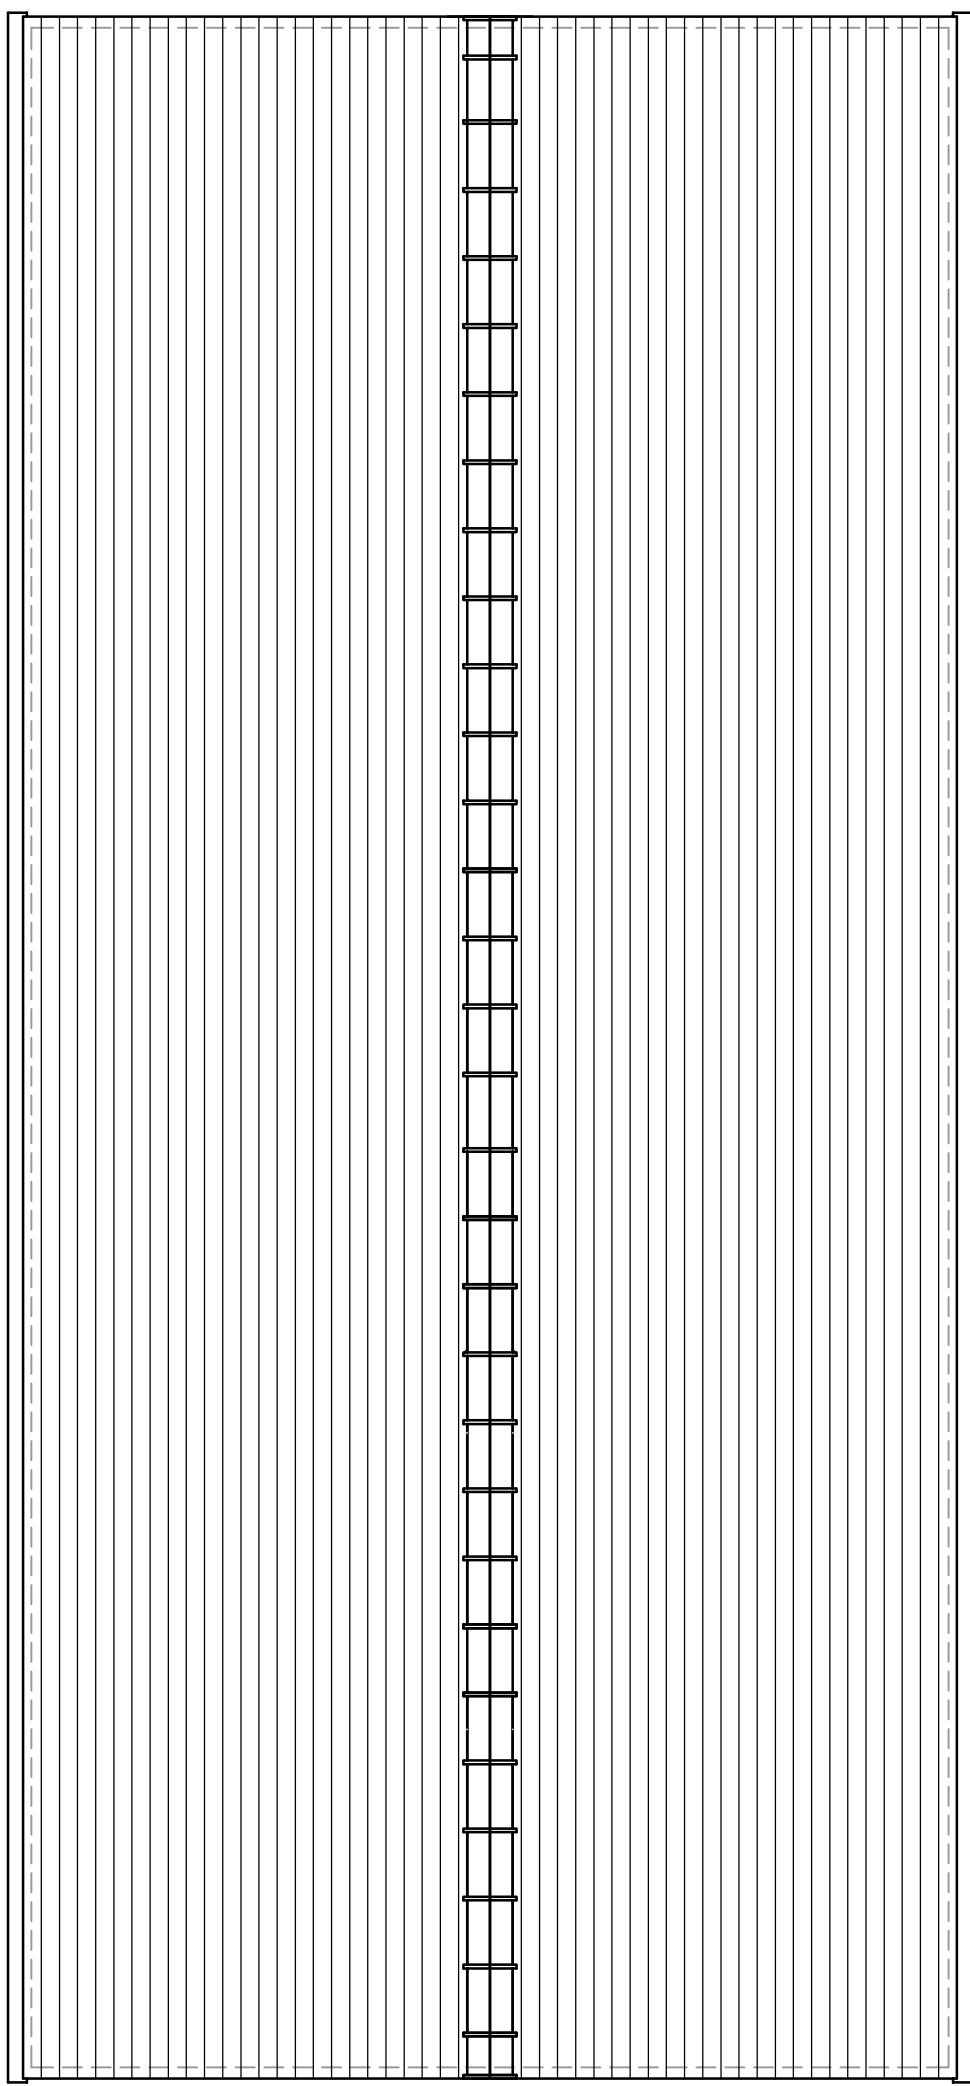


Roof Plan

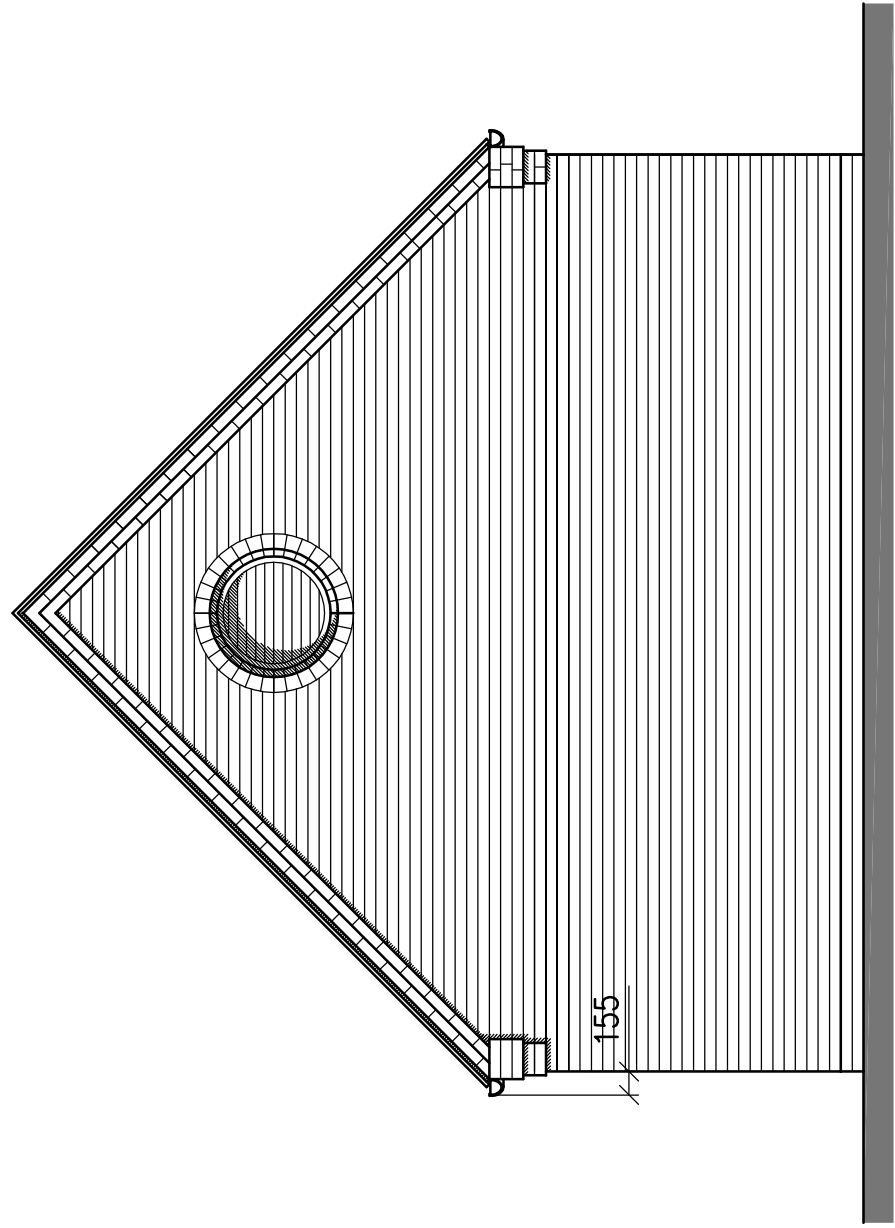


Side Elevation

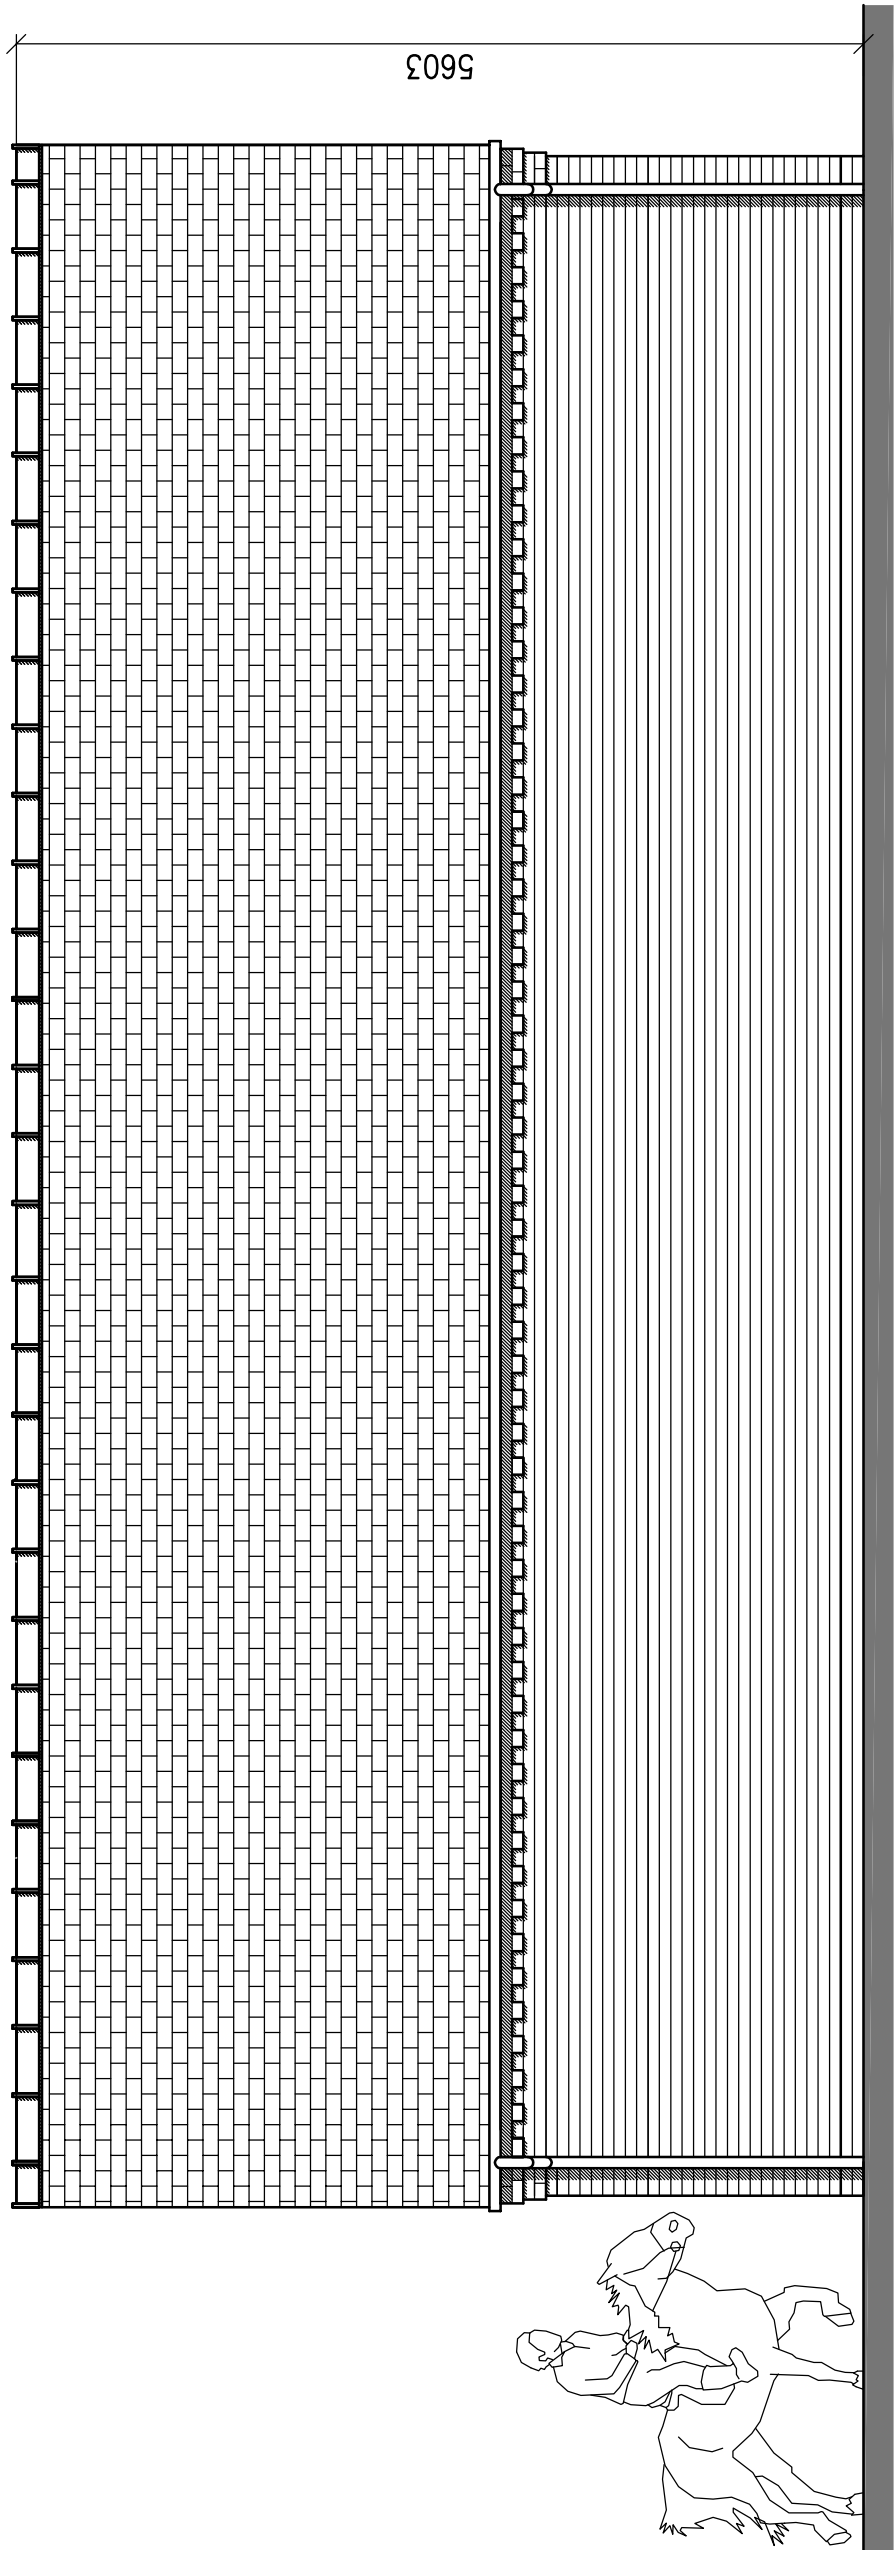

Rear Elevation

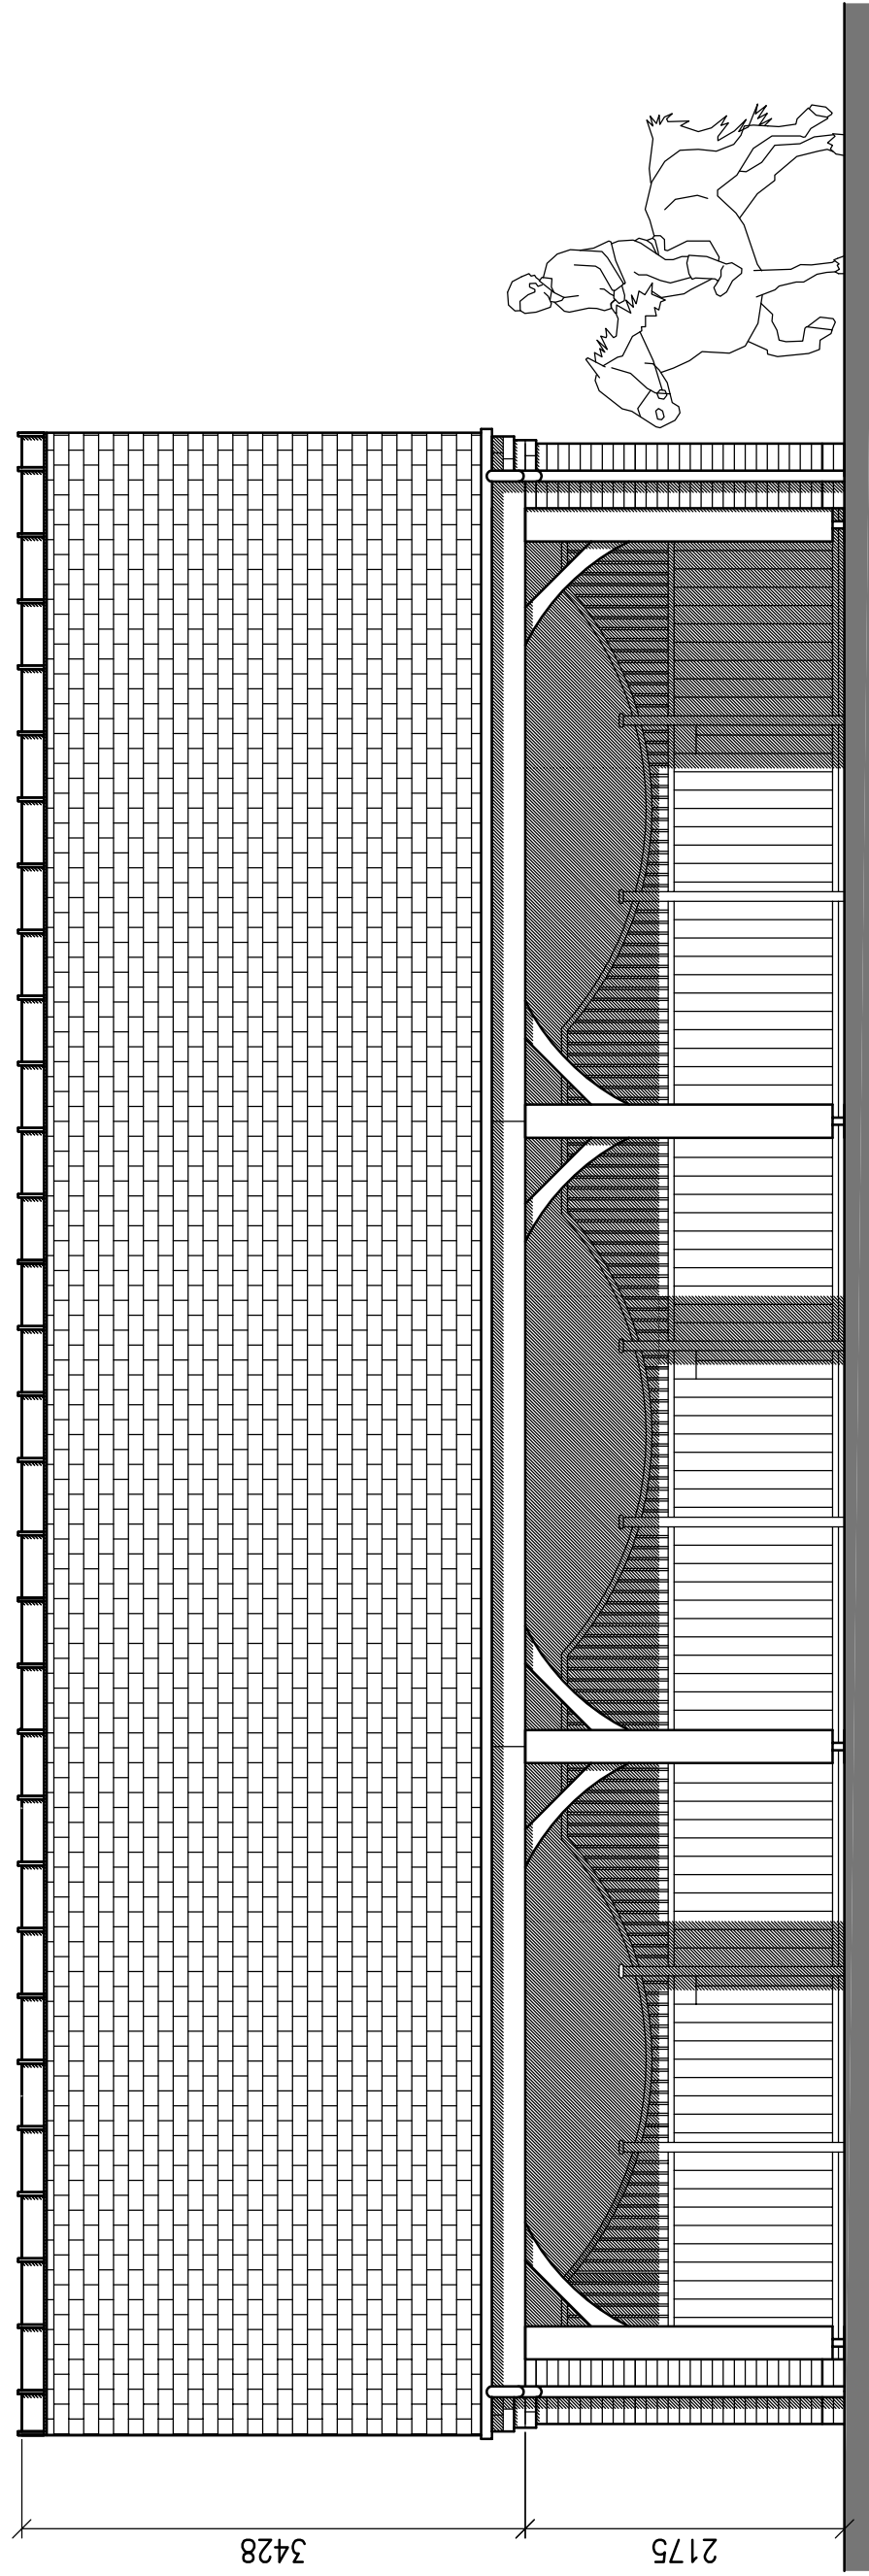

Front Elevation

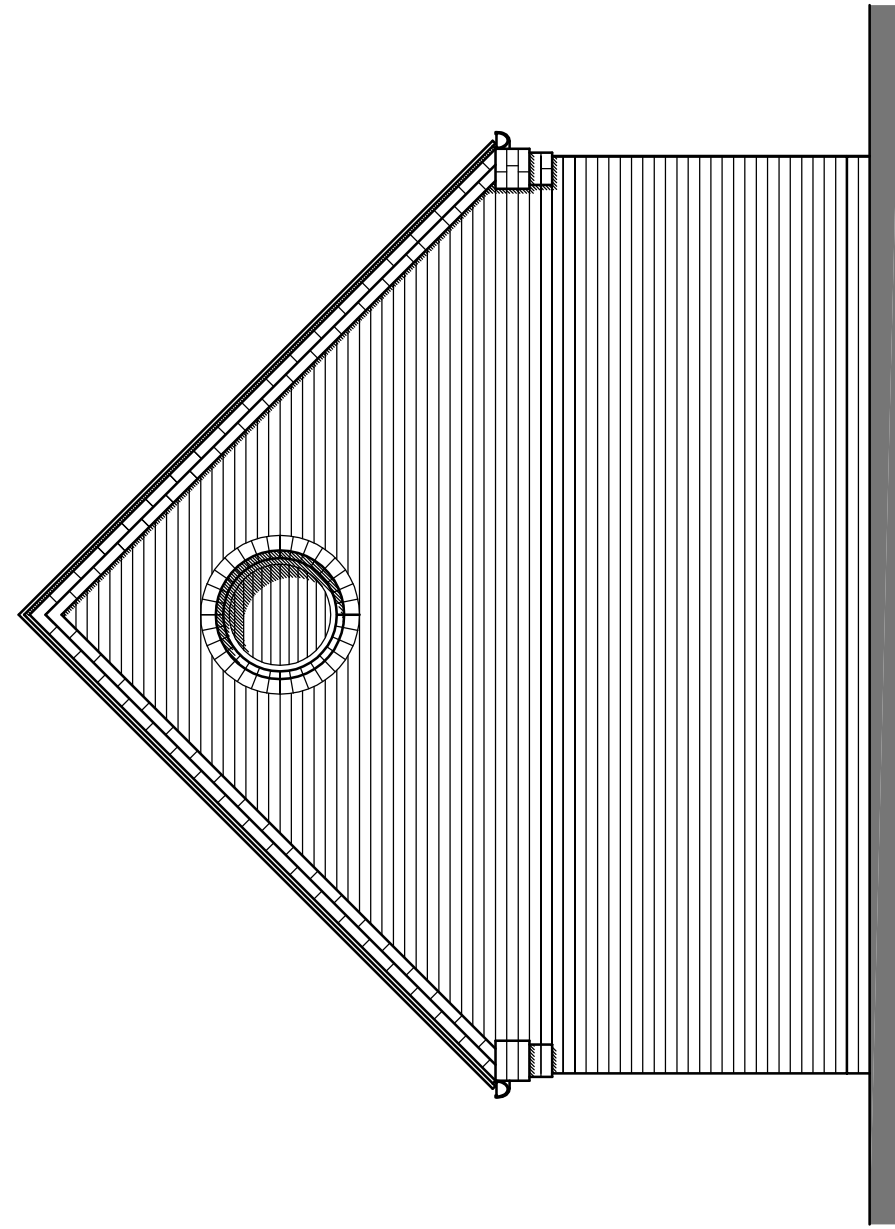

Side Elevation