




Proposed External View




Proposed Internal View

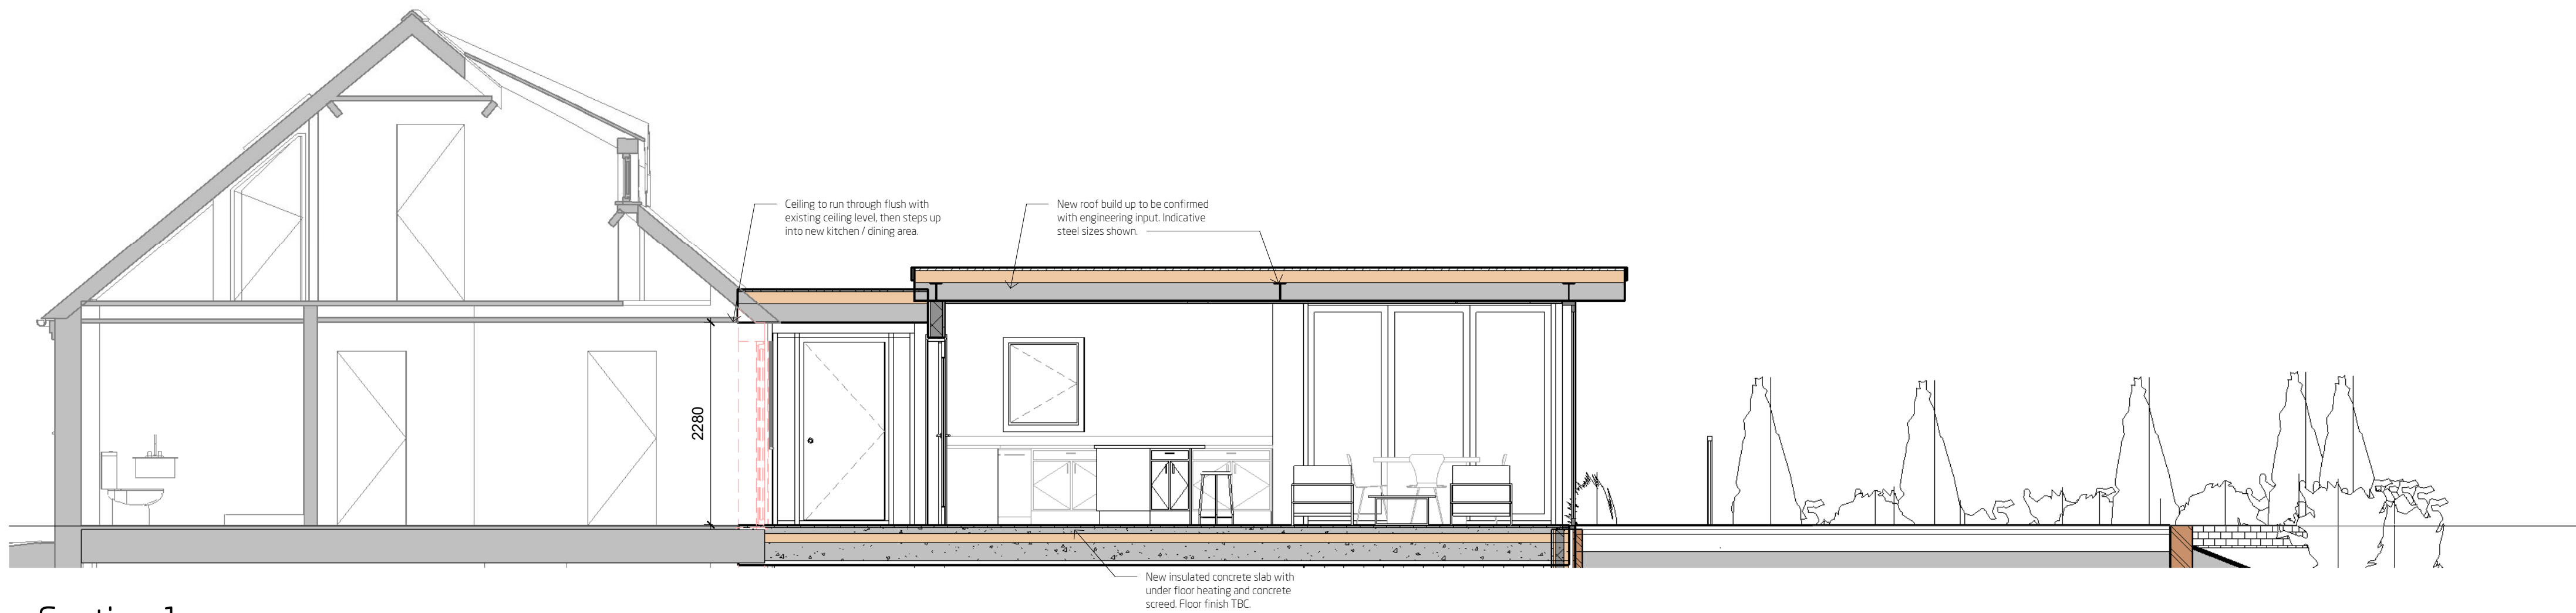

1 Section 1
1:50

P02	12/07/2019	NMA amendments: Single northern window removed, rooflight removed & kitchen window depth adjusted	RB
P01	04/03/2019	Client comments adopted, patio amended	OB/RB
rev.	date	content	by
project Stanton by Bridge			
client Mr & Mrs Toogood			
title Proposed Perspectives			
date	scale @A1	drawn	
08/12/2018	1:50	OB	
drawing number		checked	
3128 -1-002- P02		RB	

subject to structural review
subject to accurate measured survey

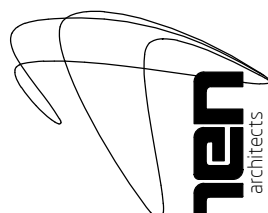

niemen
architects

Niemen Architects
Deck 2 The Waterscape
42 Leeds & Bradford Road
Kirkstall Leeds LS5 3EG
Tel: 0113 239 5400
Fax: 0113 239 5401
office@niemen.co.uk
www.niemen.co.uk