


Proposed Single Storey Extension
to the rear of
(Plot 2) No.68 Belmont Street
Swadlincote
Derbys
DE11 8JU

For Mr. & Mrs. R. Harrison


Scale: 1 – 50 and 1 – 100
Plan No.22/07/19/4958
Paper Size A3

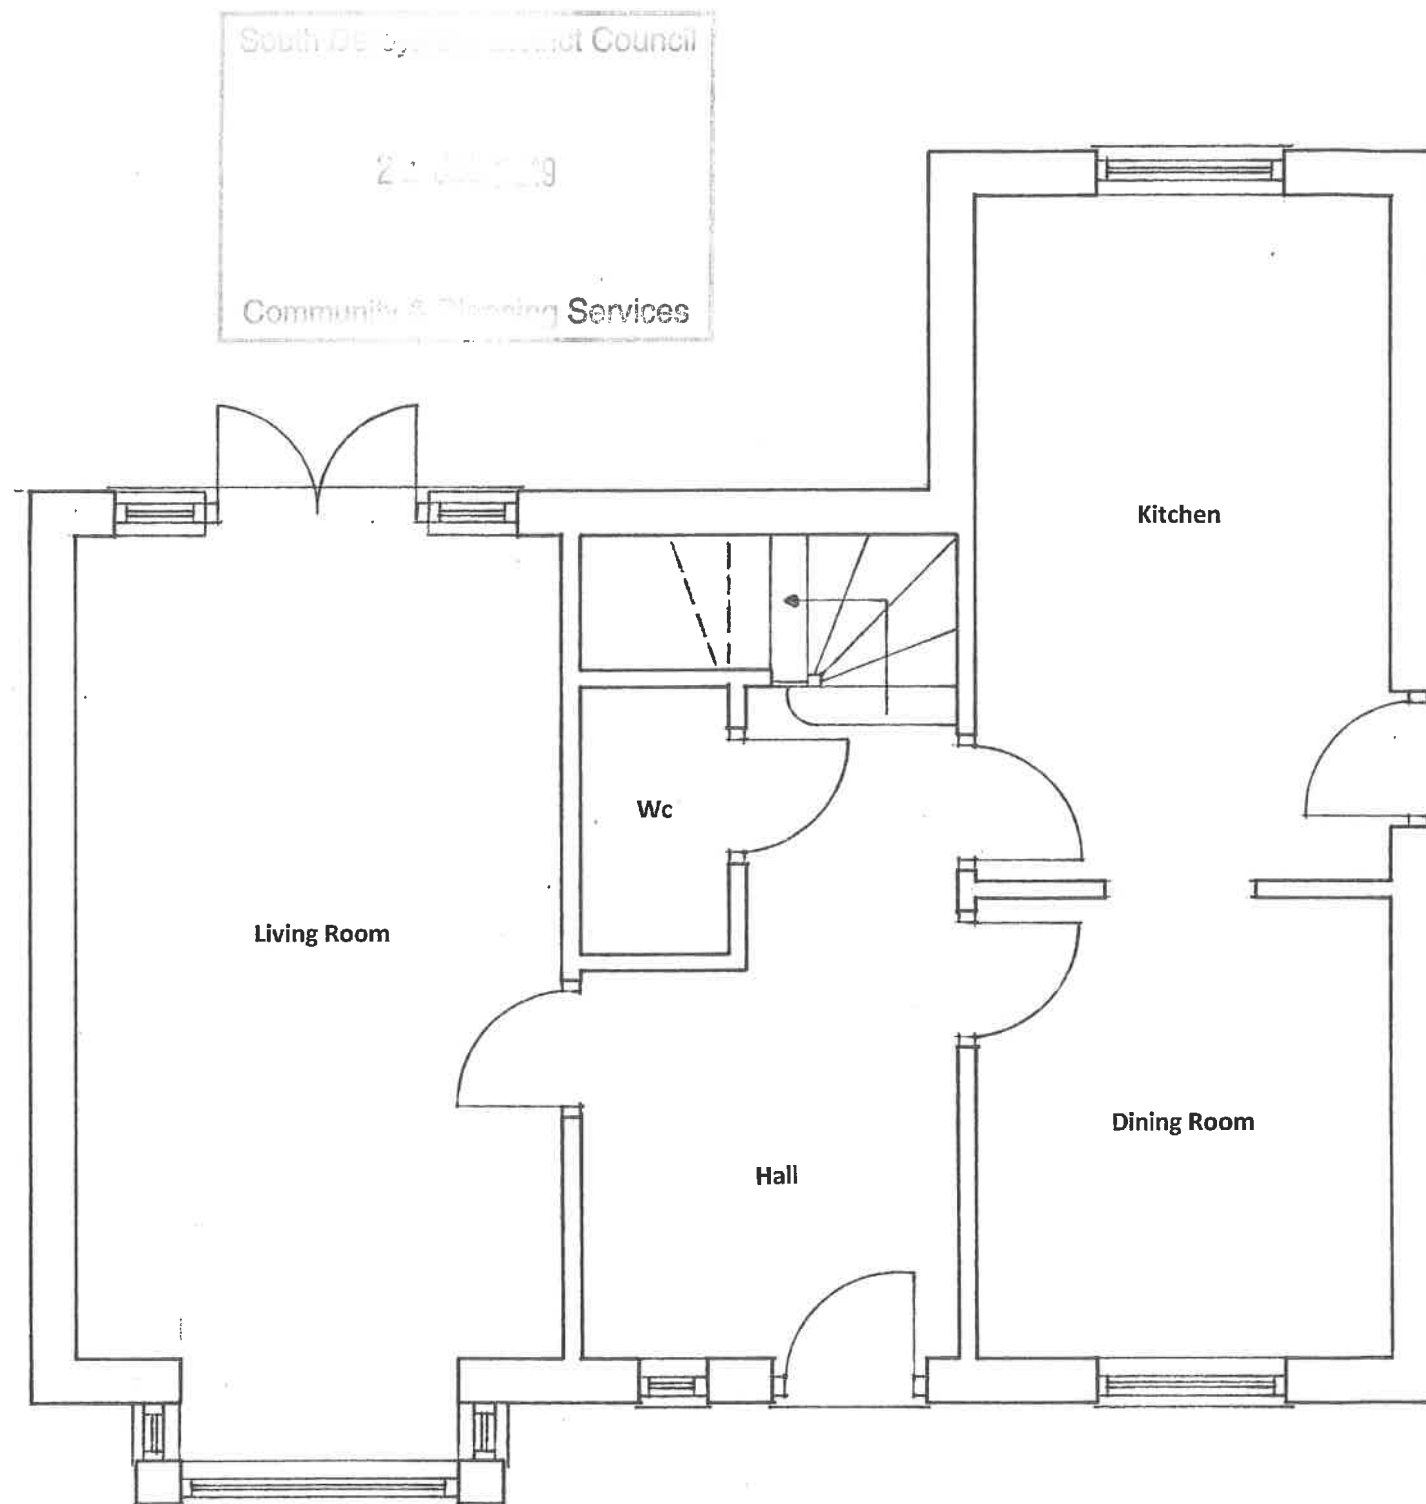

Existing Ground Floor Plan



Existing Rear Elevation

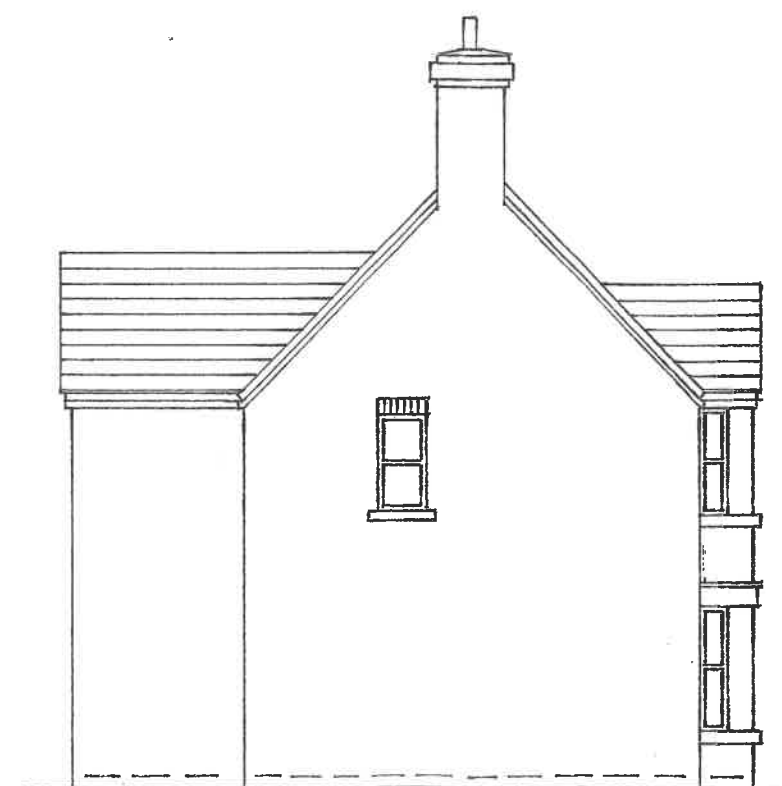

Existing Side Elevation