


Proposed Single Storey Extension
to the rear of
(Plot 2) No.68 Belmont Street
Swadlincote
Derbys
DE11 8JU

For Mr. & Mrs. R. Harrison


Scale: 1 – 50 and 1 – 100
Plan No.22/07/19/4958
Paper Size A3



Proposed Rear Elevation

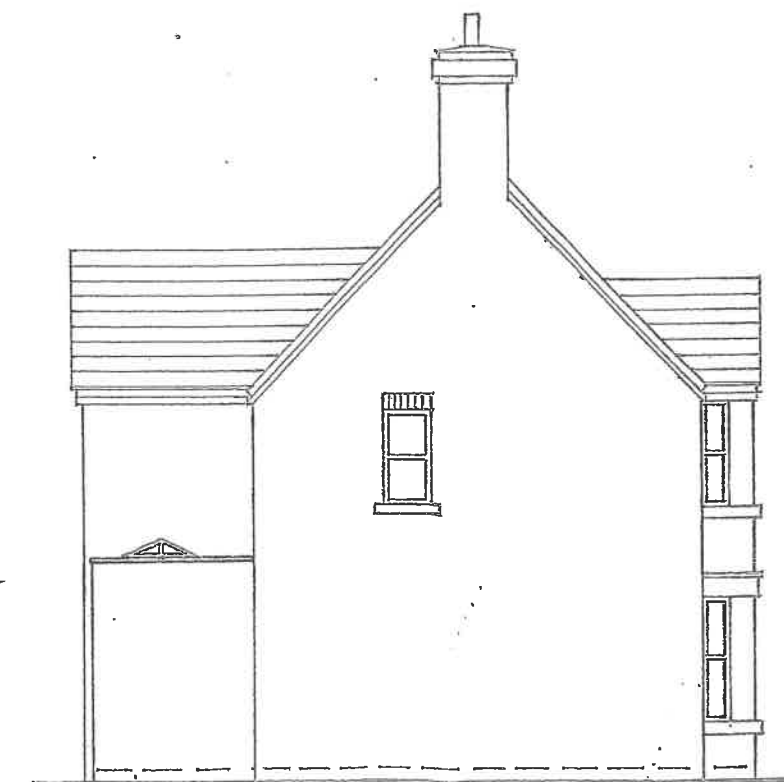

Proposed Side Elevation

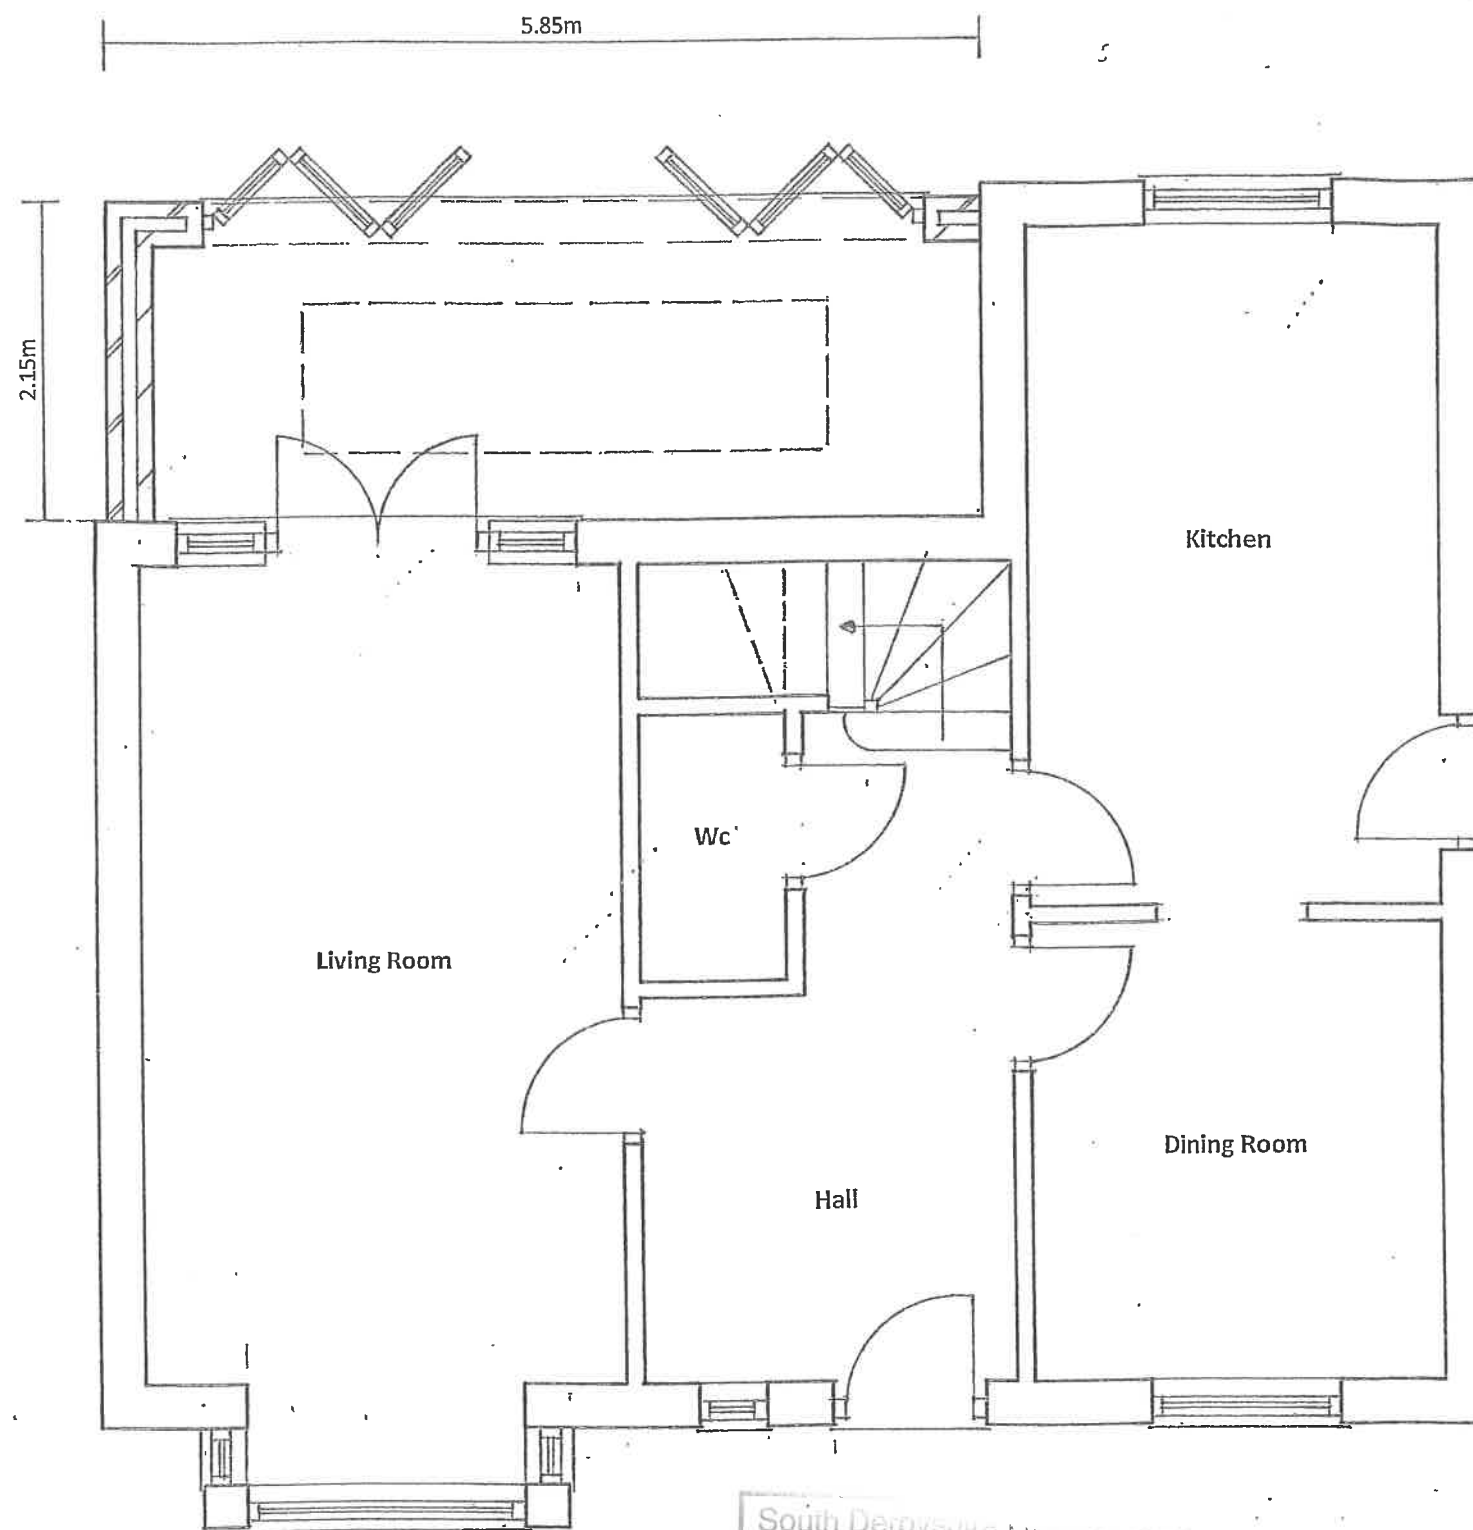

Proposed Ground Floor Plan

Plans prepared by
David Raybould & Associates Ltd
23a West Street Swadlincote Derbys DE11 9DG
Tel: 01283 817822