




VERTICAL VIEW
THROUGH PILASTER
Scale 1:5

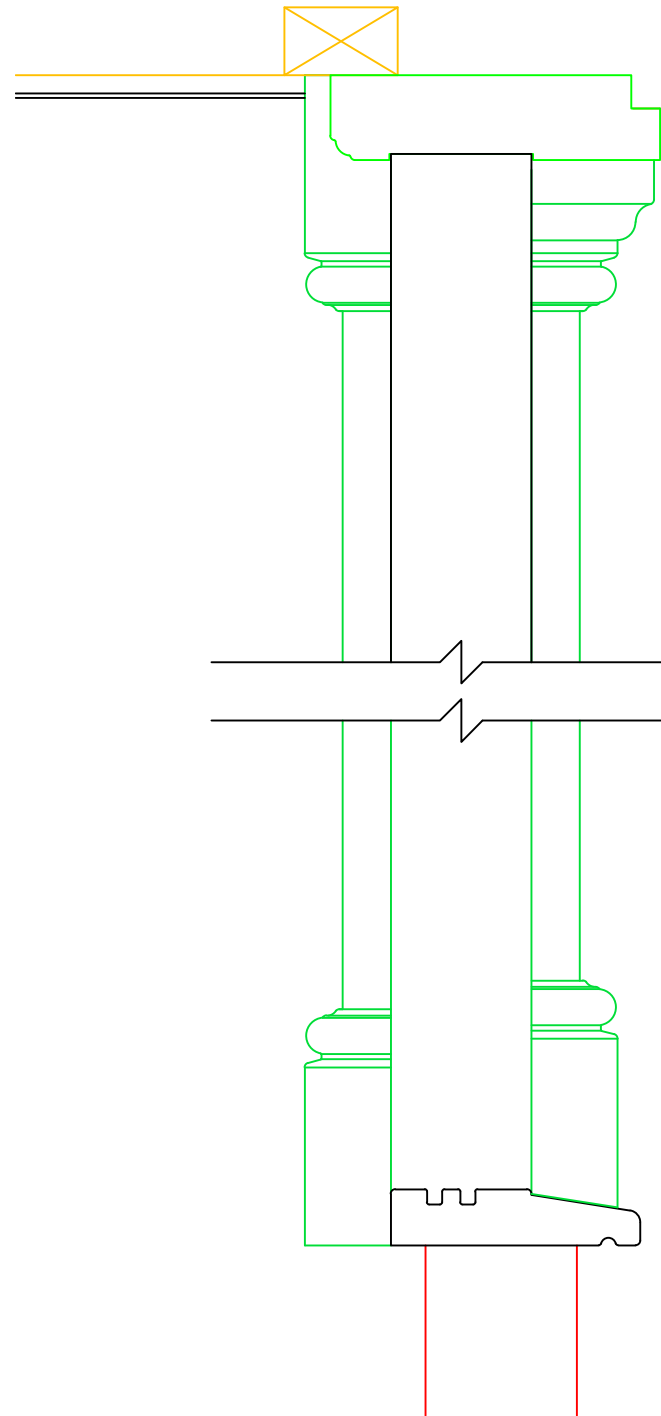

VERTICAL VIEW
THROUGH WINDOW
Scale 1:5

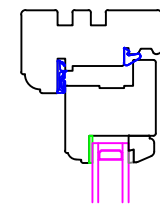


Window Head Rail

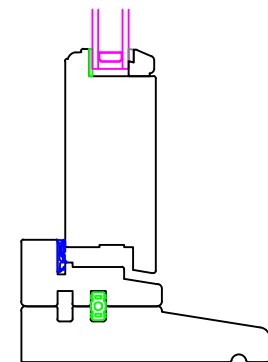


Window Bottom
Rail


VERTICAL VIEW
THROUGH BI-FOLD DOOR
Scale 1:5

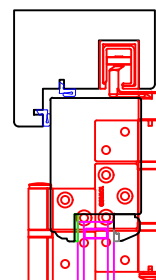

Door Head Rail

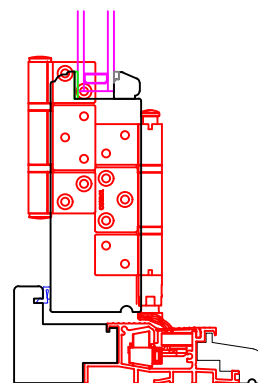


Door Cill

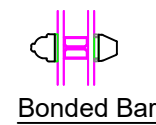


Bonded Bar


Ridge Detail

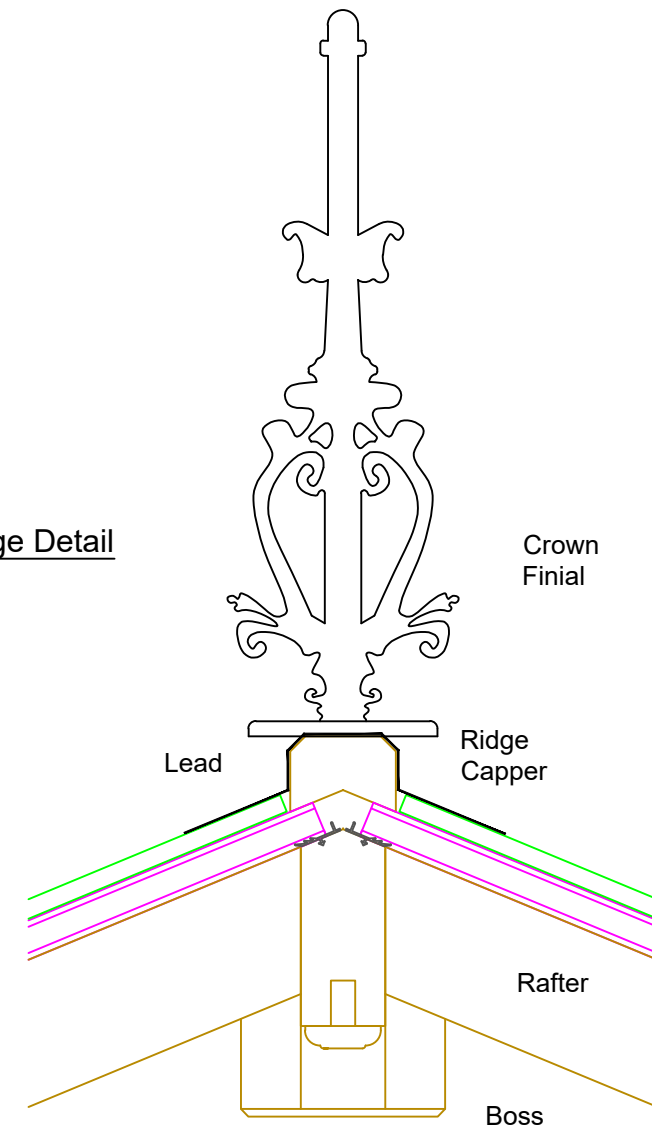

Rafter Detail

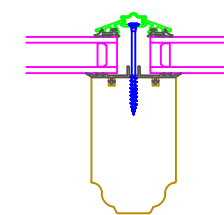

Hip Detail

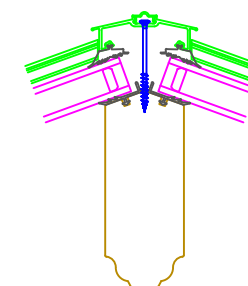

REVISION	DATE	COMMENT
client		
Mr & Mrs Devey Smith The Old Hall, Church Street, Netherseal, Derbyshire, DE12 8DF		
Drawing:		
Detail Section		
scale: 1:5 @A3	dwg: 11246 /05	rev: -
date: May '19		

David Salisbury

Bennett Road,
Isleport Business Park,
Highbridge, Somerset, TA9 4PW
Tel: 01278-764400 Fax:
01278-764422