


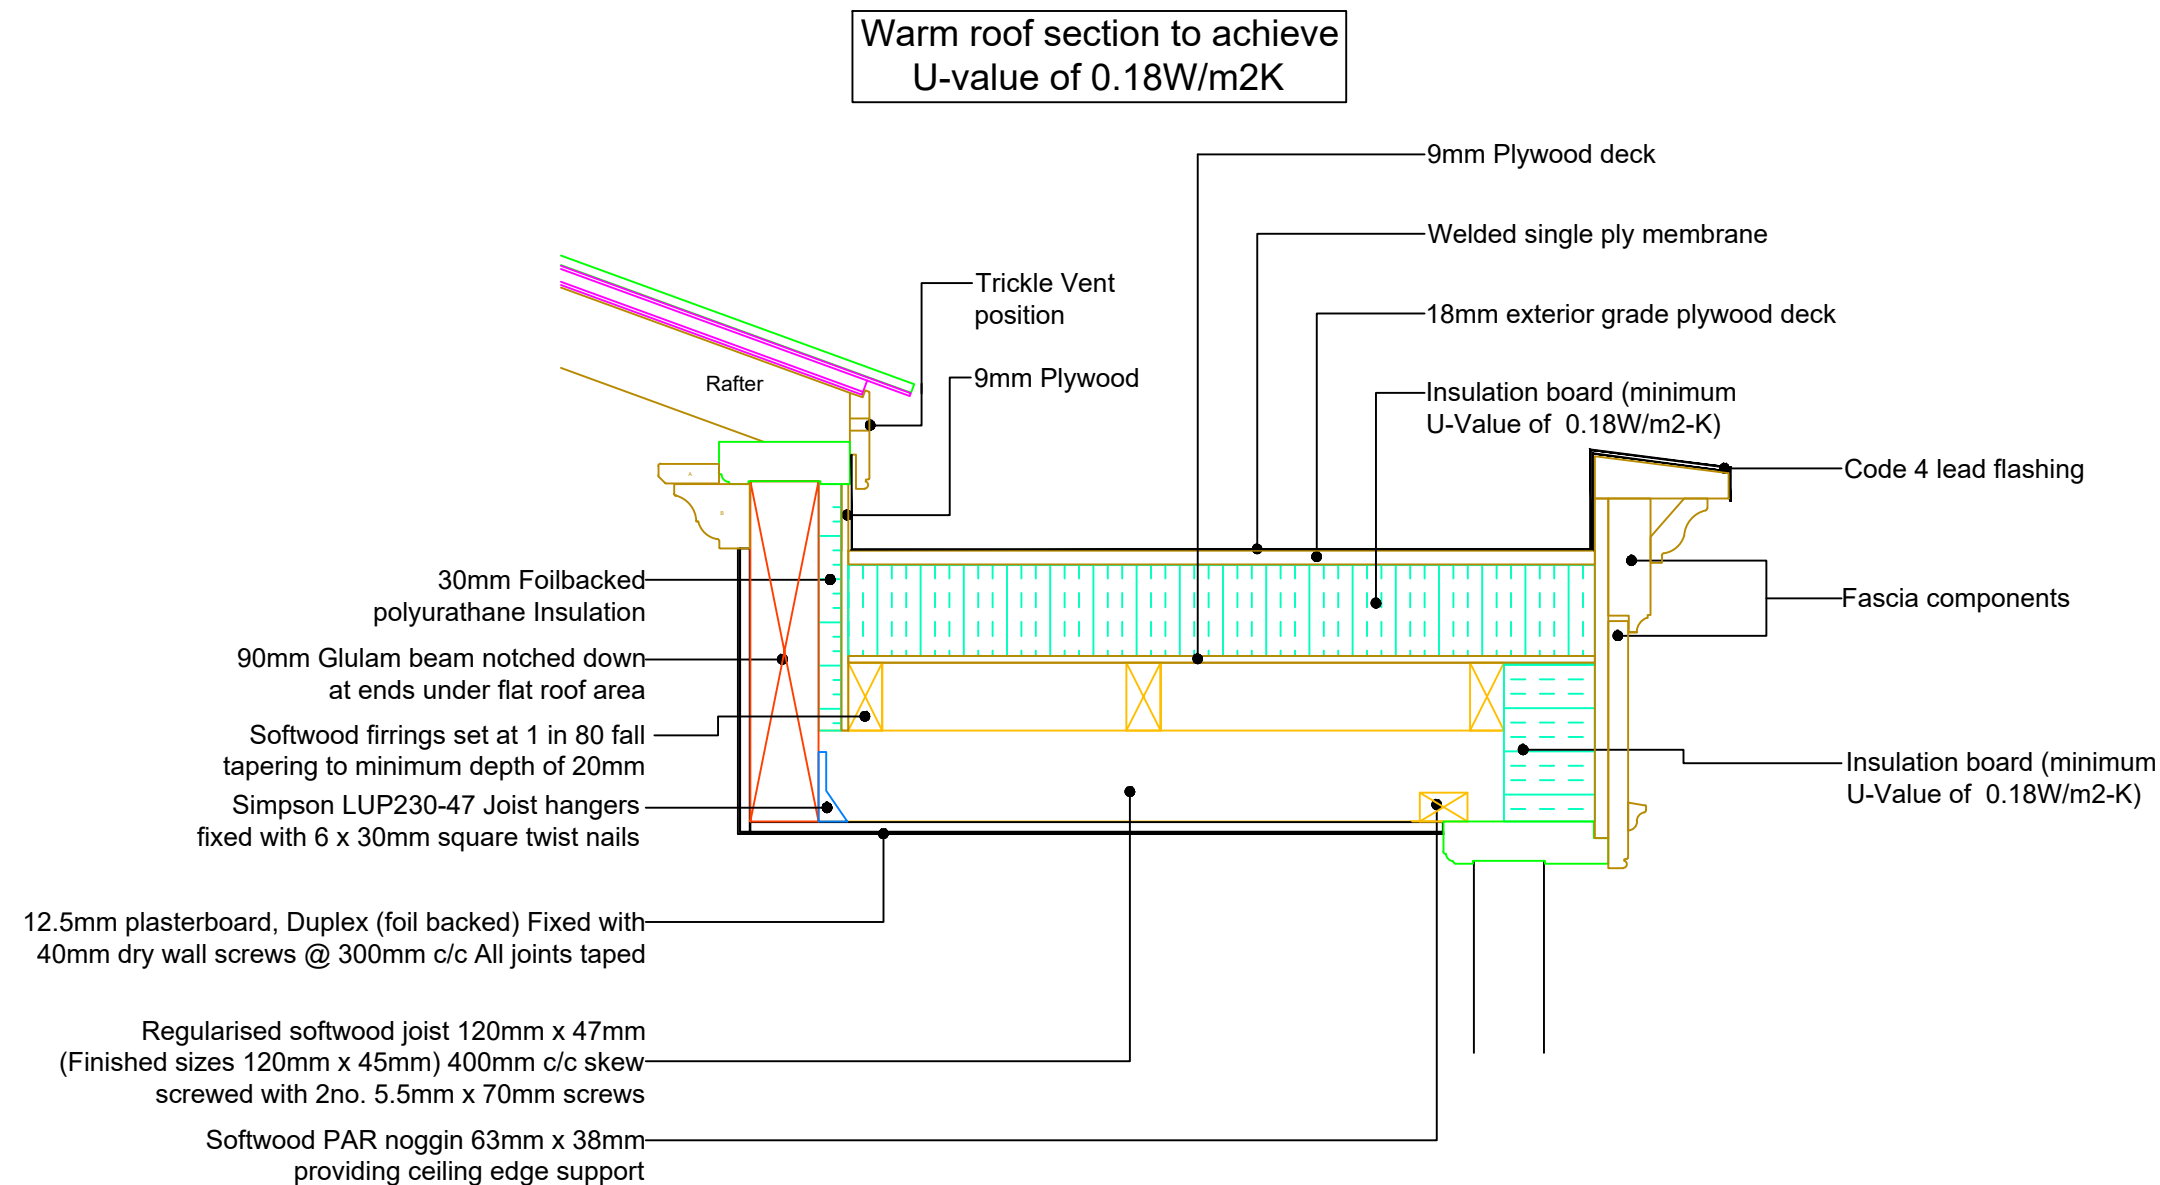

All electrical works including downlighters to comply with part P (BS7671)

REVISION	DATE	COMMENT

client		
Mr & Mrs Devey Smith		
The Old Hall,		
Church Street, Netherseal,		
Derbyshire,		
DE12 8DF		
Drawing:		
Detail Section		
scale: 1:10 @A3	dwg: 11246 /07	rev: -
date: May '19		


David Salisbury

Bennett Road,
Isleport Business Park,
Highbridge, Somerset, TA9 4PW
Tel: 01278-764400 Fax:
01278-764422