



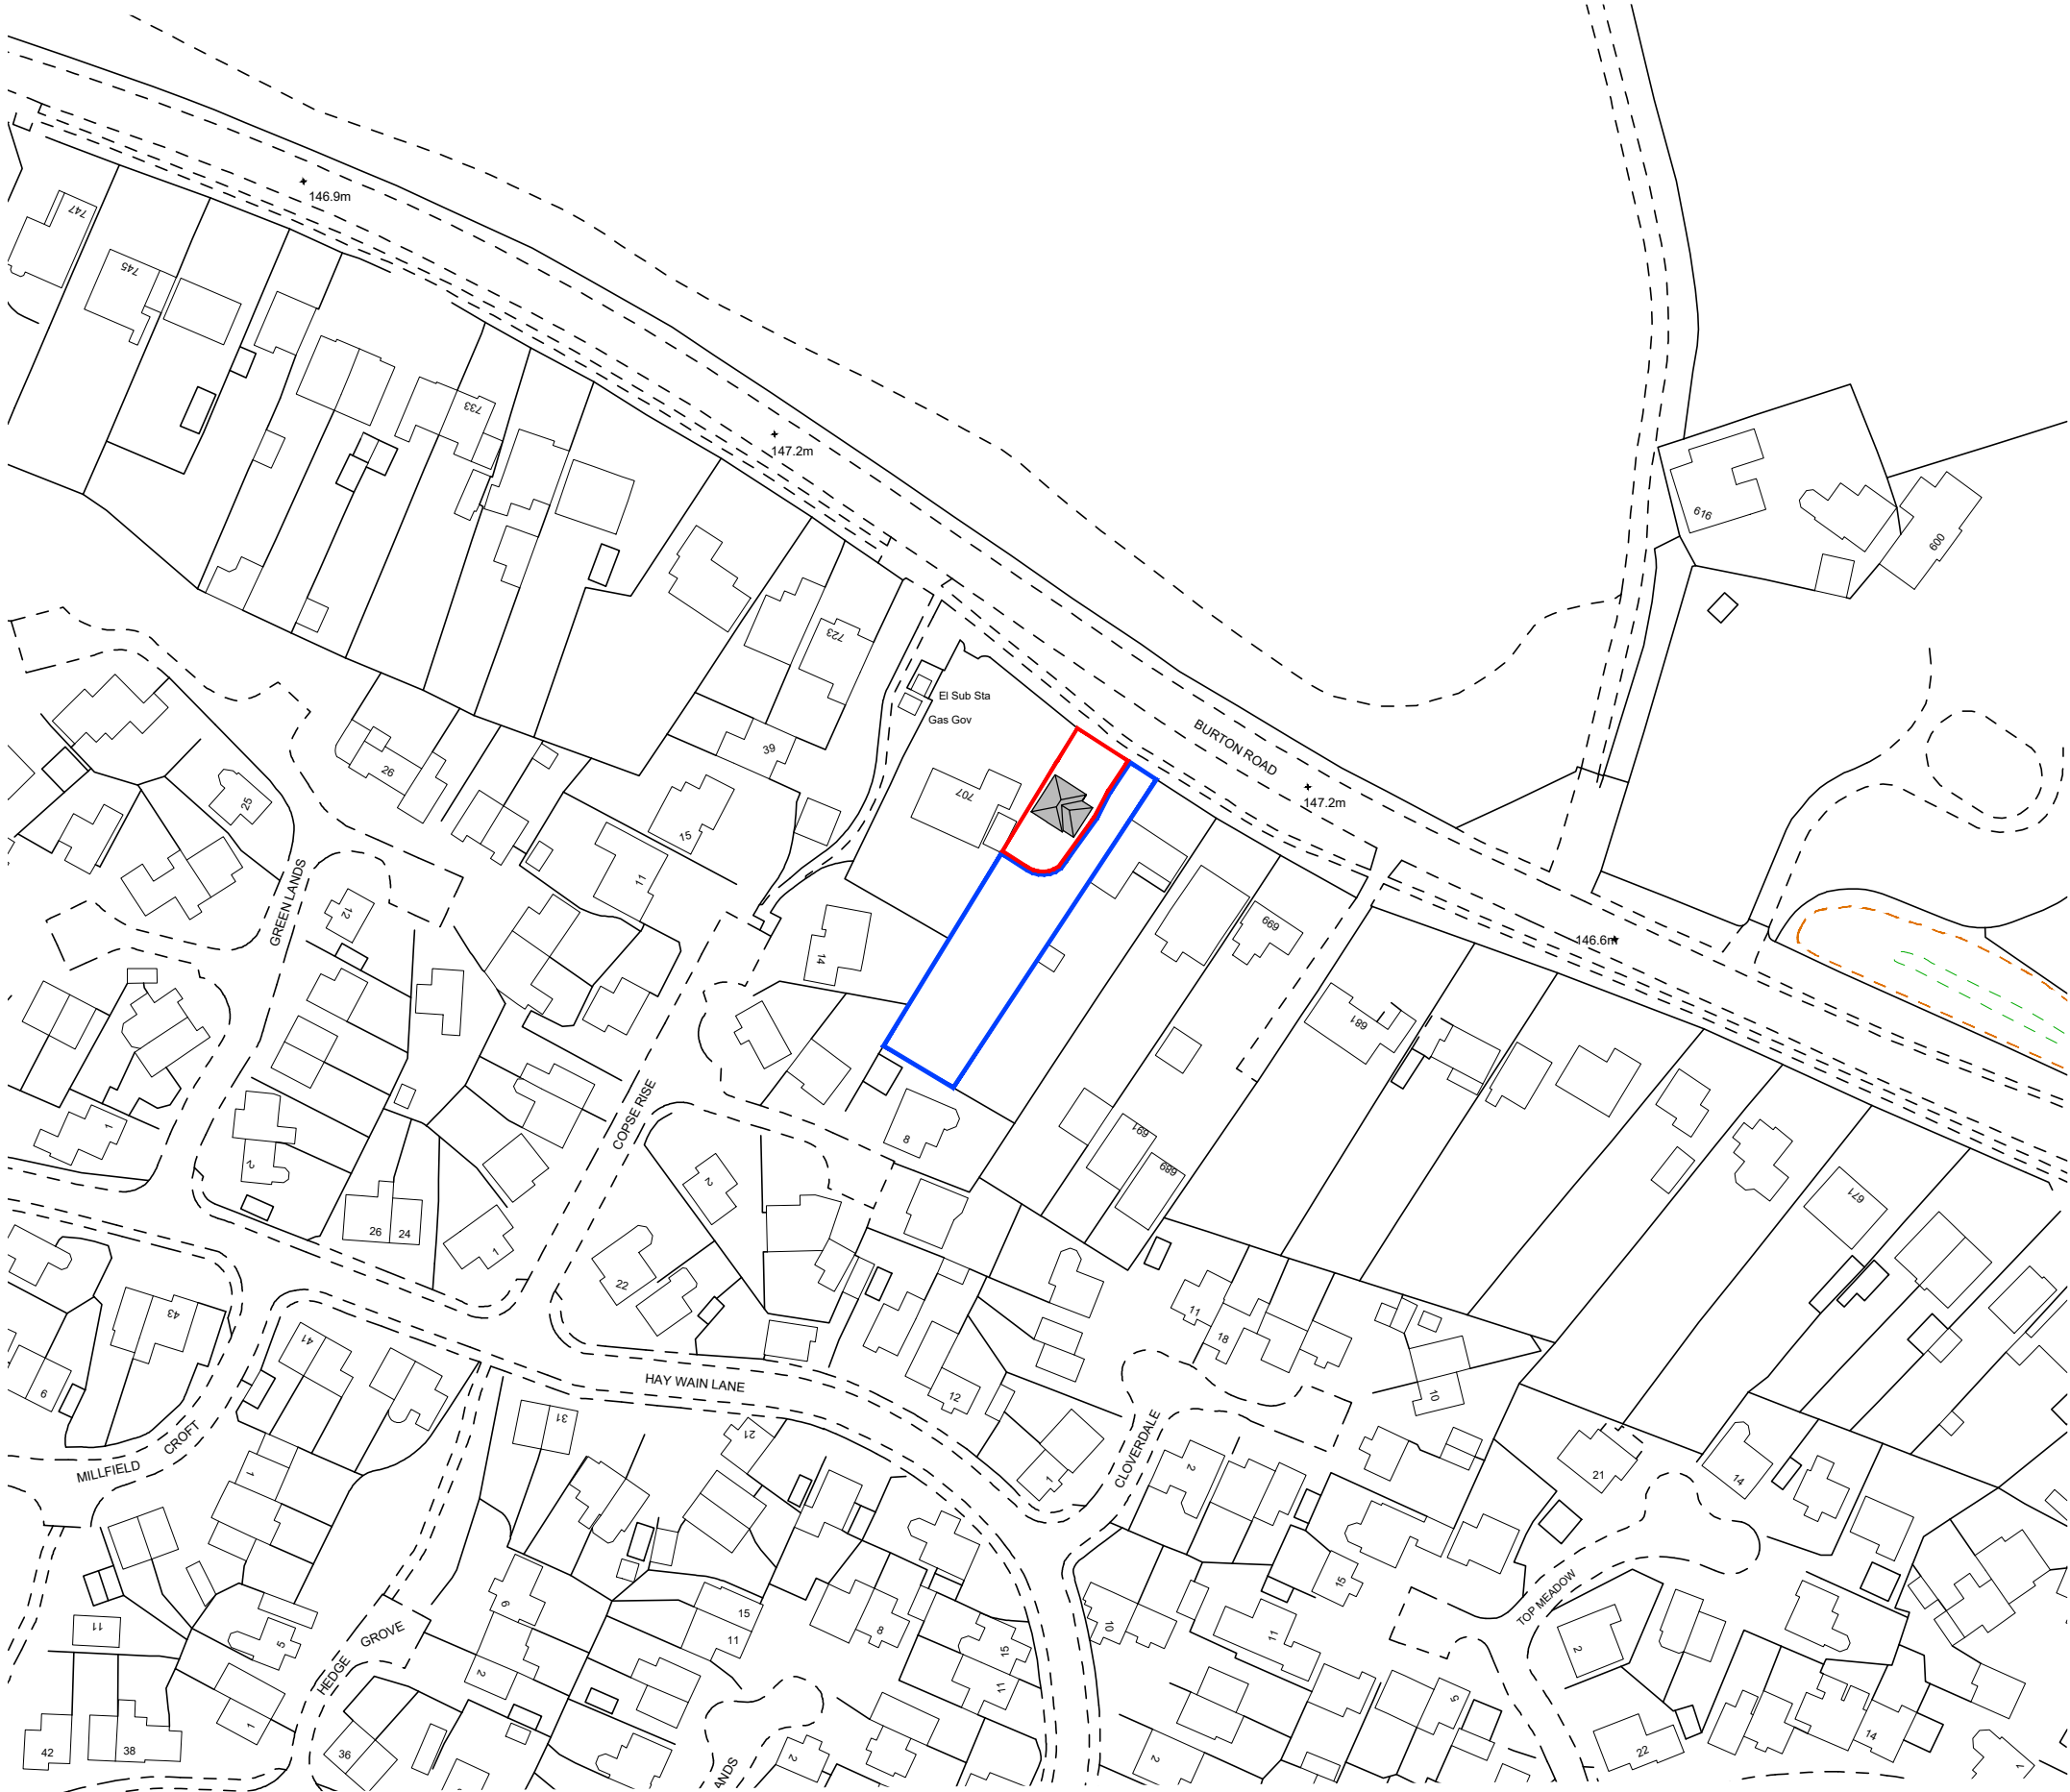

SITE LOCATION PLAN
SCALE: 1:1250 @ A3

- NOTES:
- All dimensions shown are in millimetres, unless otherwise stated. Any use of these dimensions, other than for general reference, should be the subject of third party checking on site.
 - It is essential this drawing is read in conjunction with all other drawing and documents in the EKV02120 series.
 - Any work that is carried out on the basis of this drawing should be carried out to all relevant British Standards and associated manufacturer's instructions/recommendations.
 - Contractors carrying out any work associated with this drawing, will be deemed to include in their price all work intrinsically necessary in addition to the works detailed and also for verifying all dimensions prior to work commencing.

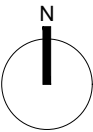

A	2019.08.09	Revised Red/Blue Line For SDDC	AWE	SPJ
O	2019.07.23	First Issue	AWE	SPJ
Rev	Date	Description of Revision	Drawn	Checked



t: +44 (0)1332 895272 e: info@brooklynellis.co.uk w: www.brooklynellis.co.uk

Drawing status:

PLANNING

Project title:	Scale:
RESIDENTIAL DEVELOPMENT AT BURTON ROAD, MIDWAY, SWADLINCOTE	1:50 @ A1 1:200@A3

Drawing title:

SITE LOCATION PLAN

Drawing No:	Revision:
EKV02120 - 010	A

© EKV Design Ltd. 2019. All rights reserved. No part of this document may be reproduced, stored in a retrieval system, or transmitted, in any form or by any means, electronic, mechanical, photocopying, recording or otherwise, without the prior written permission of the copyright owner.