


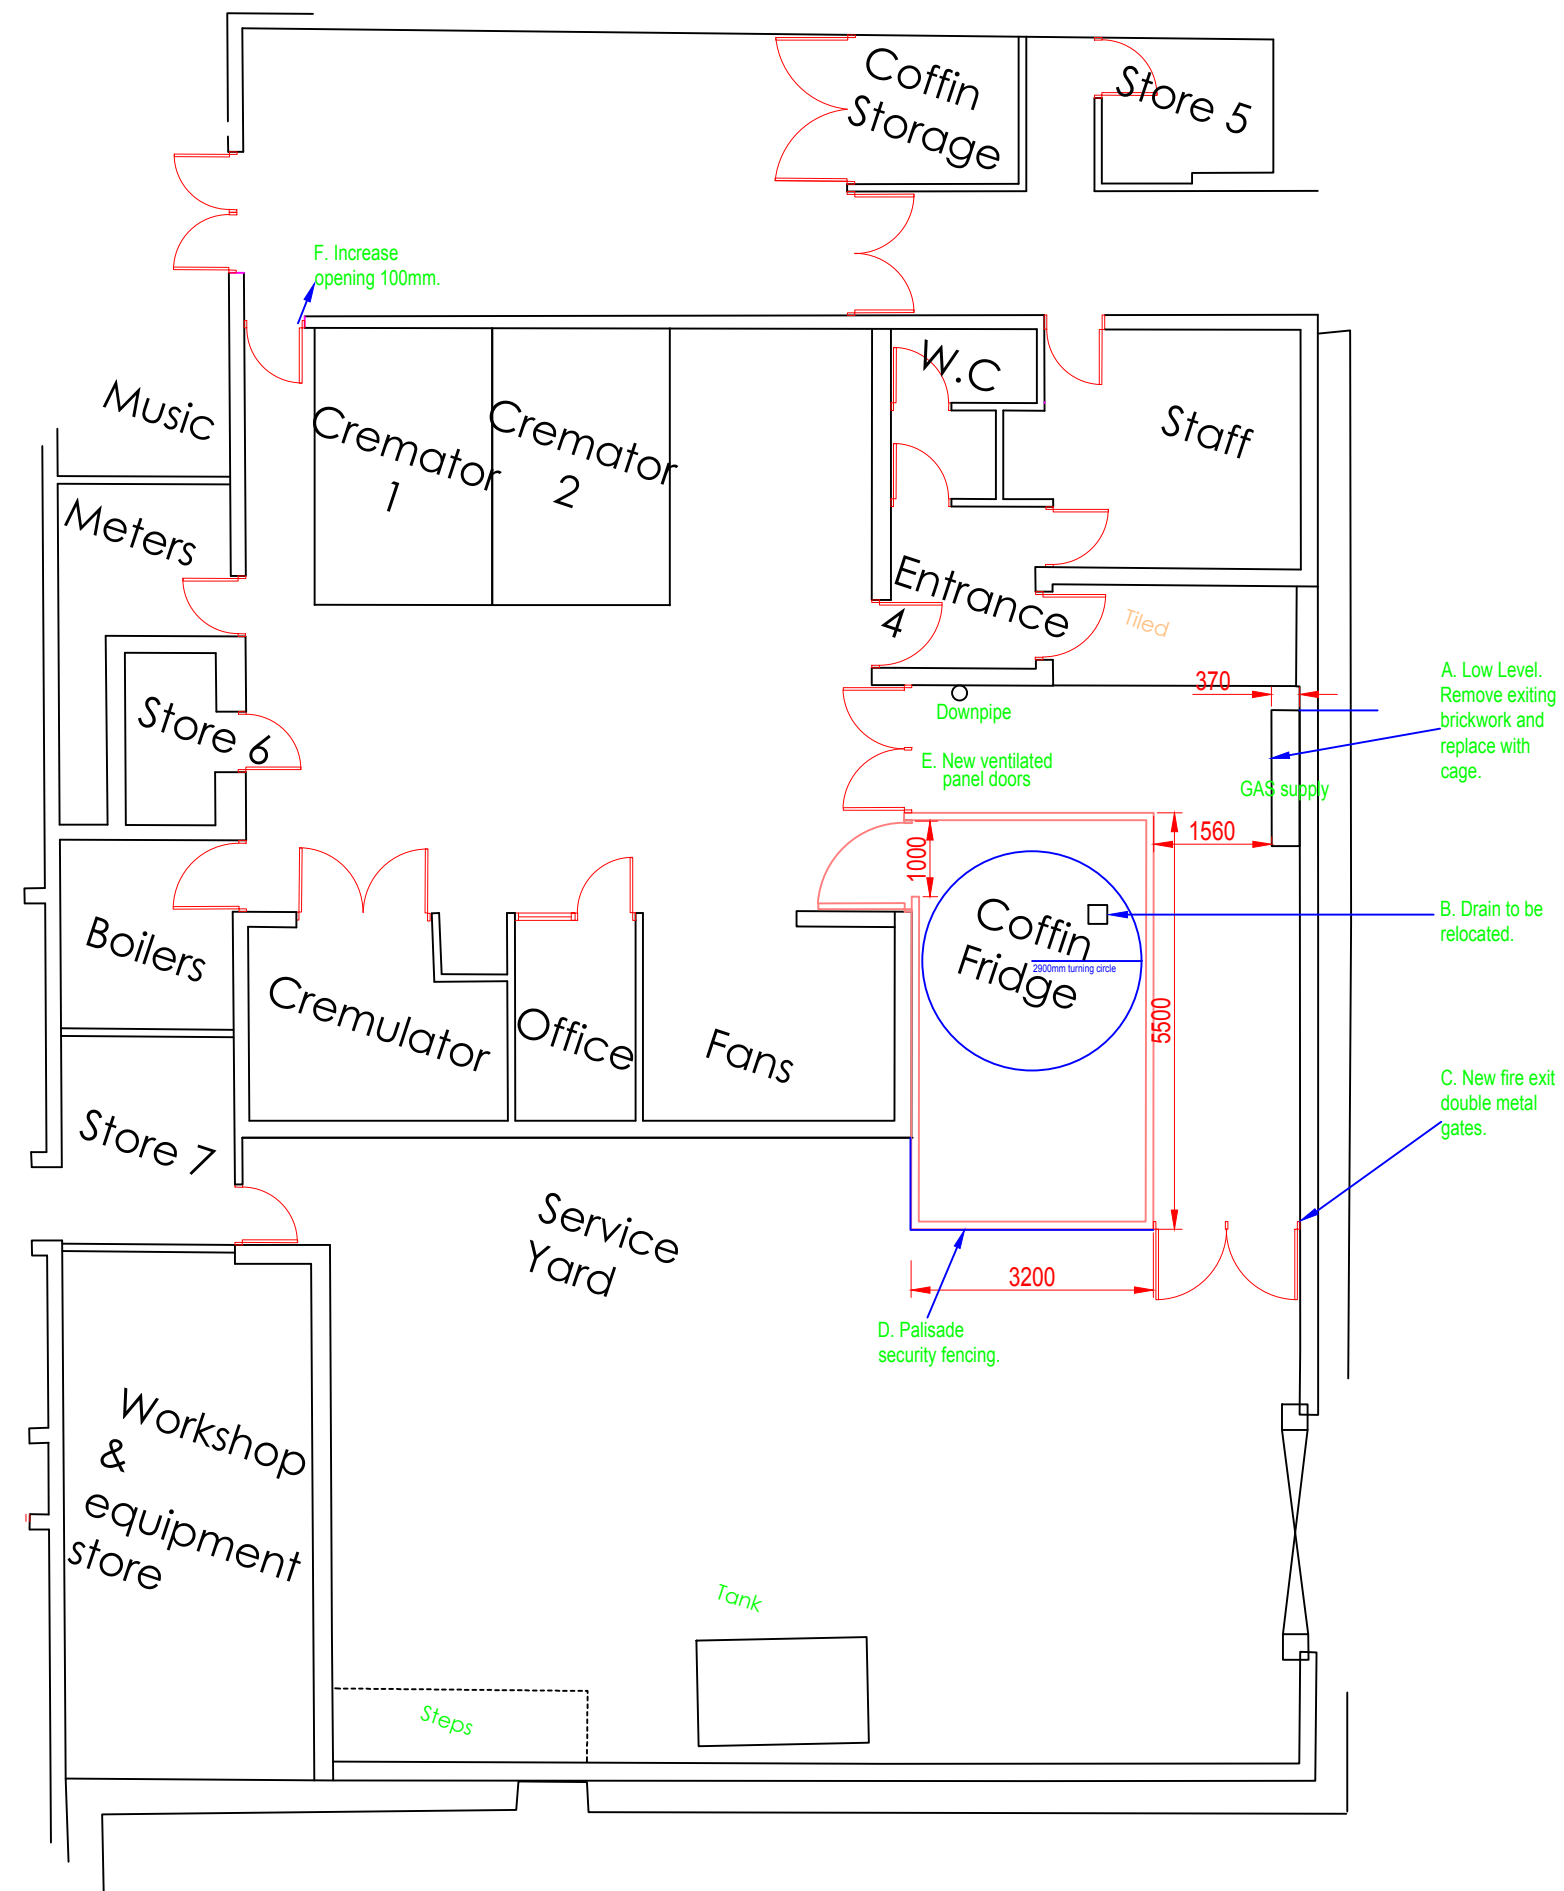

#	Date	Revision
Drawing Revisions		
Central England Co-operative		
Central House, Hermes Road, Lichfield, Staffordshire, WS13 6RH Tel: 01543 414140		
Site Address		
BRETBY CREMATORIUM GEARY LANE		
Project Type		
New Storage/Holding		
Drawing Title/Stage		
New Fridge location		
Scale	1:100@A3	Date MAY 2019
Drawing Number	18-096-S10-SK06	Drawing Rev. CAD
Lock & Approved Date	Draw by KS.JOHAL	
Sales Area sqft	Back-up Area sqft	Gross Area sqft
This drawing is copyright. Contractors must check all dimensions on site, working only from grid and figured dimensions. Any discrepancies are to be reported before commencement of work.		