


Proposed Green Elevation

South Derbyshire District Council
09 JUL 2019
Community & Planning Services

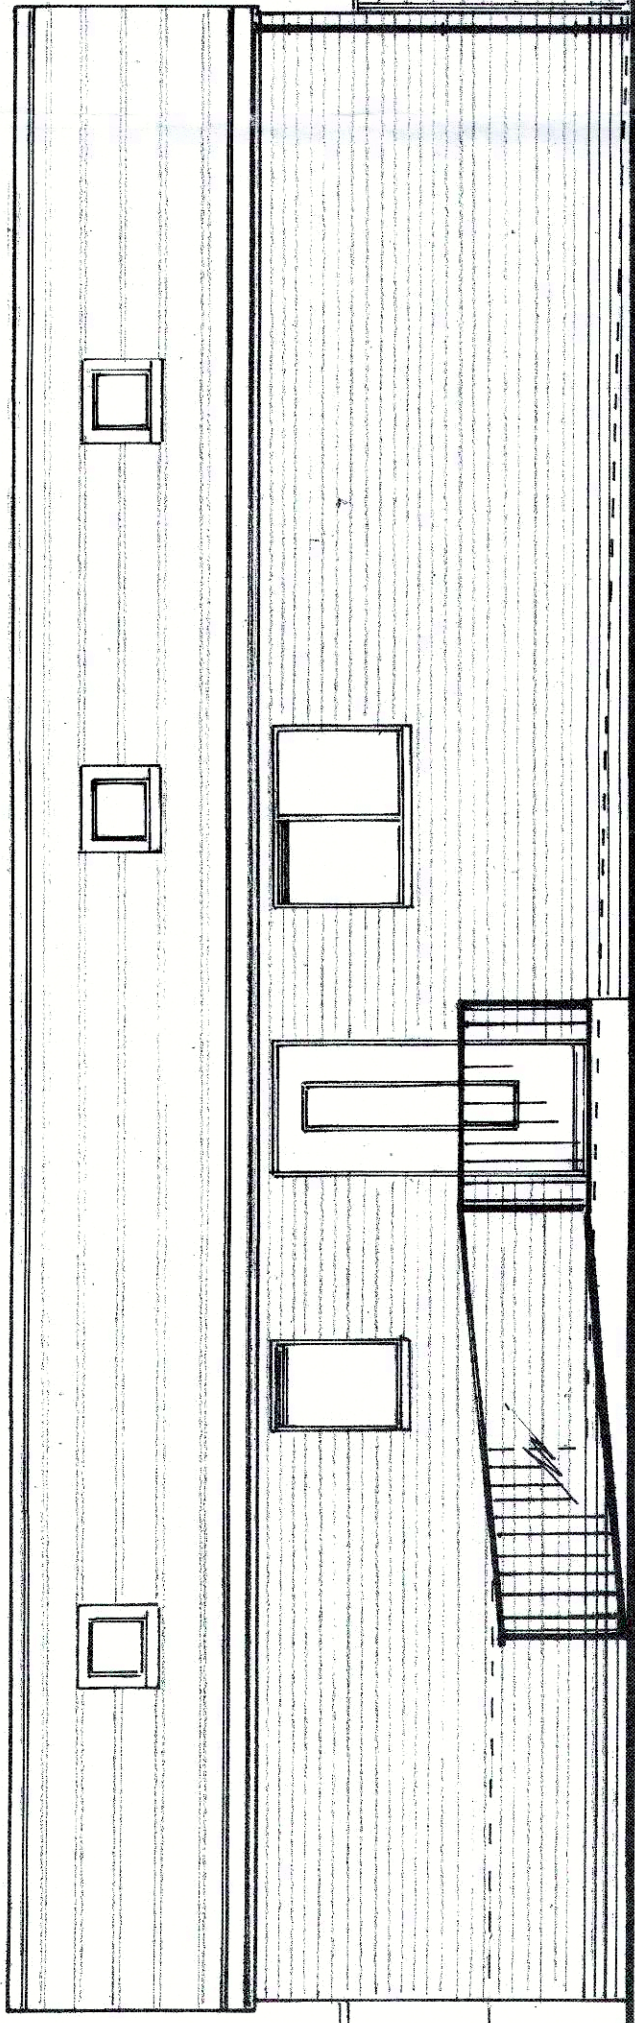




Proposed Green Elevation
253 STANWELL RD
SHARWINGATE
DERBYSHIRE
SE 1:50
May 2019

Bricks to match house
tiles to match house (glazed)
double glazed
down pipes & gutters to be
black plastic.

9/2019/752

Proposed Rear Elev




Proposed Front Elev

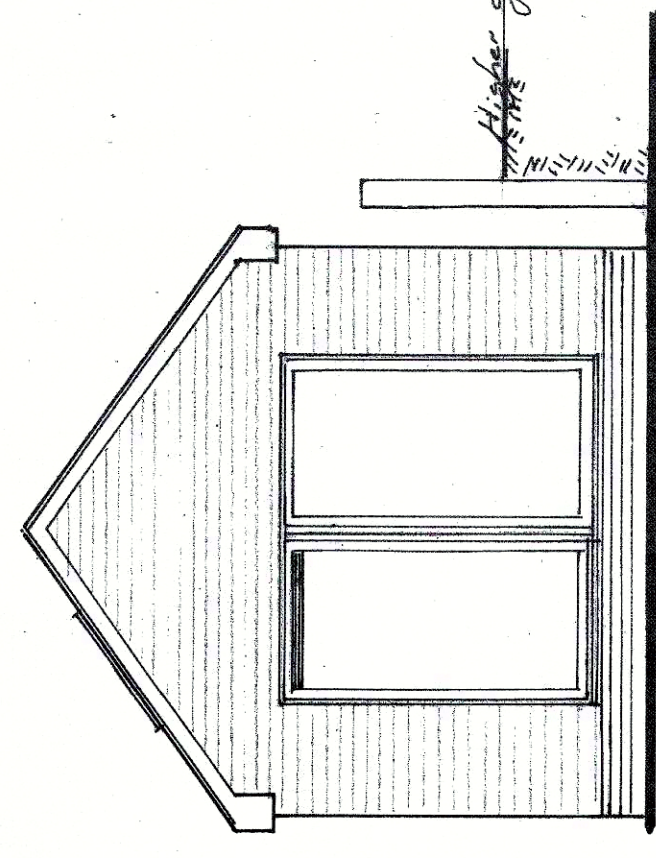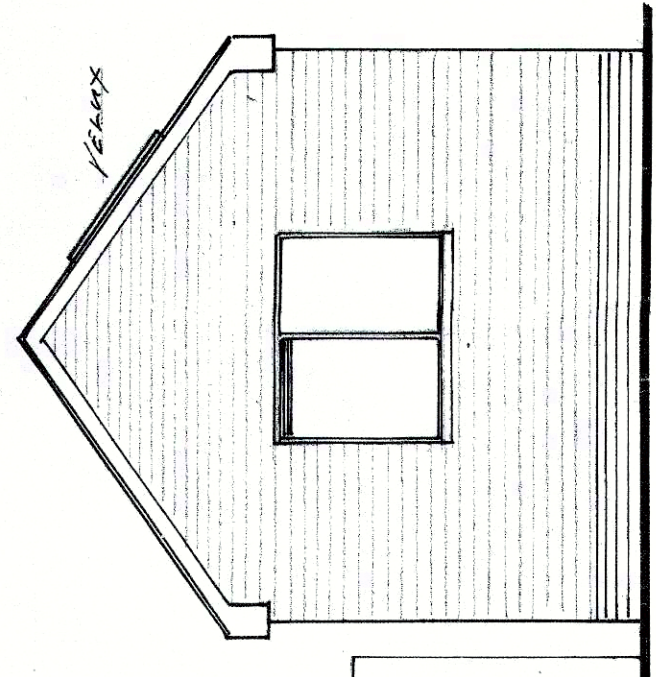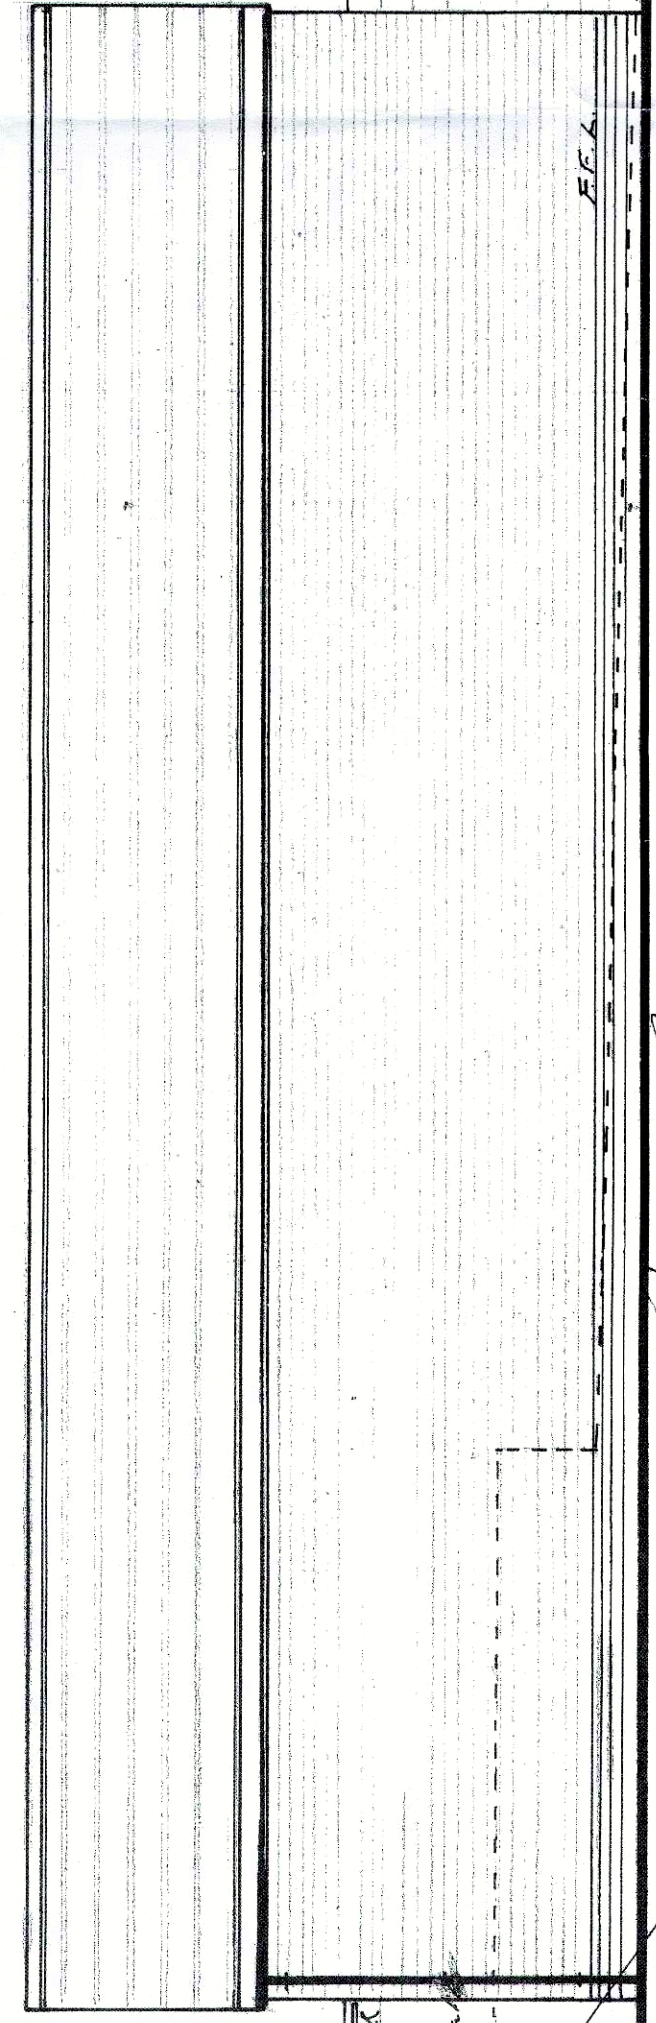

Proposed Boundary Elevation

Approx. height of ground level
for the property to side of N. 53
NOTE: The ground level of the
adj. property varies over the site

All new foul drains to
connect into ex. system
stormwater taken to
swaleways 5m from
any buildings

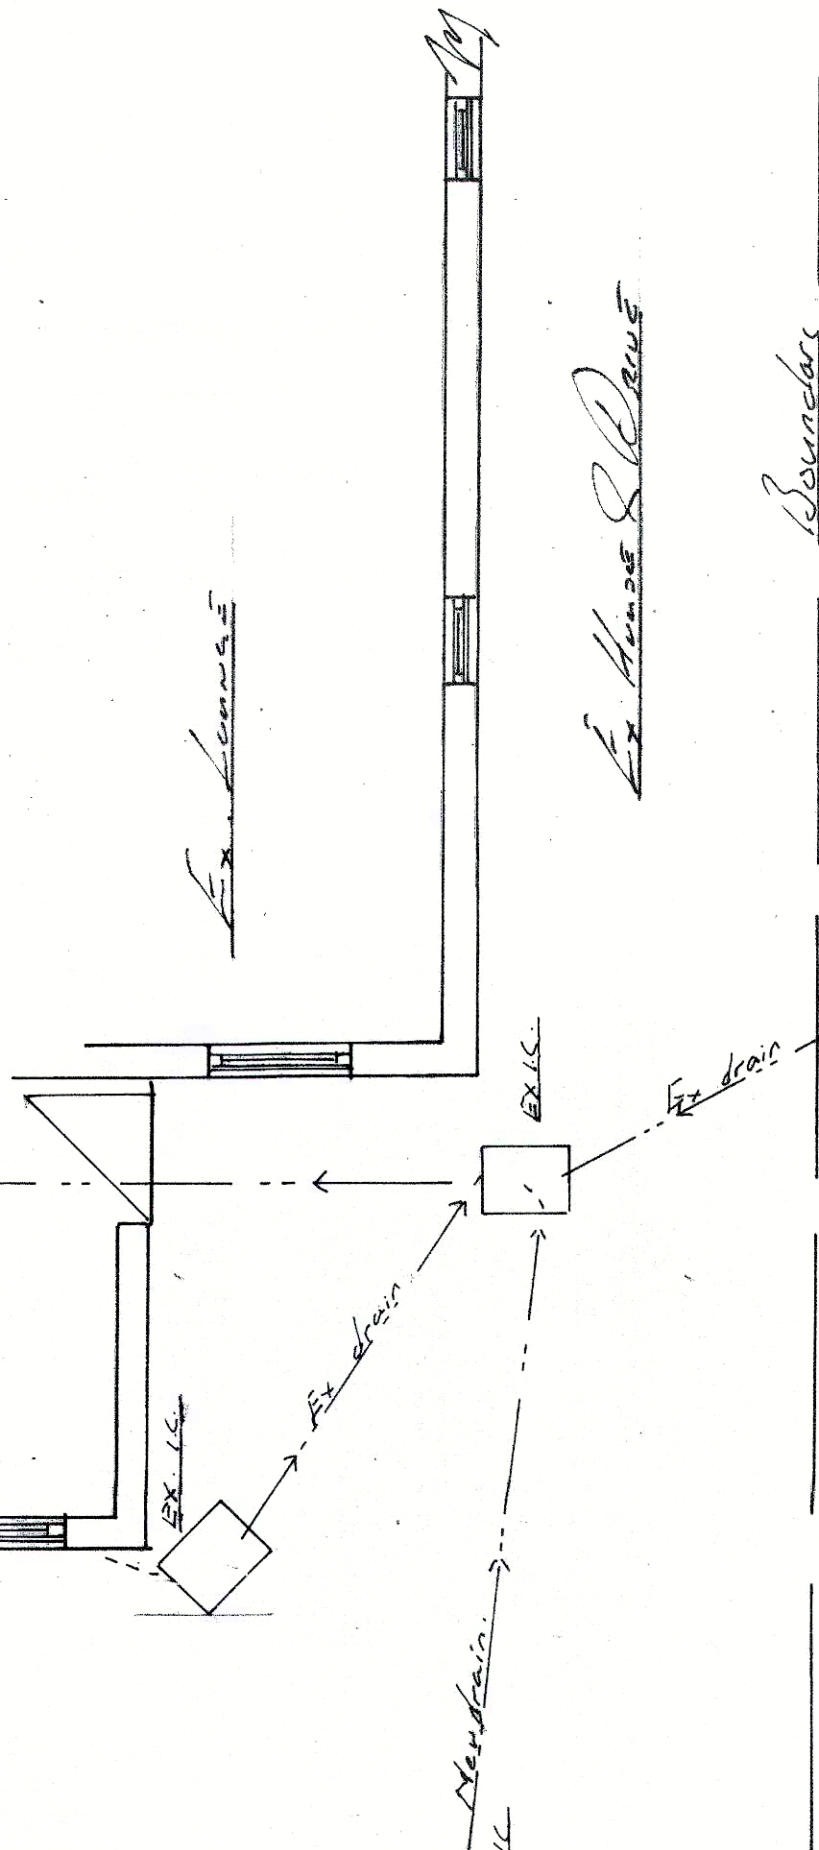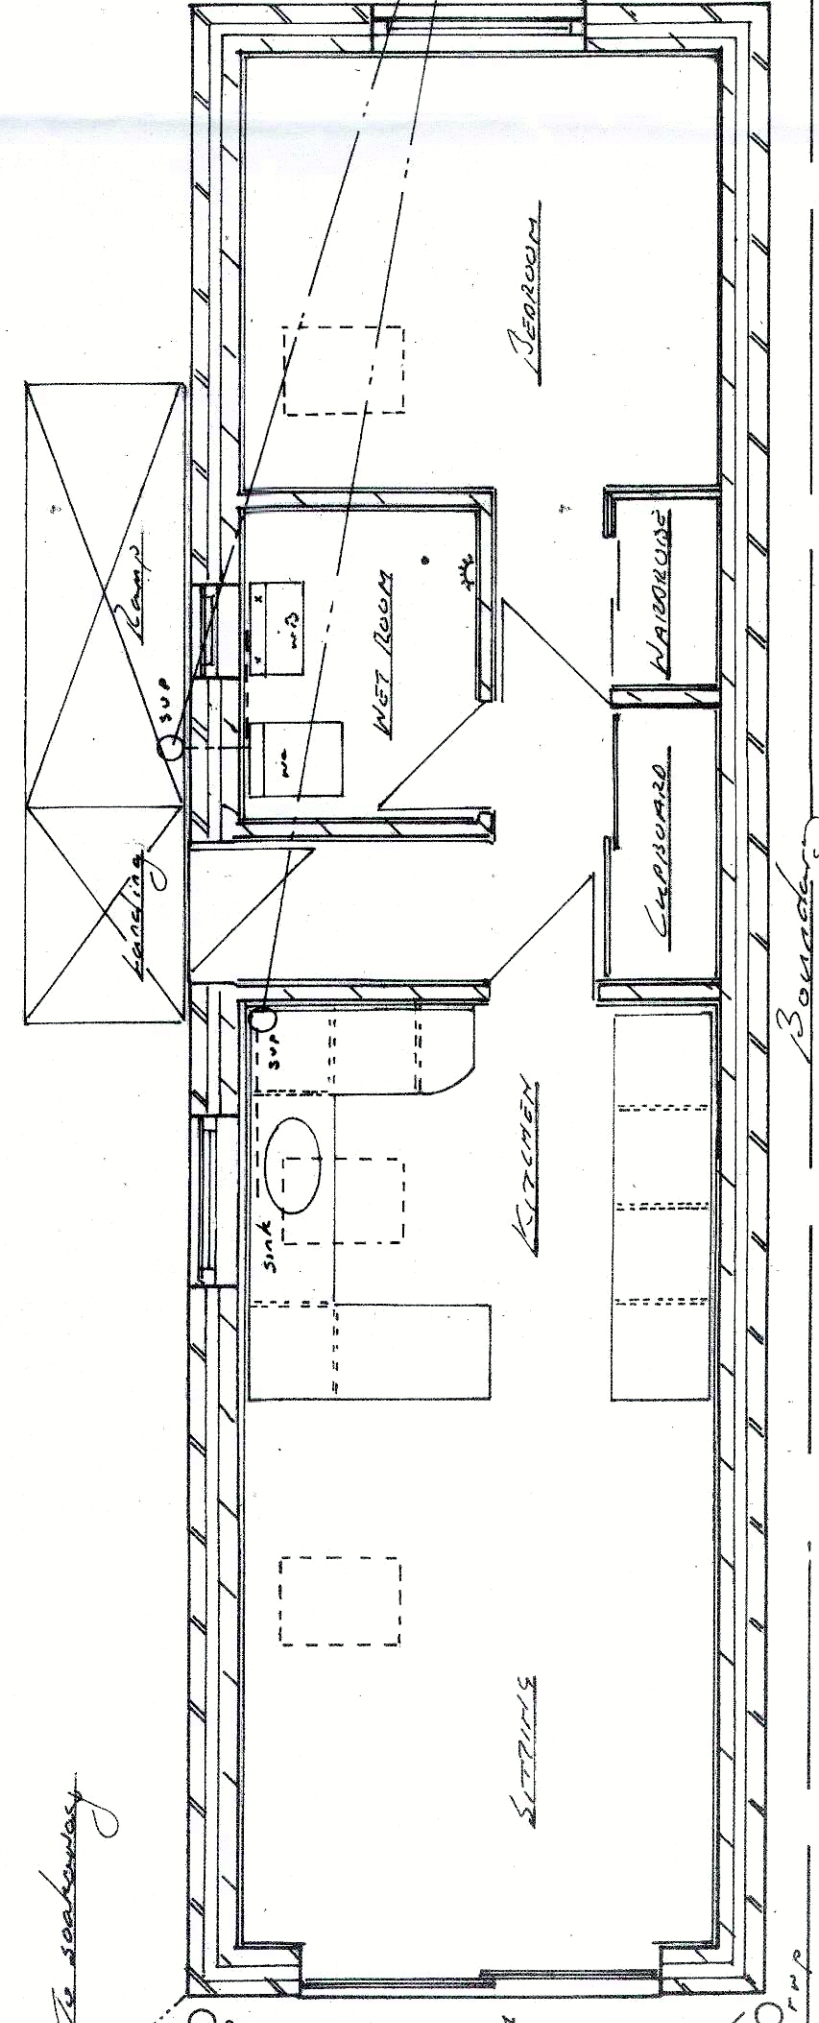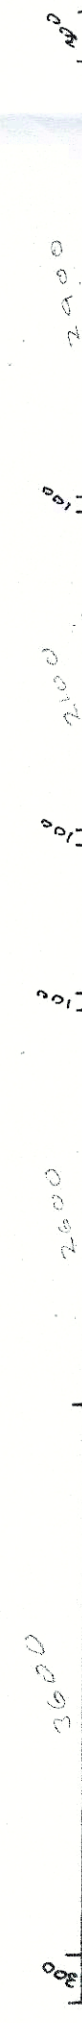

Proposed Layout

Boundary