


this drawing remains the property of fisch design limited and duplication of this drawing in whole or any part is strictly forbidden without prior written permission from fisch design ltd

all structural alterations are to be approved by a structural engineer

do not scale from this drawing, all dimensions to be checked on site

0 10 20 30m

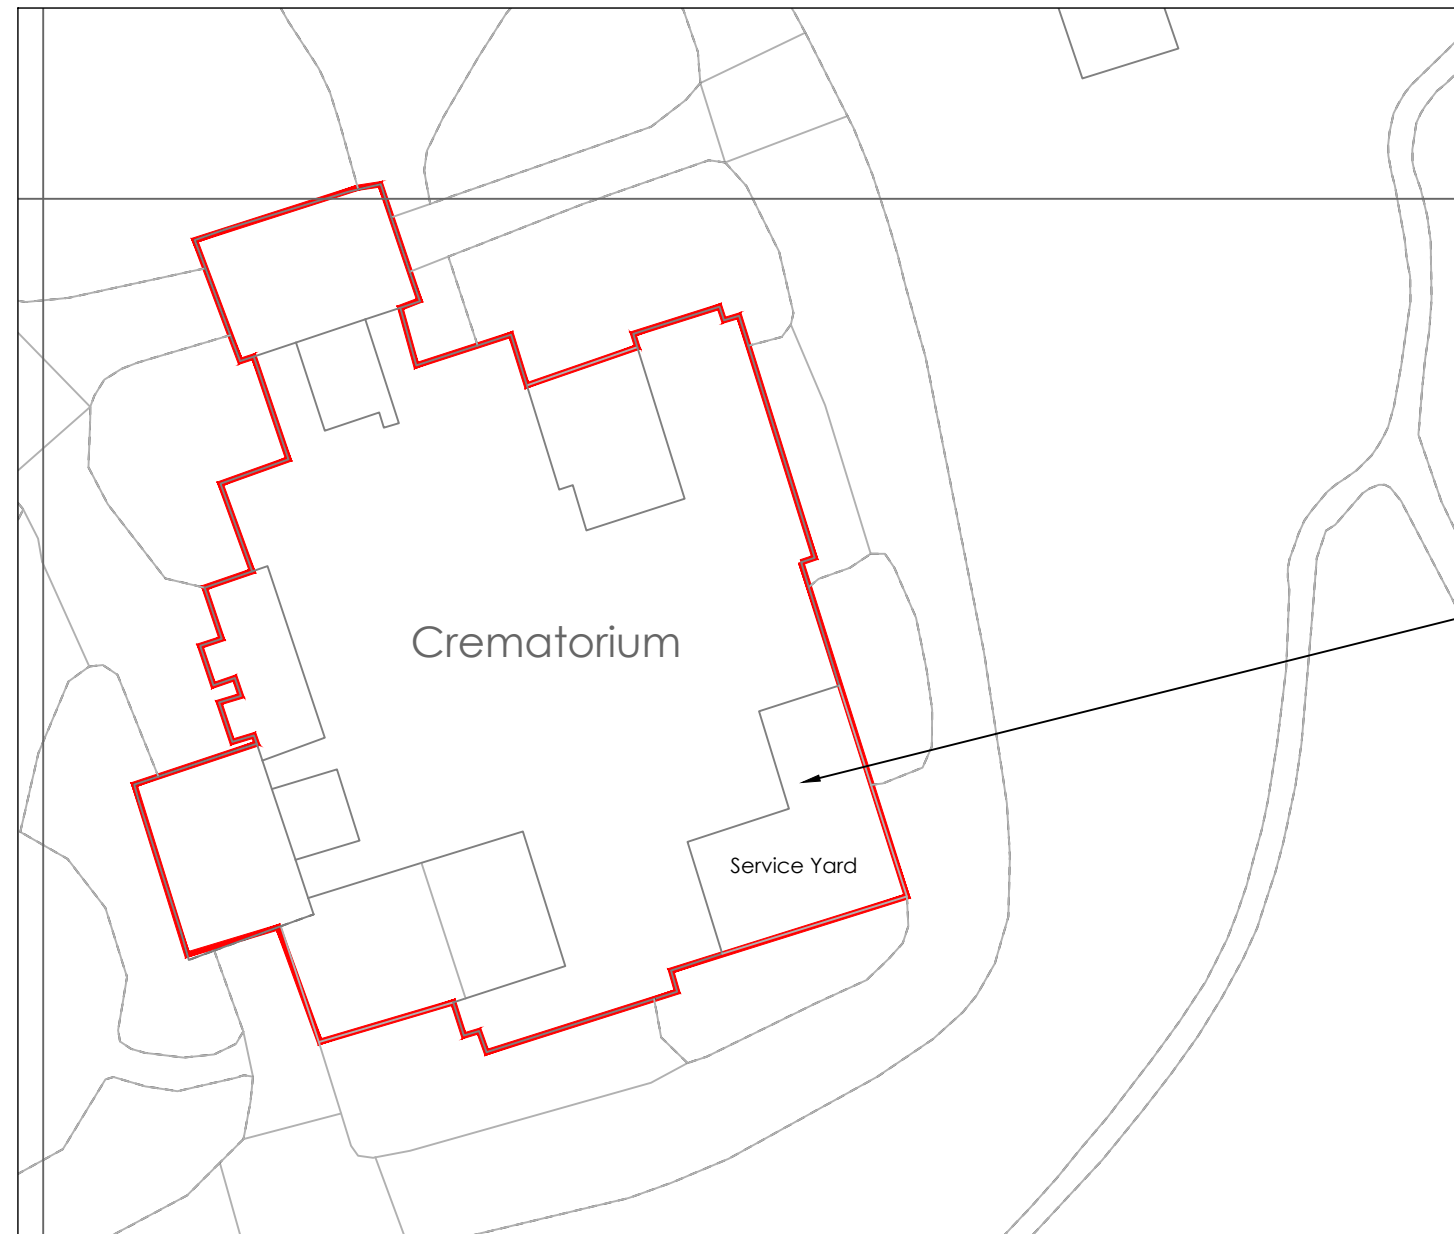

Proposed refrigeration unit with 1no. Condenser Units to enclosed service yard

**BLOCK PLAN 1:500 @ A3**

|                                                                     |                                                                          |                                                                                              |          |
|---------------------------------------------------------------------|--------------------------------------------------------------------------|----------------------------------------------------------------------------------------------|----------|
| DWG NO:                                                             | 1290-BP                                                                  | REVISION:                                                                                    |          |
| CLIENT:                                                             | Central England Coop                                                     |                                                                                              |          |
| PROJECT:                                                            | Bretby Crematorium<br>Greary Lane<br>Bretby, Burton-on-Trent<br>DE15 0QE |                                                                                              |          |
| TITLE:                                                              | Block Plan                                                               |                                                                                              |          |
| ORIGIN:                                                             | JPL                                                                      | CHECKED:                                                                                     | -        |
| SCALE:                                                              | 1:500@A3                                                                 | DATE:                                                                                        | 31.07.19 |
| <b>fisch</b><br>STRUCTURED CREATIVITY                               |                                                                          | FISCH DESIGN LTD<br>3 HERITAGE BUSINESS CENTRE<br>DERBY ROAD, BELPER<br>DERBYSHIRE, DE56 1SW |          |
| +44 (0)1773 828222 / WWW.FISCHDESIGN.CO.UK / MAIL@FISCHDESIGN.CO.UK |                                                                          |                                                                                              |          |